


General Notes

1. All dimensions are shown in 'mm' unless otherwise stated.
2. The contractor, sub-contractors and suppliers must verify all dimensions on site prior to the commencement of any work.
3. This drawing is to be read in conjunction with all relevant engineers and specialist sub-contractors drawings and specifications.
4. Any discrepancies are to be brought to the designers attention.


CONSTRUCTION DESIGN & MANAGEMENT REGULATIONS 2015

The following information must be read in conjunction with the project Risk register. This drawing highlights significant design related Health & Safety Risks present during Construction phase, and Residual Risks which remain post completion. Other Health & Safety Risks associated with Construction Activities may be present, and must be identified by the Principal Contractor prior to works commencing. Design Risks relating to specialist design items must be identified by the relevant specialist designers' consultants and issued to the Principal Designer.

WALL KEY

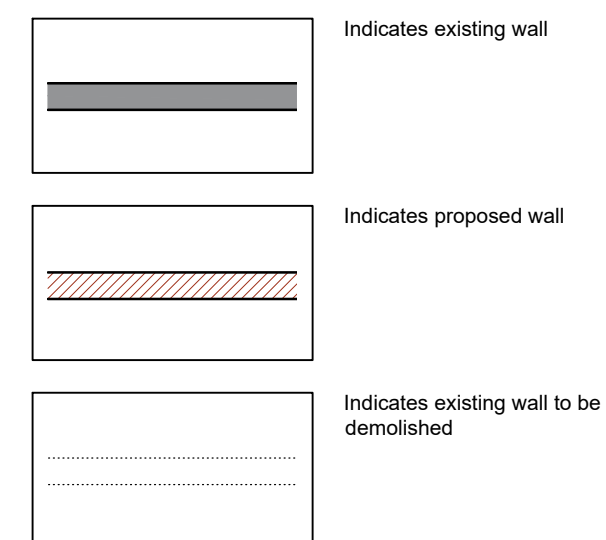

SITE PLAN KEY

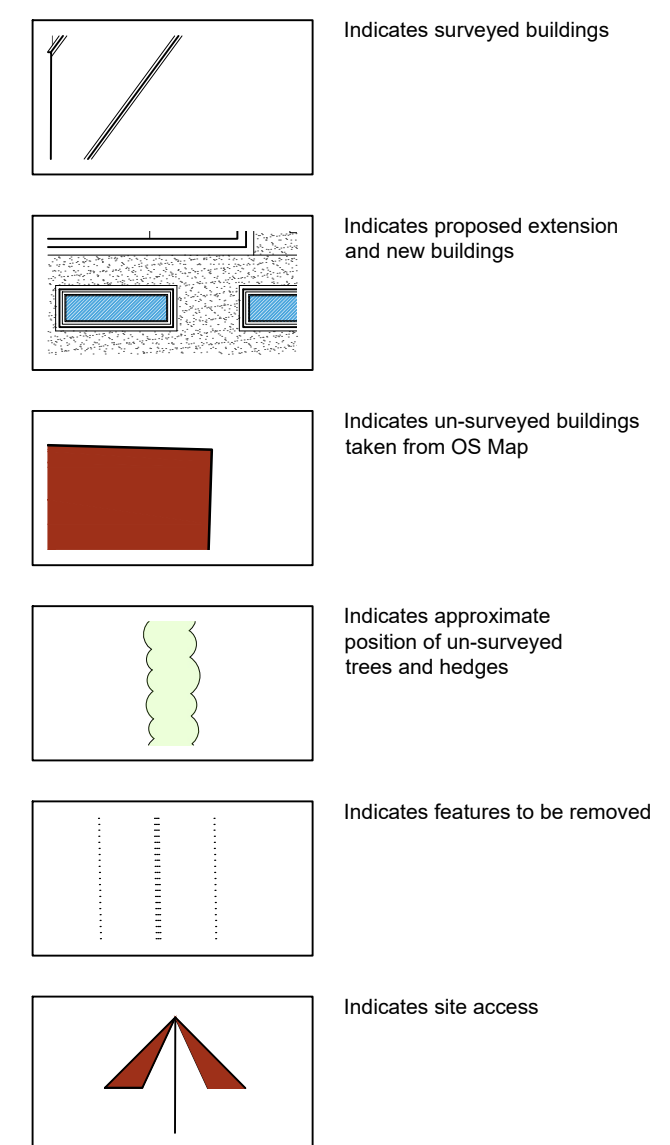

Revisions

B	Mar 2022
---	----------

Client's Comments

Status

FOR APPROVAL



A R C H I T E C T U R E

Swann Edwards Architecture Limited, Swann Edwards Architecture,
Black Barn, Fen Road, Guyhirn, Wisbech, Cambs. PE13 4AA
t 01945 450694 e info@swannedwards.co.uk w www.swannedwards.co.uk

Job Title Proposed Extension to 10 Dawsmere Bank, Gedney Dawsmere, Spalding For: Mrs. R. Wherry Drawing Title Planning Drawing Floor Plans, Elevations, Section Location Plan & Site Plan	Date	Drawn by
	July	GT
	2021	Checked by
		JB
	Job No.	Sheet Size
	SE-1642	A1
	Dwg No.	Revision
	PP1000	B