


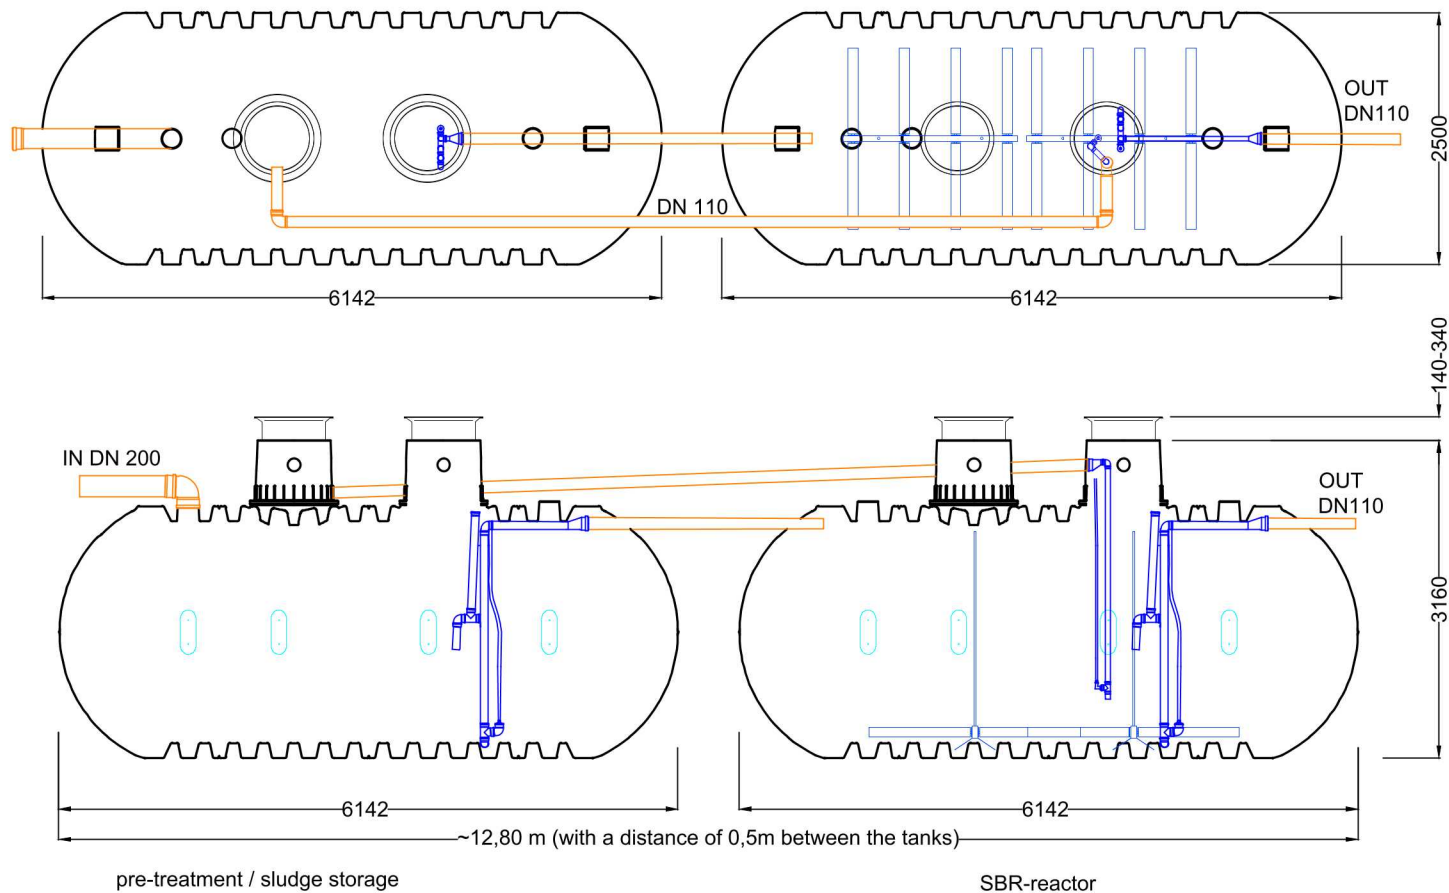

D					GRAF Professional 100 Einwohner 2 x Carat XXL 22000 Liter					Artikel-Nr. product no. article no. articulo no.	
GB			ES			FR				Otto Graf GmbH Carl-Zeiss-Str. 2-6 DE-79331 Teningen mail@graf.info www.graf.info 	
GRAF Professional 100 Pe 2 x Carat XXL 22000 Liter											
gezeichnet, drawn		ISC	Gewicht, weight		-	revision					
Datum, date		2015.11.03	Toleranz, tolerance		+/- 3%	Maßstab, scale		M 1:75	Einheiten, units mm [inch] gal. = US gal.		

