
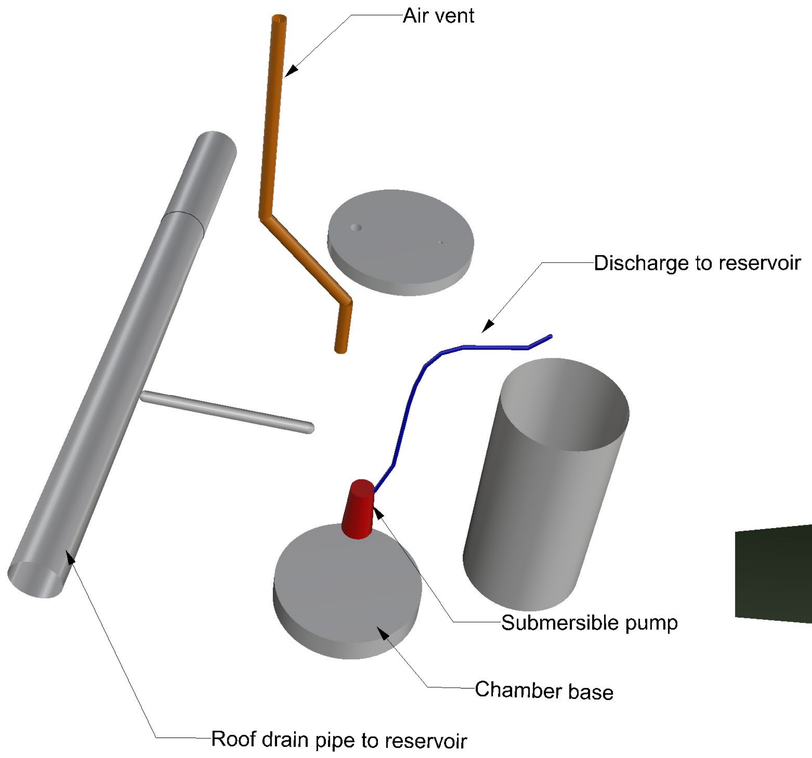


Exploded diagram

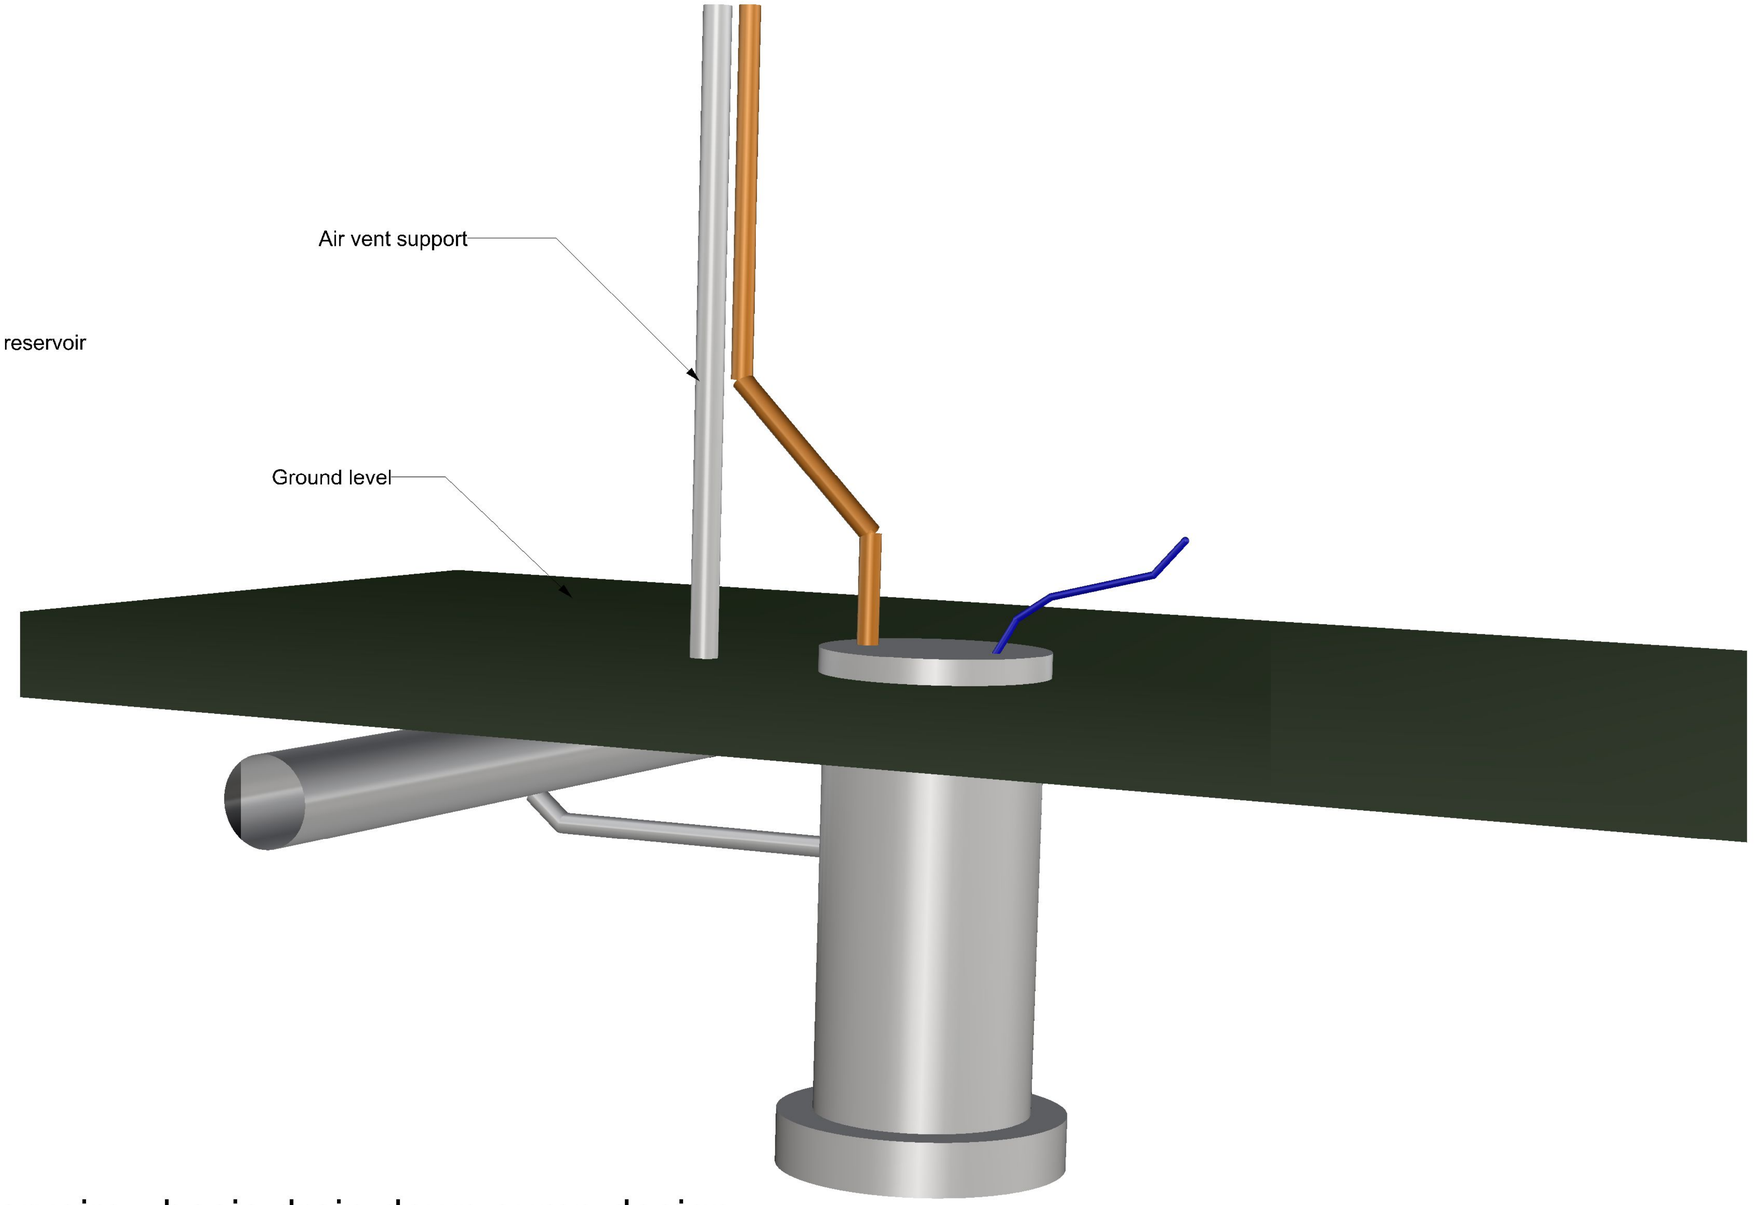

Gedney Marsh reservoirs - basic drain down sump design

Min 600 dia chamber / rings on concrete base. Sealed type manhole cover with
2 cut outs for vent pipe and discharge pipe, to be sealed with non-setting compund.

Air vent to above reservoir bank plus 1m.

Sump pump on auto float switch.

Side entries from main roof water drainage (1 shown).