

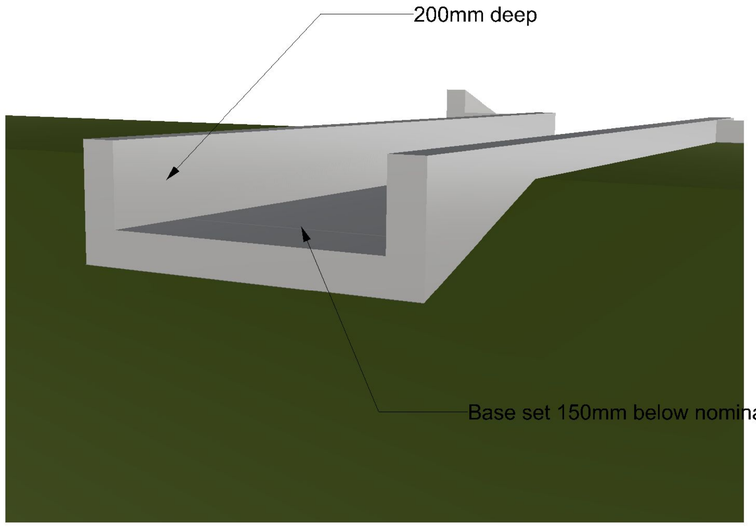


Water side entrance. Liner to include welded gusset for attachment.

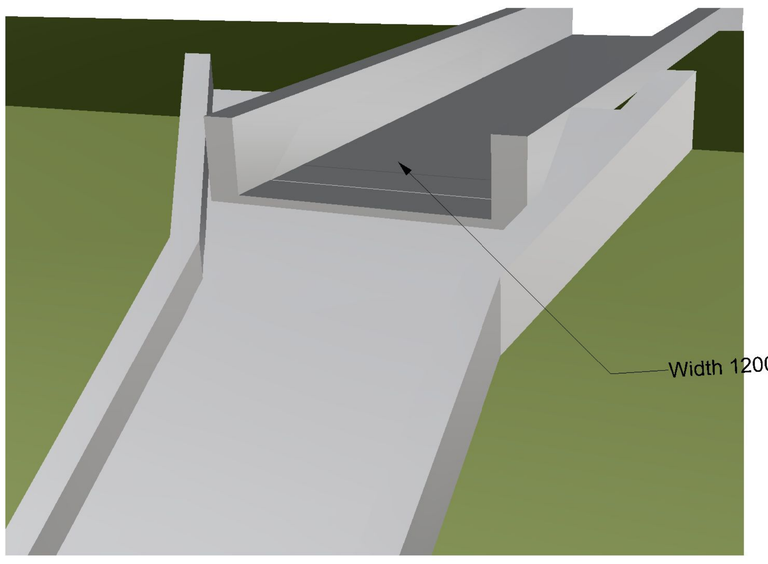

Discharge side.

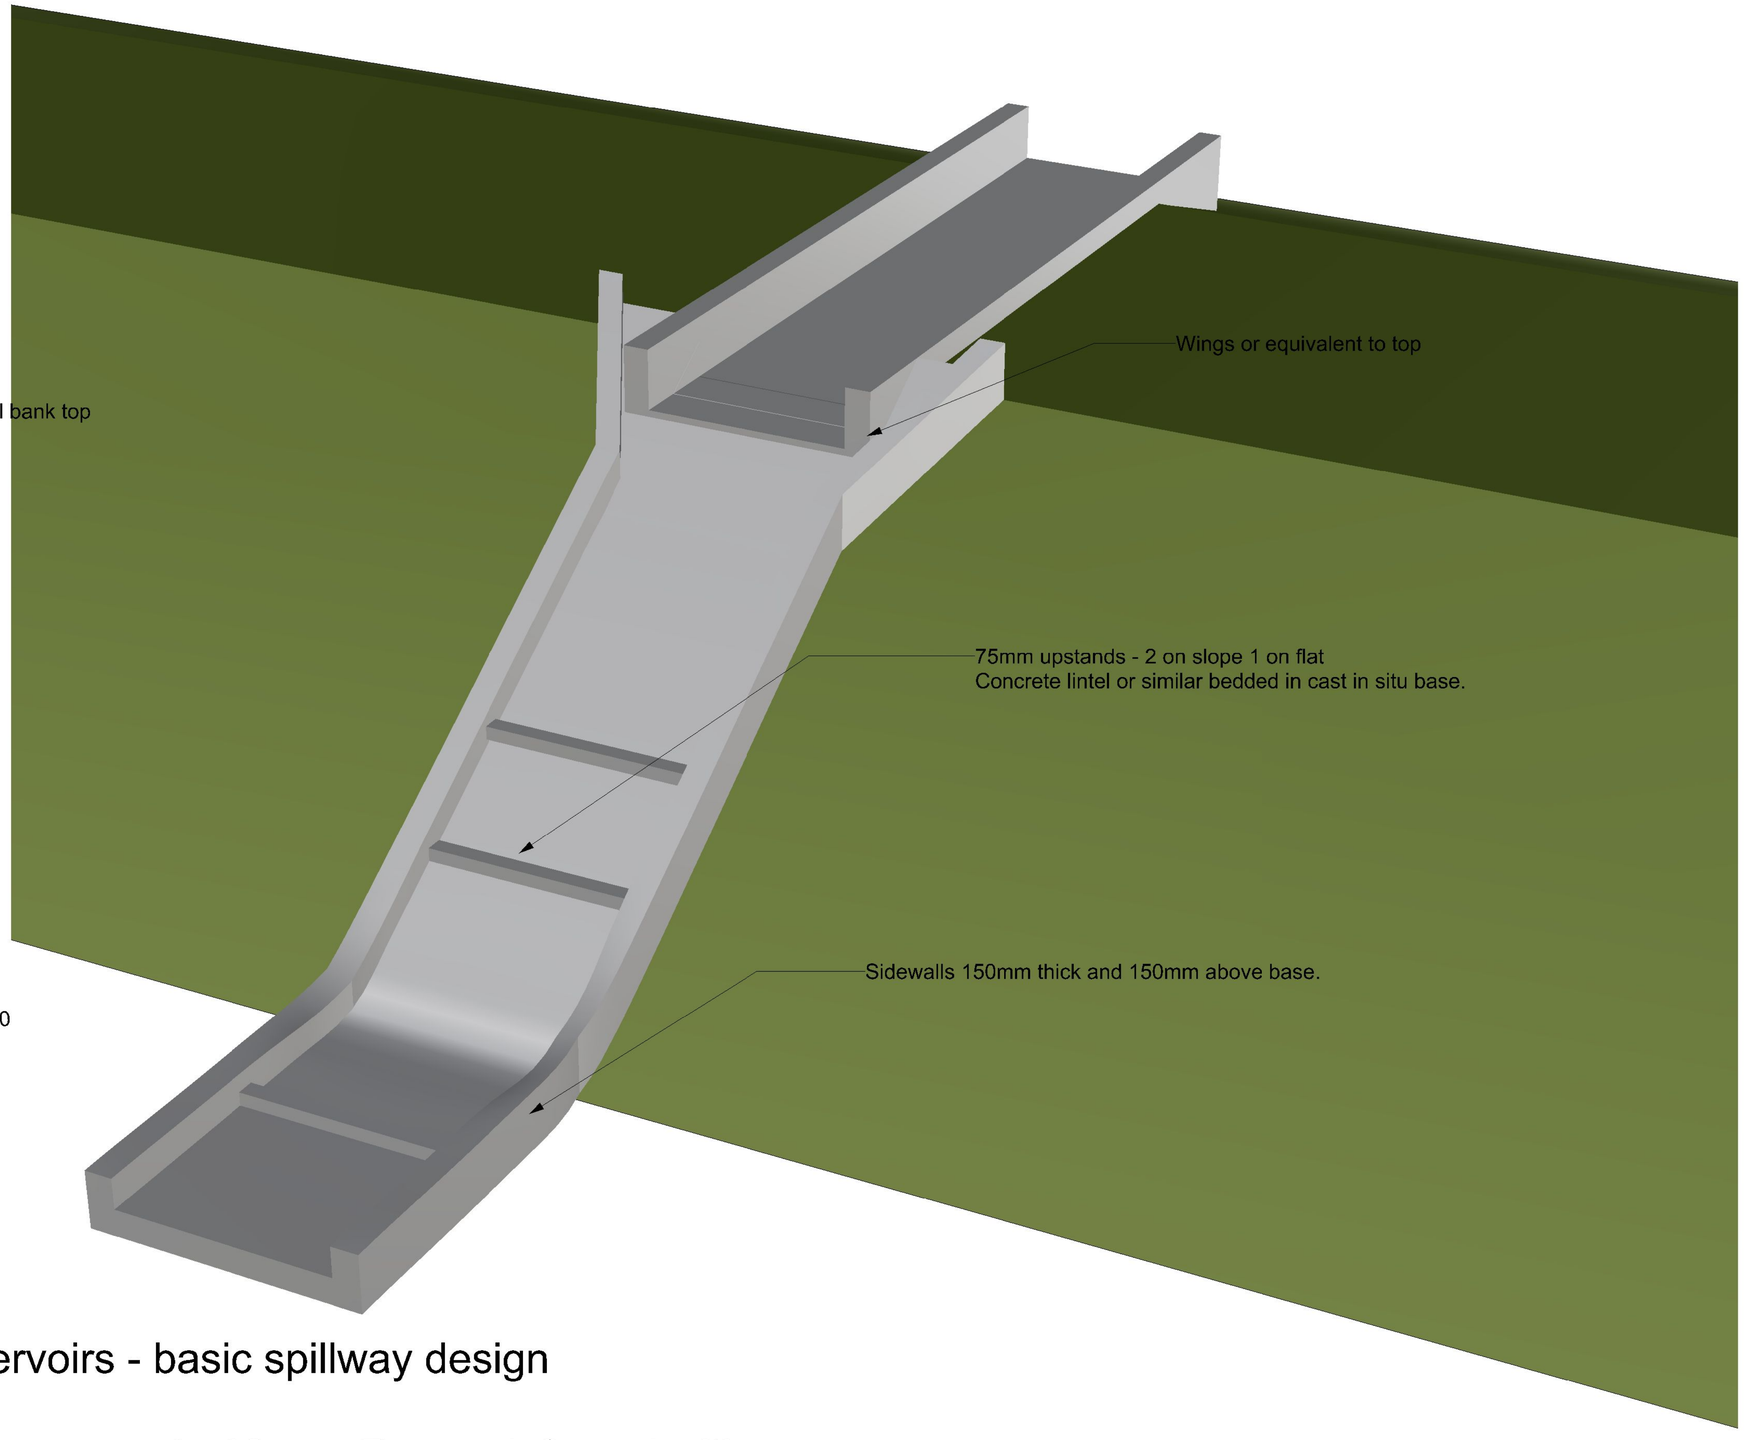

Gedney Marsh reservoirs - basic spillway design

Concrete 30N, max aggregate 10mm. Base reinforced with A240 mesh positioned centrally stopping 75mm before edges, with starter bars connecting to 2 off 6mm bars in sides.

Top section and discharge shute cast seperately to allow for settlement.