
PLAN OF
Nos. 1 & 2, MIMOSA COTTAGES
AND
APPLE BARN
AND FARMYARD AT REAR
STATION ROAD
GEDNEY
LINCOLNSHIRE

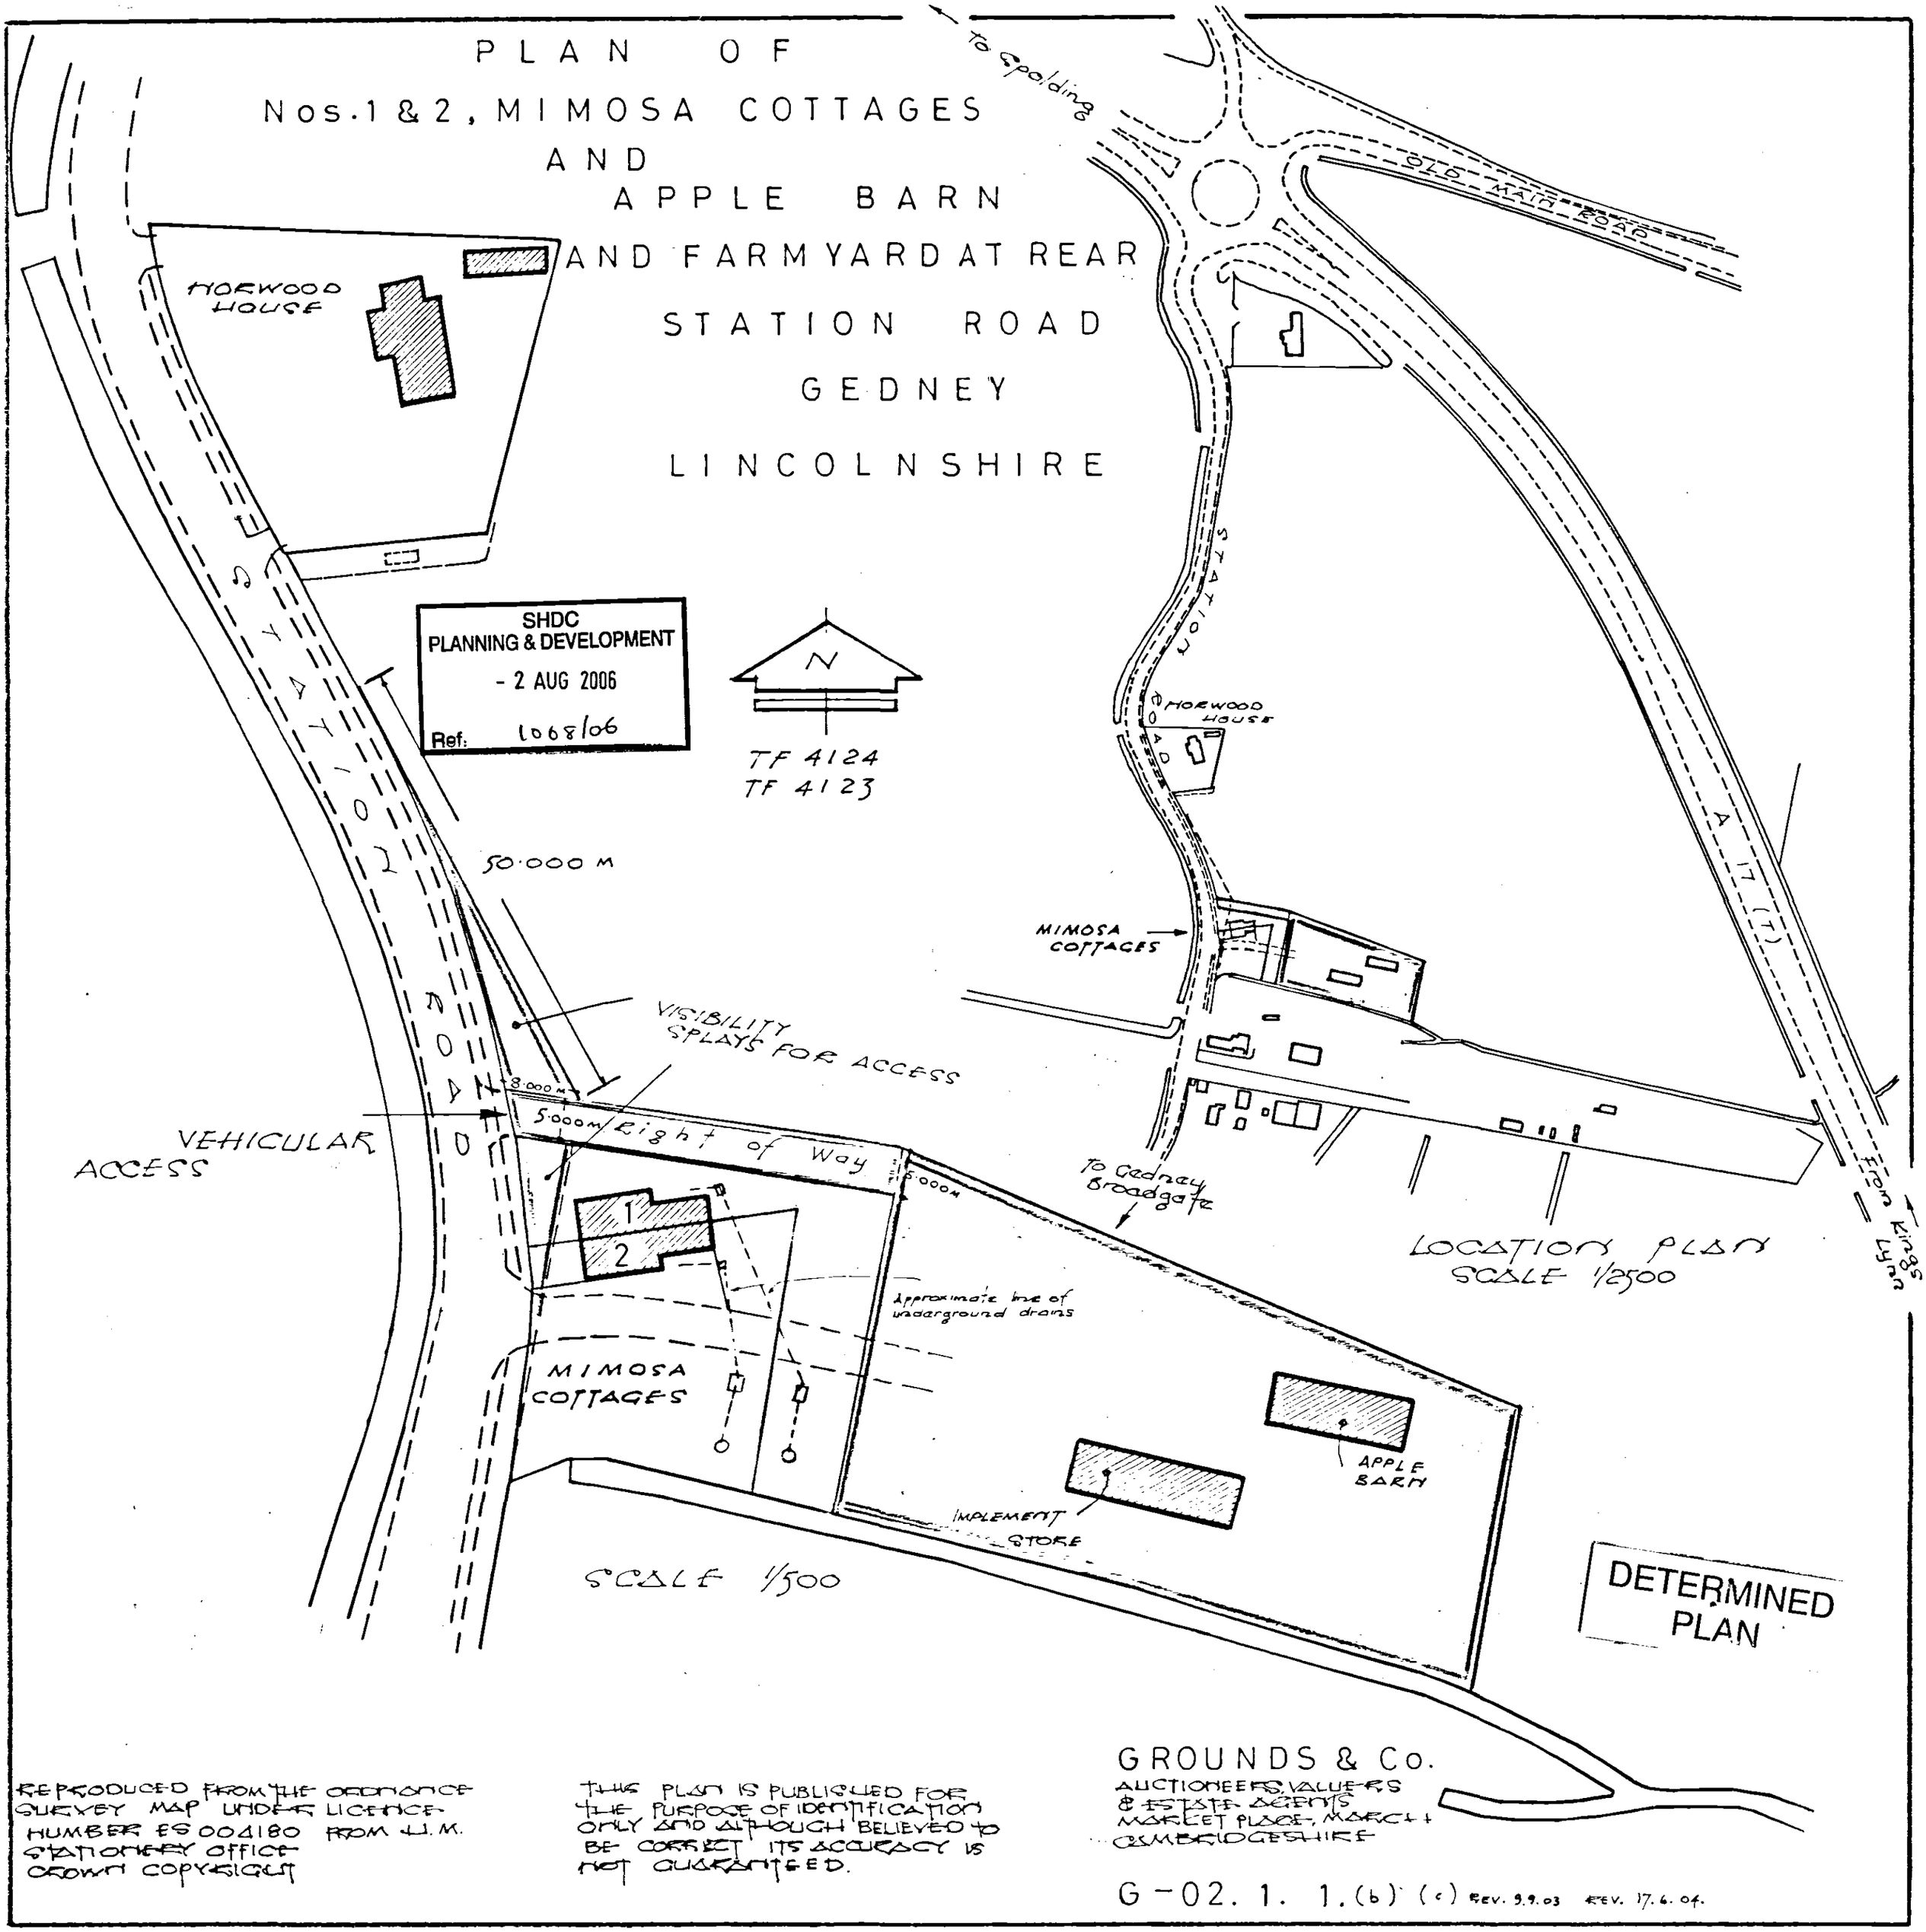

SHDC
PLANNING & DEVELOPMENT
- 2 AUG 2006
Ref: 1068/06

DETERMINED PLAN

REPRODUCED FROM THE ORDNANCE SURVEY MAP UNDER LICENCE NUMBER ES 004180 FROM H.M. STATIONERY OFFICE CROWN COPYRIGHT

THIS PLAN IS PUBLISHED FOR THE PURPOSE OF IDENTIFICATION ONLY AND ALTHOUGH BELIEVED TO BE CORRECT ITS ACCURACY IS NOT GUARANTEED.

GROUNDS & Co.
AUCTIONEERS, VALUERS
& ESTATE AGENTS
MARKET PLACE, MARCH
CAMBRIDGESHIRE

G-02. 1. 1. (b) (c) REV. 9.9.03 REV. 17.6.04.