


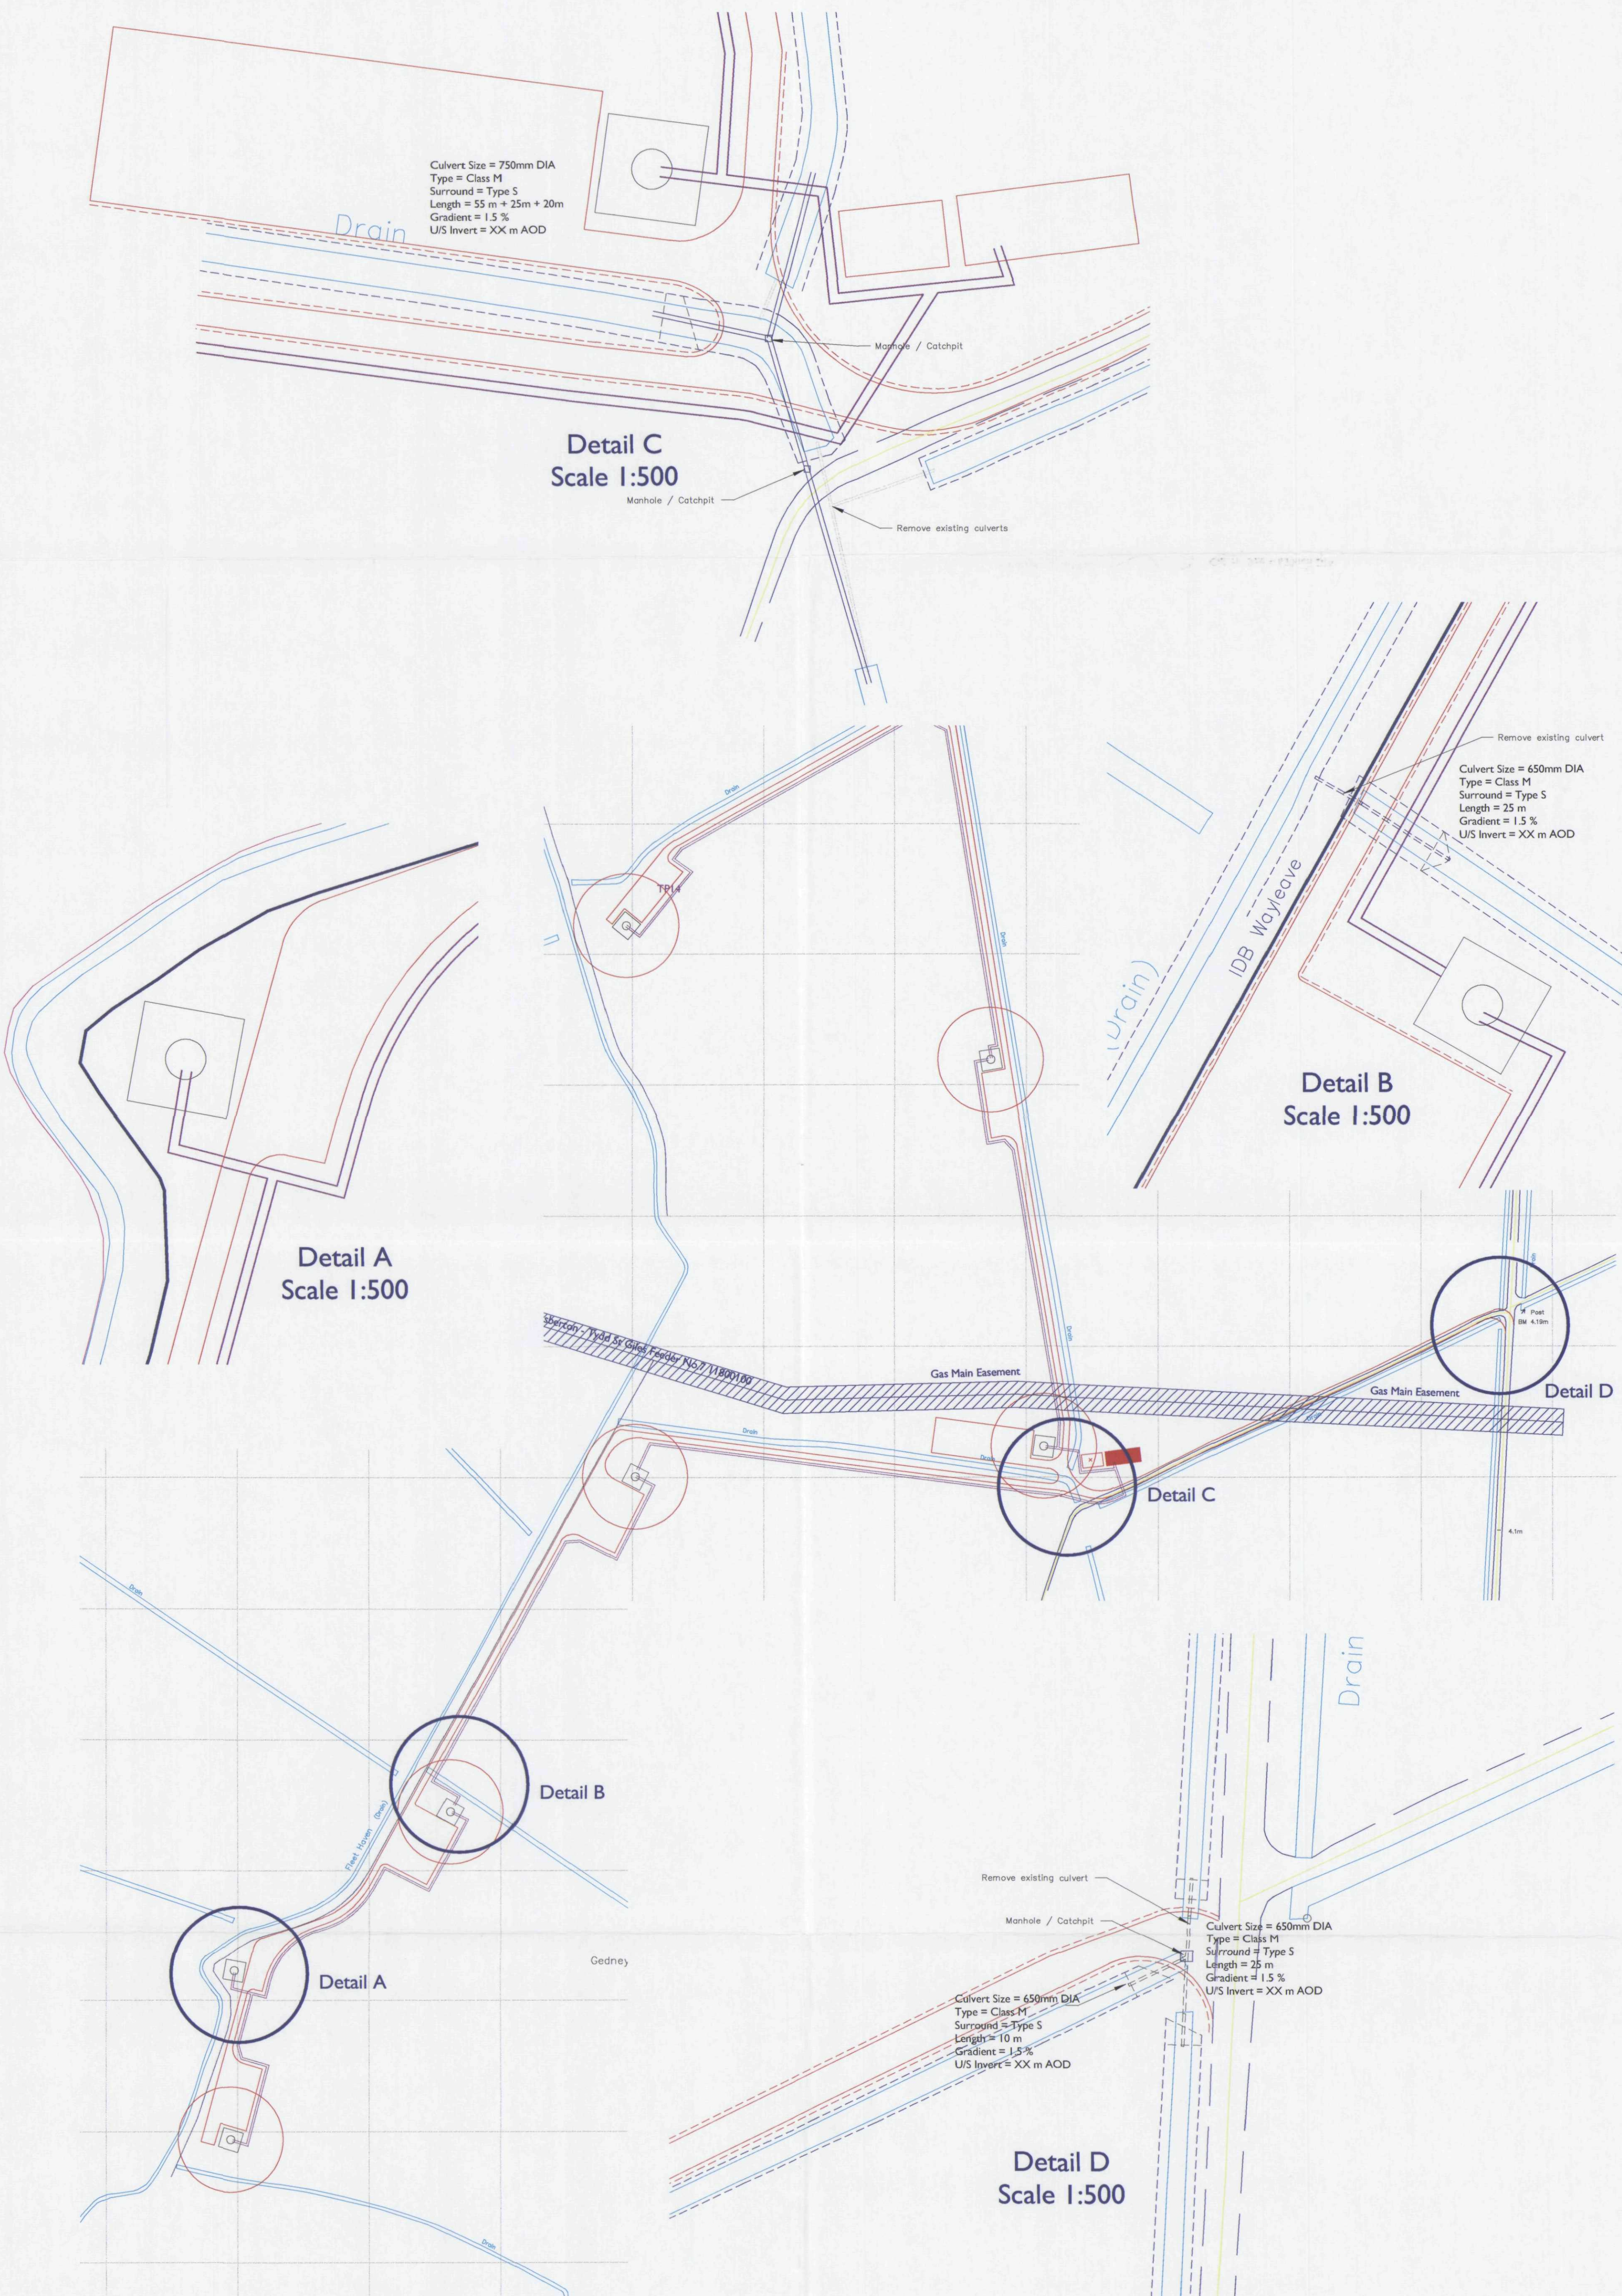

Culvert Size = 750mm DIA
 Type = Class M
 Surround = Type S
 Length = 55 m + 25m + 20m
 Gradient = 1.5 %
 U/S Invert = XX m AOD

Detail C
 Scale 1:500

Detail B
 Scale 1:500

Detail A
 Scale 1:500

Detail D

Detail D
 Scale 1:500

SCALE 1:2500

Reproduced with permission of The Controller
 of Her Majesty's Stationery Office (c) Crown Copyright
 Wind Prospect AL 100020176

**DETERMINED
 PLAN**

SHDC
 Planning & Development

11 AUG 2004

Ref: 1081/04

**WIND
 PROSPECT**

Wind Prospect Ltd
 Sutton House
 Dovenby Hall Estate
 Dovenby, Cockermouth
 Cumbria, CA13 0PN
 tel 01900 898100
 fax 01900 898108
 email cumbria@windprospect.com

LAND DRAINAGE PROPOSALS		FOR APPROVAL	
RED HOUSE WIND CLUSTER GEDNEY MARSH, LINC'S		C D AIMERS	
		24/06/04	
		REDHd014	B