


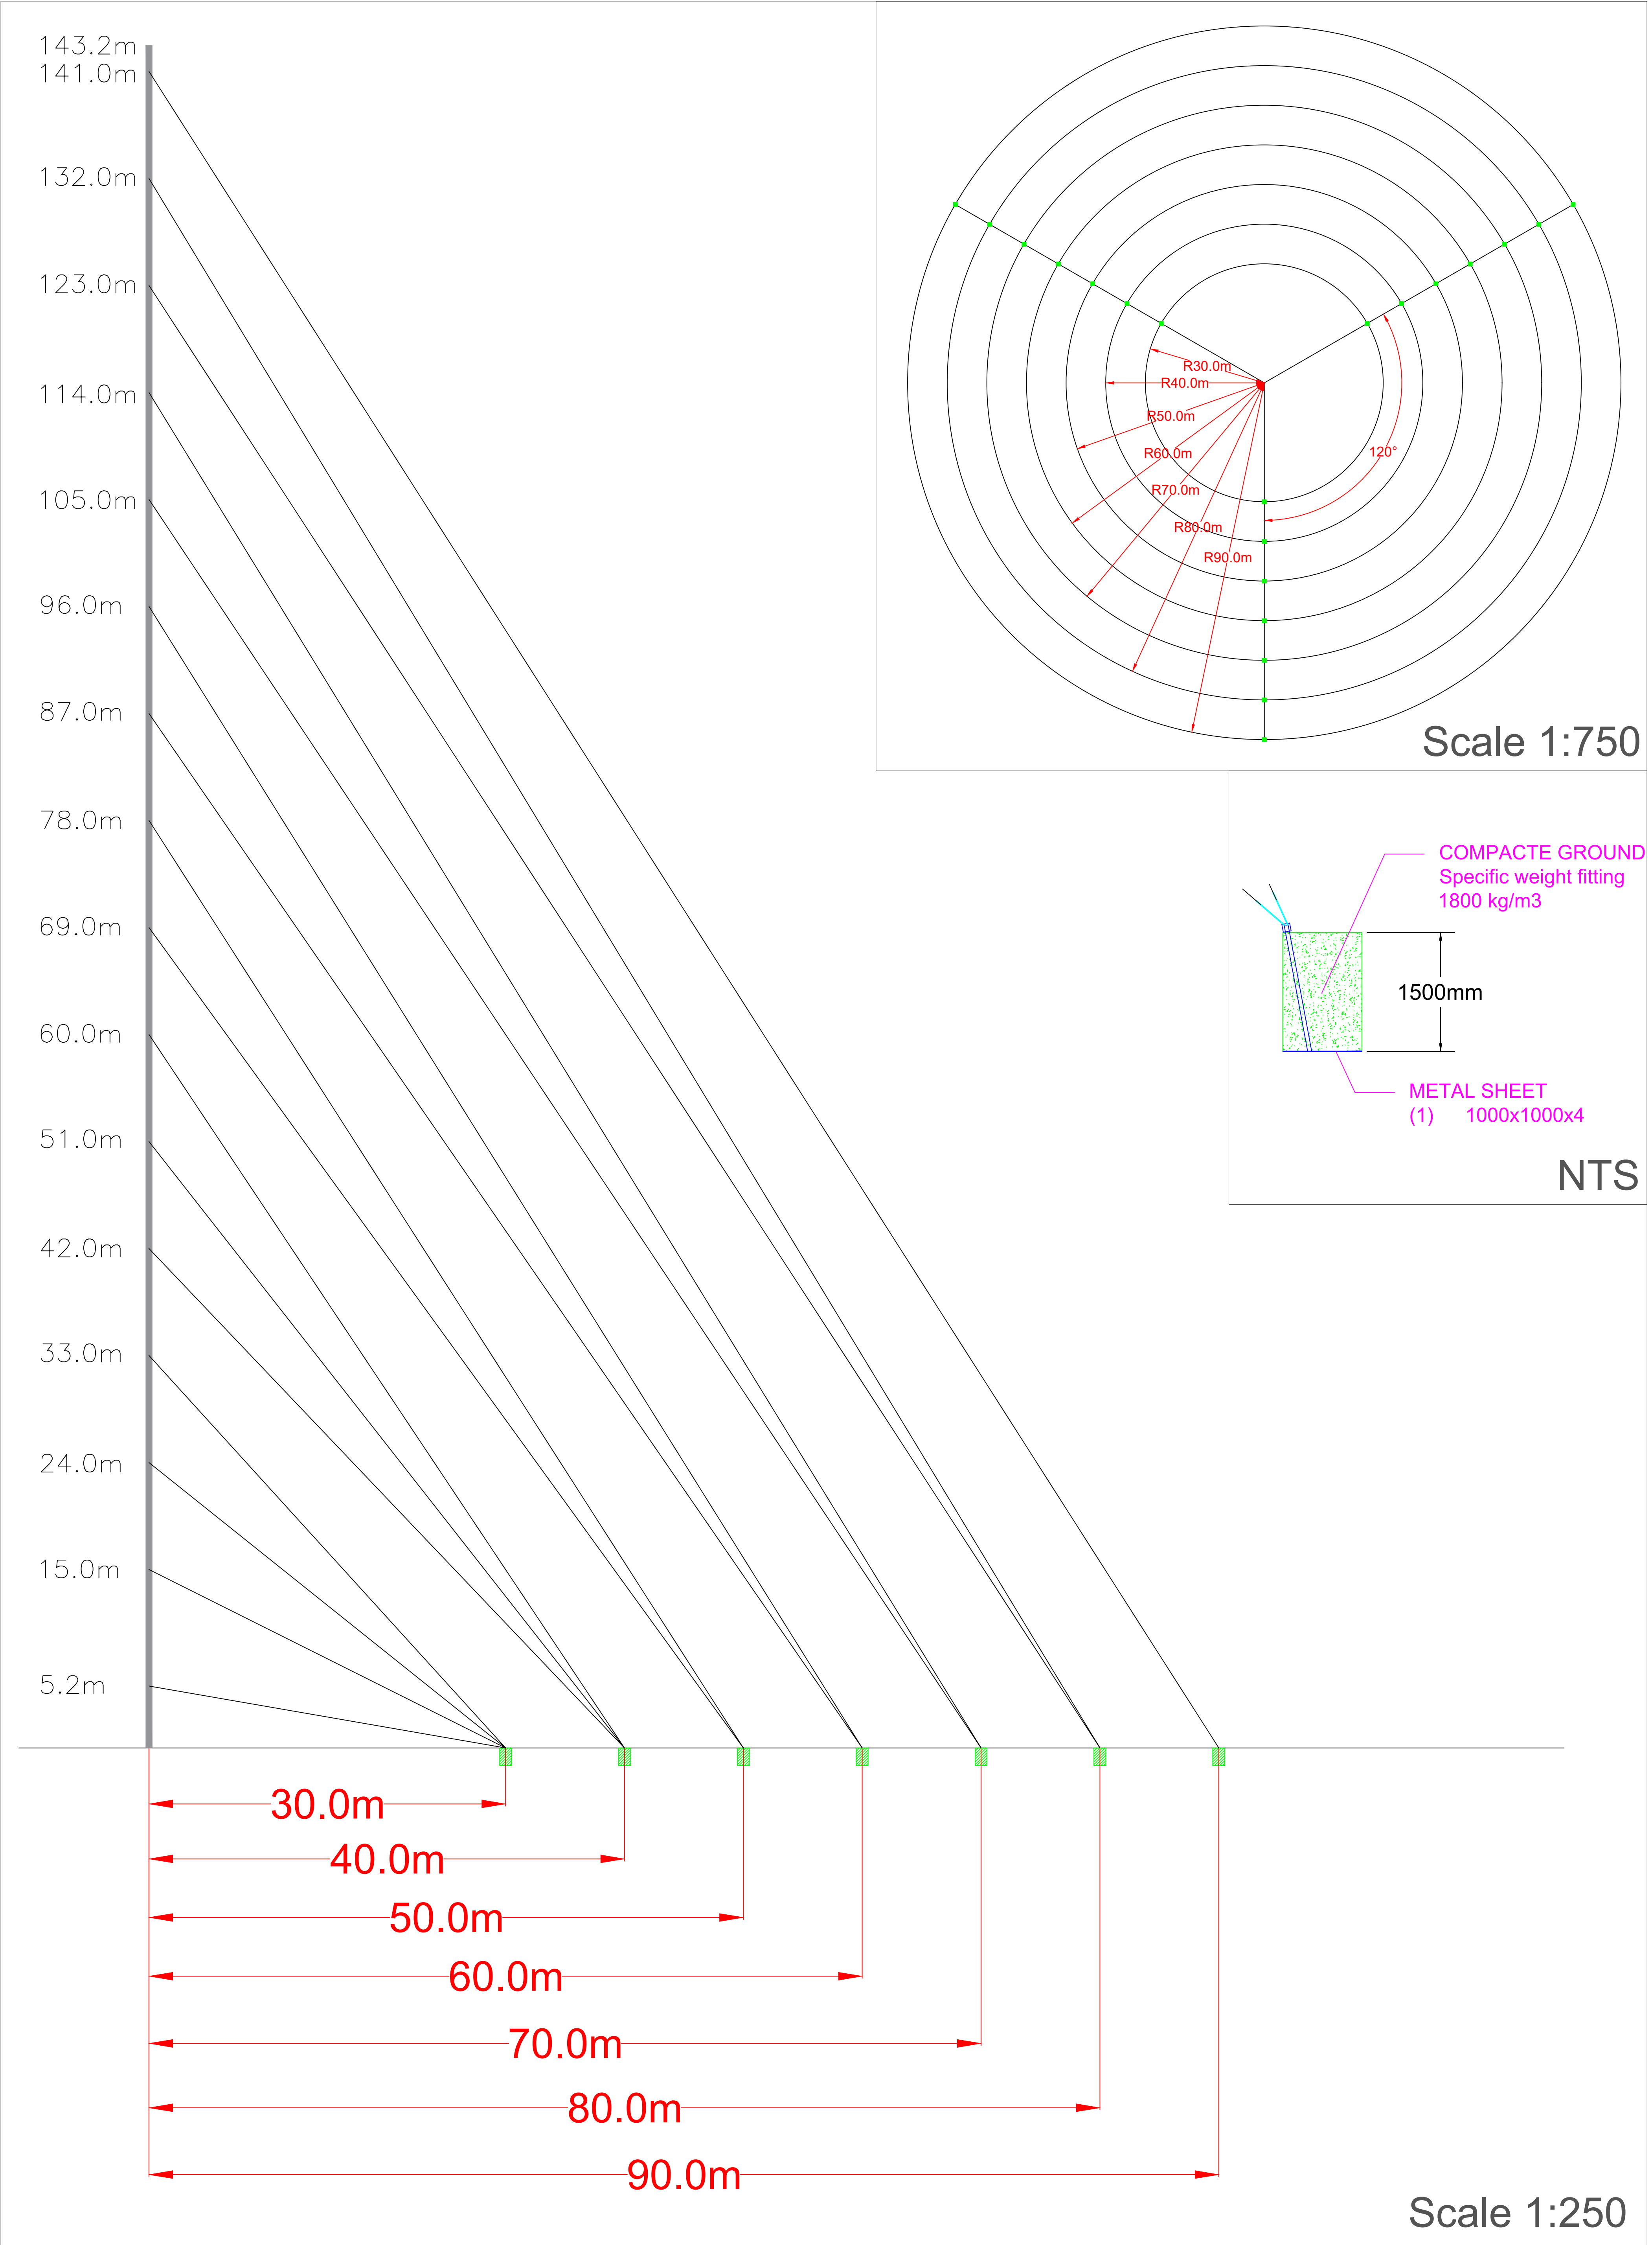

Ver.	Date	Comments	Drawn By: Jamie McGhee Address: Wright Business Centre, 1 Lonmay Road, Glasgow G33 4EL	Project: Norfolk House Farm Met Mast Client: Victre Drawing: Elevations	Project No.: NEO01012 Drawing No.: NEO01012_003I_A Figure 4 Drawn: JM Checked: MM Approved: PN Scale: AS SHOWN @ A1 Date: 05 October 2022	Revision: A Warrington Office: T:01925 661 716 Glasgow Office: T: 0141 773 6262 Naas Office: T:00353 (0)45 844250 Ballymena Office: T:0282 565 0413	neo ENVIRONMENTAL E: info@neo-environmental.co.uk E: info@neo-environmental.co.uk E: info@neo-environmental.ie E: info@neo-environmental.co.uk
A	05/10/2022		© Neo Environmental Limited unless otherwise stated. (Ordnance Survey © Crown Copyright 2022. All rights reserved. Licence number: 100022432) Do not scale from drawing- use dimensioned figures only				