
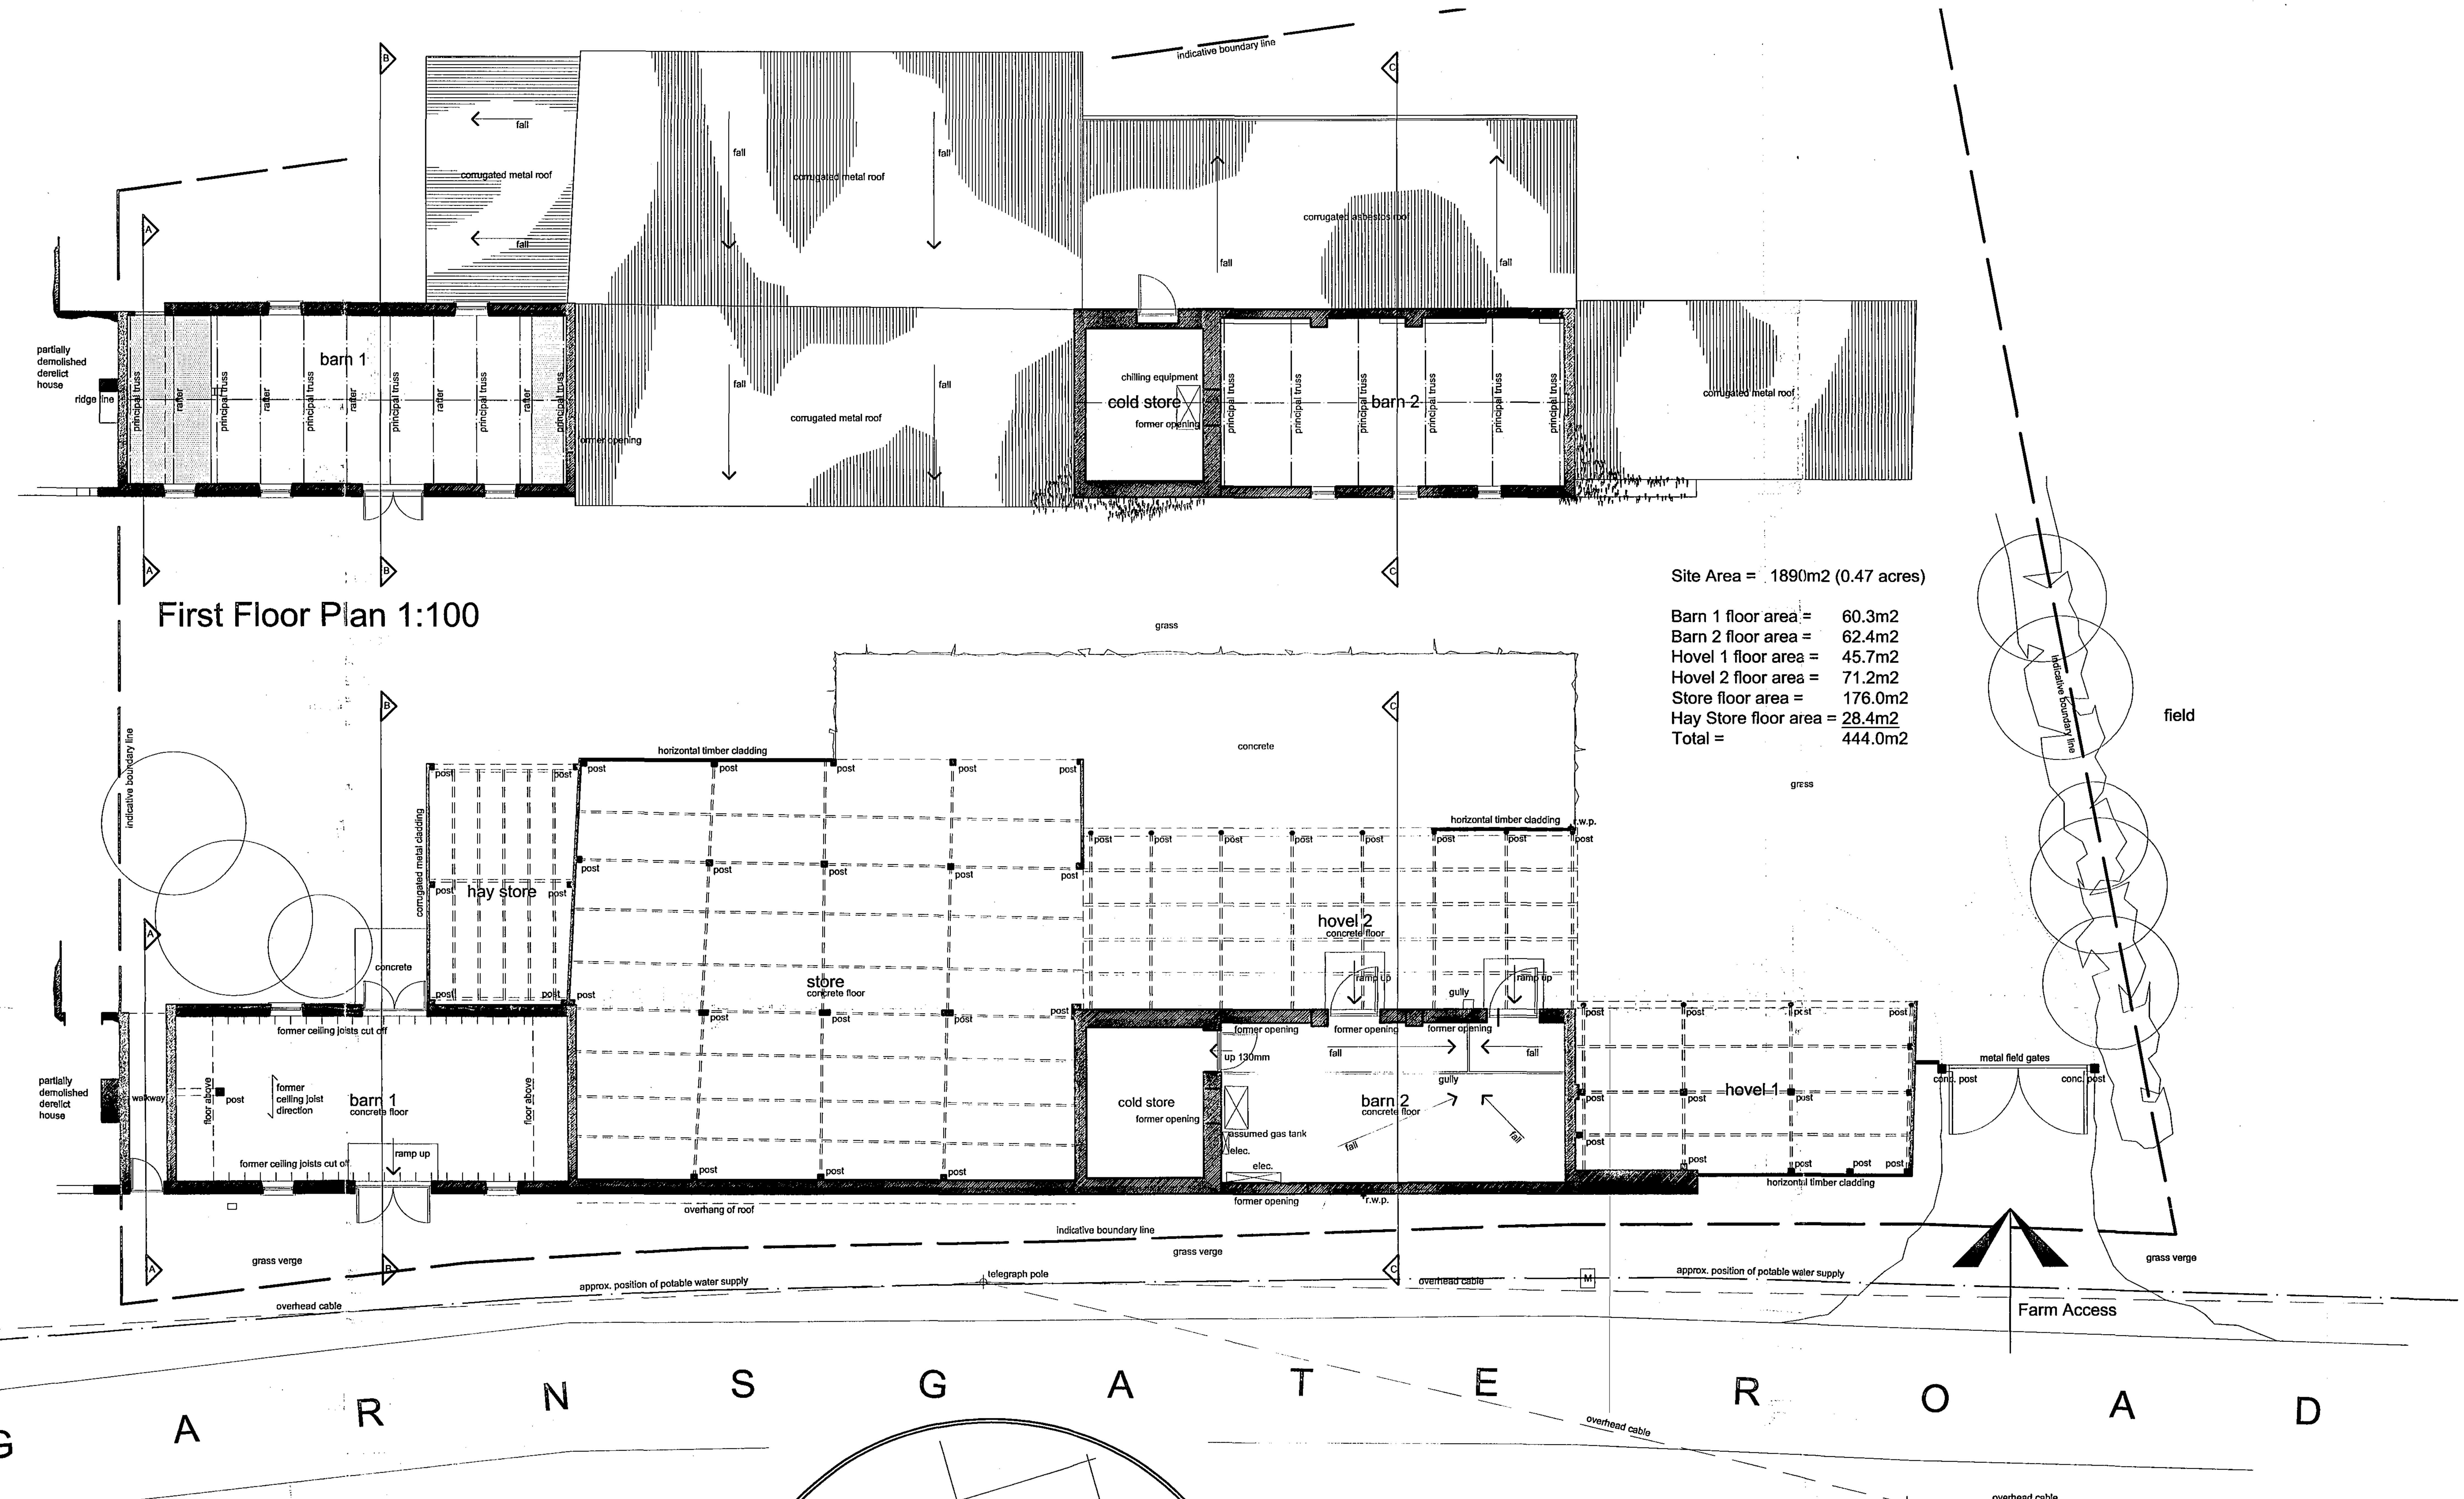


First Floor Plan 1:100

Ground Floor Plan 1:100

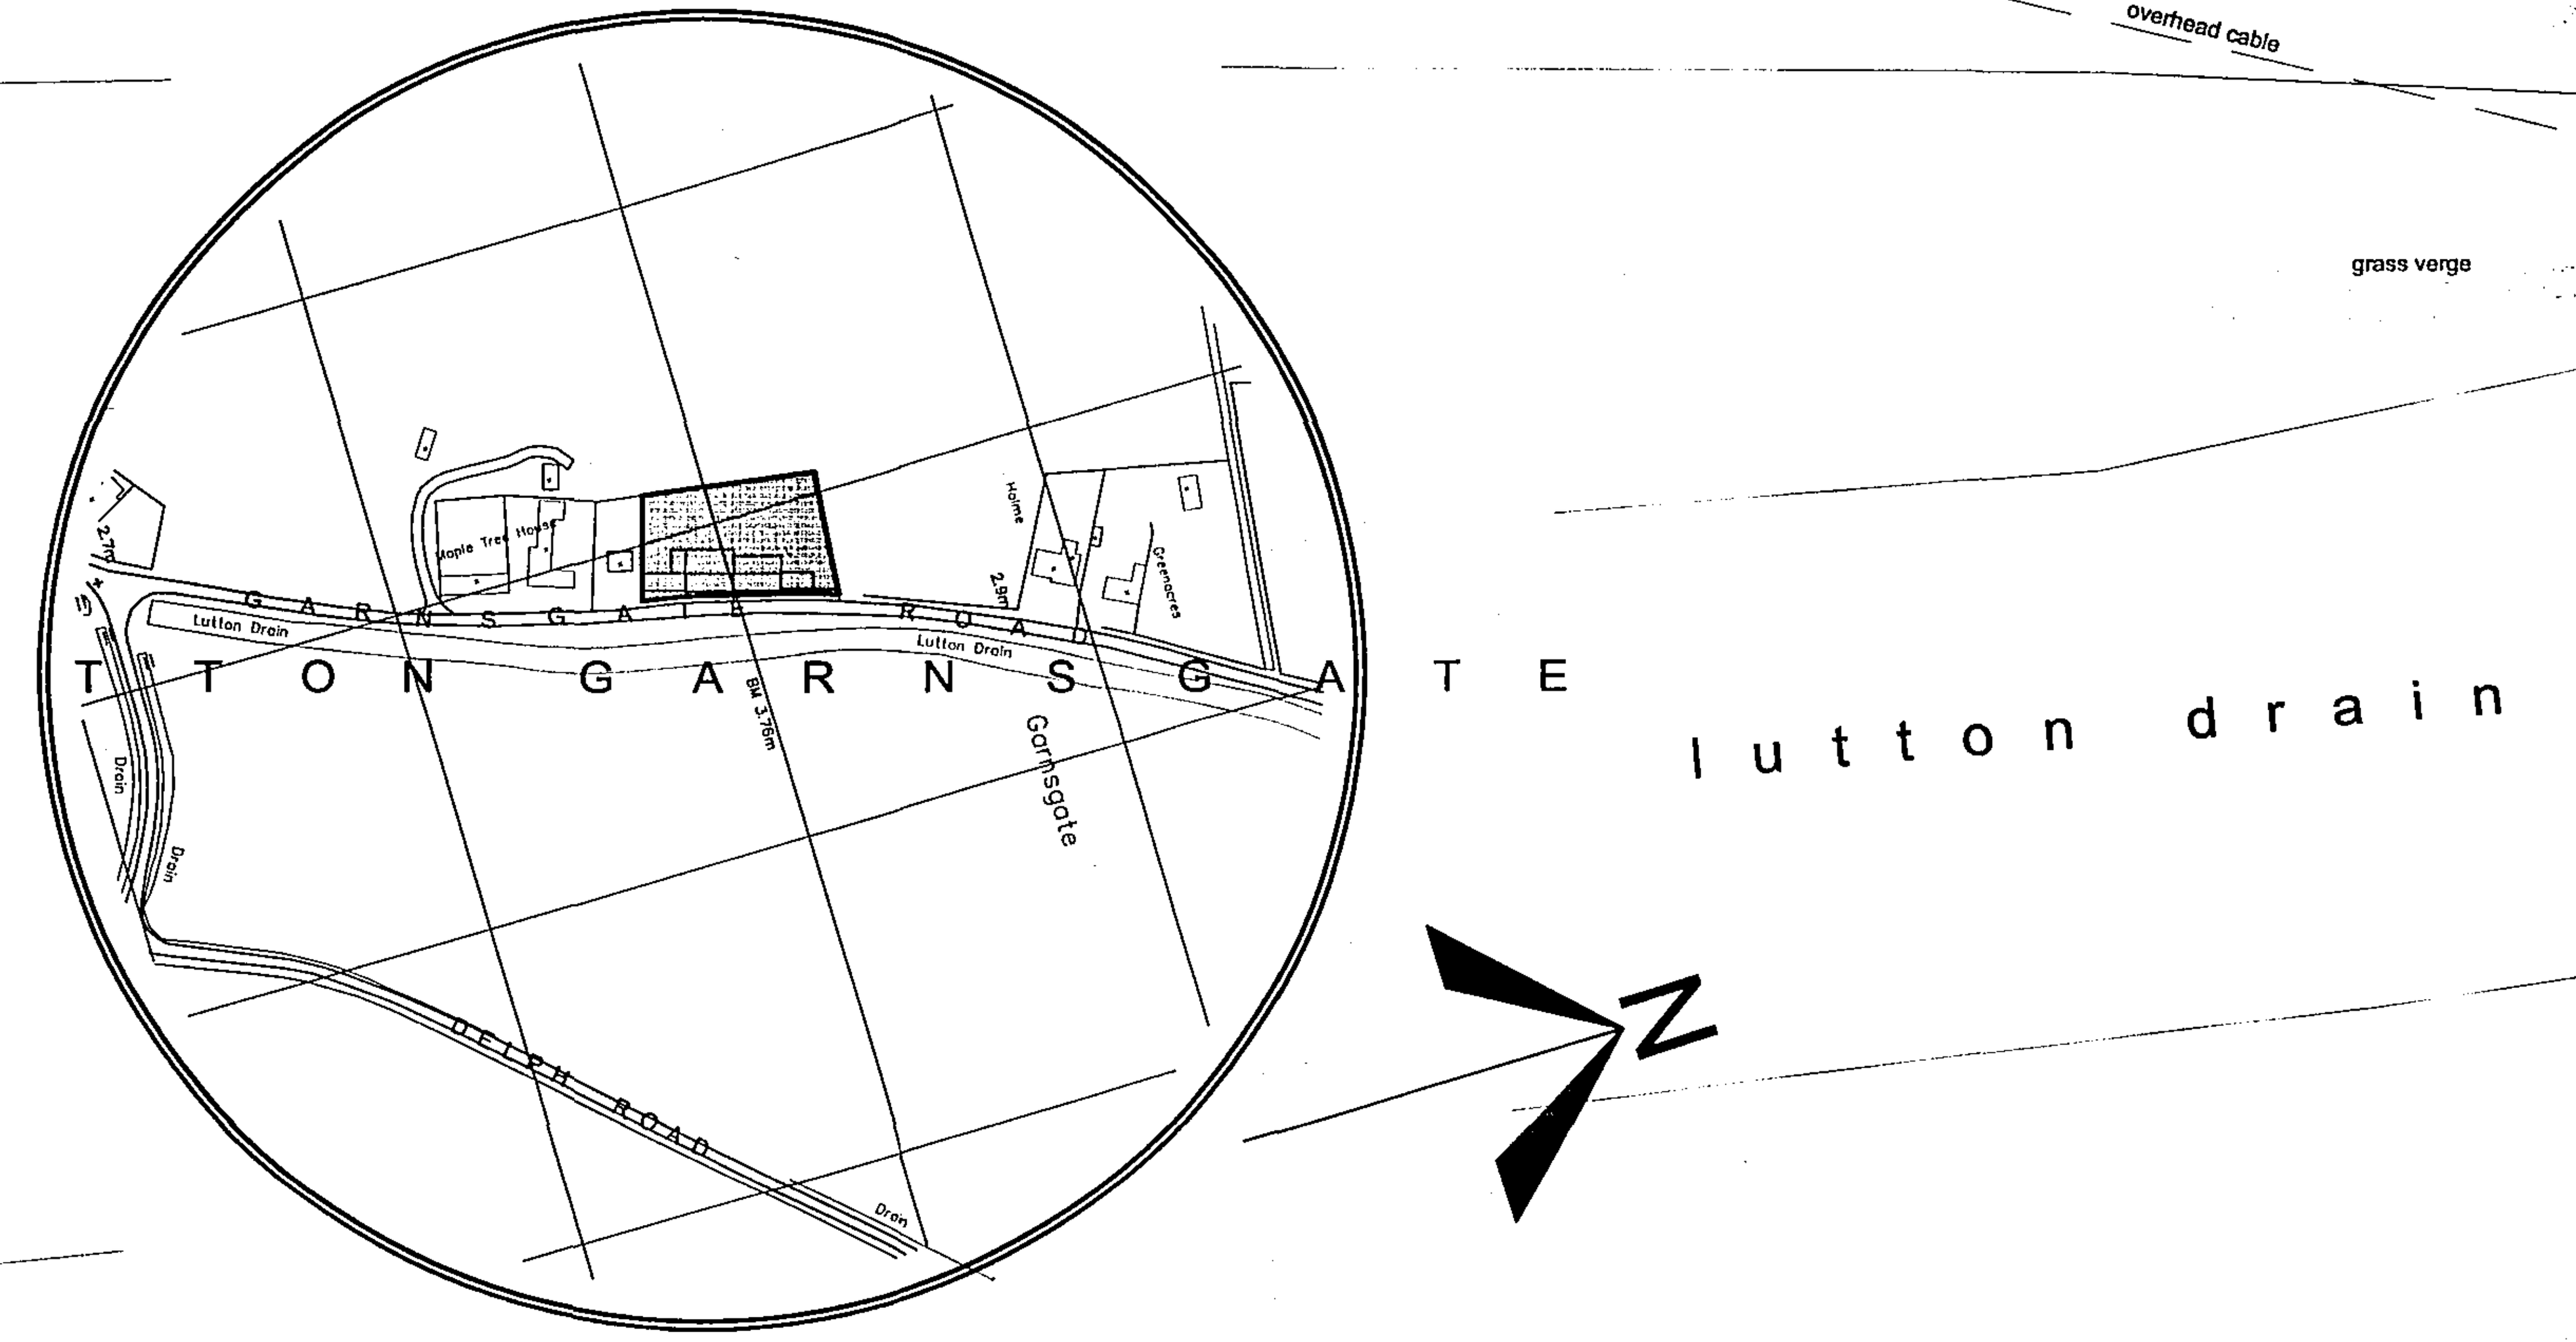

Location Plan 1:2500

Planning & Development
16 AUG 2005
Ref: 1128/05

Proposed Barn Conversion, Garnsgate Road, Lutton Garnsgate	JOB
1:100 1:2500	SCALE
Survey Drawing (Plans)	TITLE
	REVISED

625/01
Mr. P. Godfrey
Feburary 2005

89 Gedney Road, Long Sutton, Spalding, Lincs. PE12 9JU.
Tel: (01406) 364646. Fax: (01406) 364471. Email molearch@tinyworld.co.uk

SEARCH
Sustainable Ecological Architecture Ltd

THIS DRAWING IS THE COPYRIGHT OF THE ARCHITECT AND IS NOT TO BE REPRODUCED WITHOUT PRIOR PERMISSION.

ALL DIMENSIONS AND PARTICULARS ARE TO BE CHECKED ON SITE BEFORE WORK COMMENCES. DO NOT SCALE OFF THIS DRAWING.