
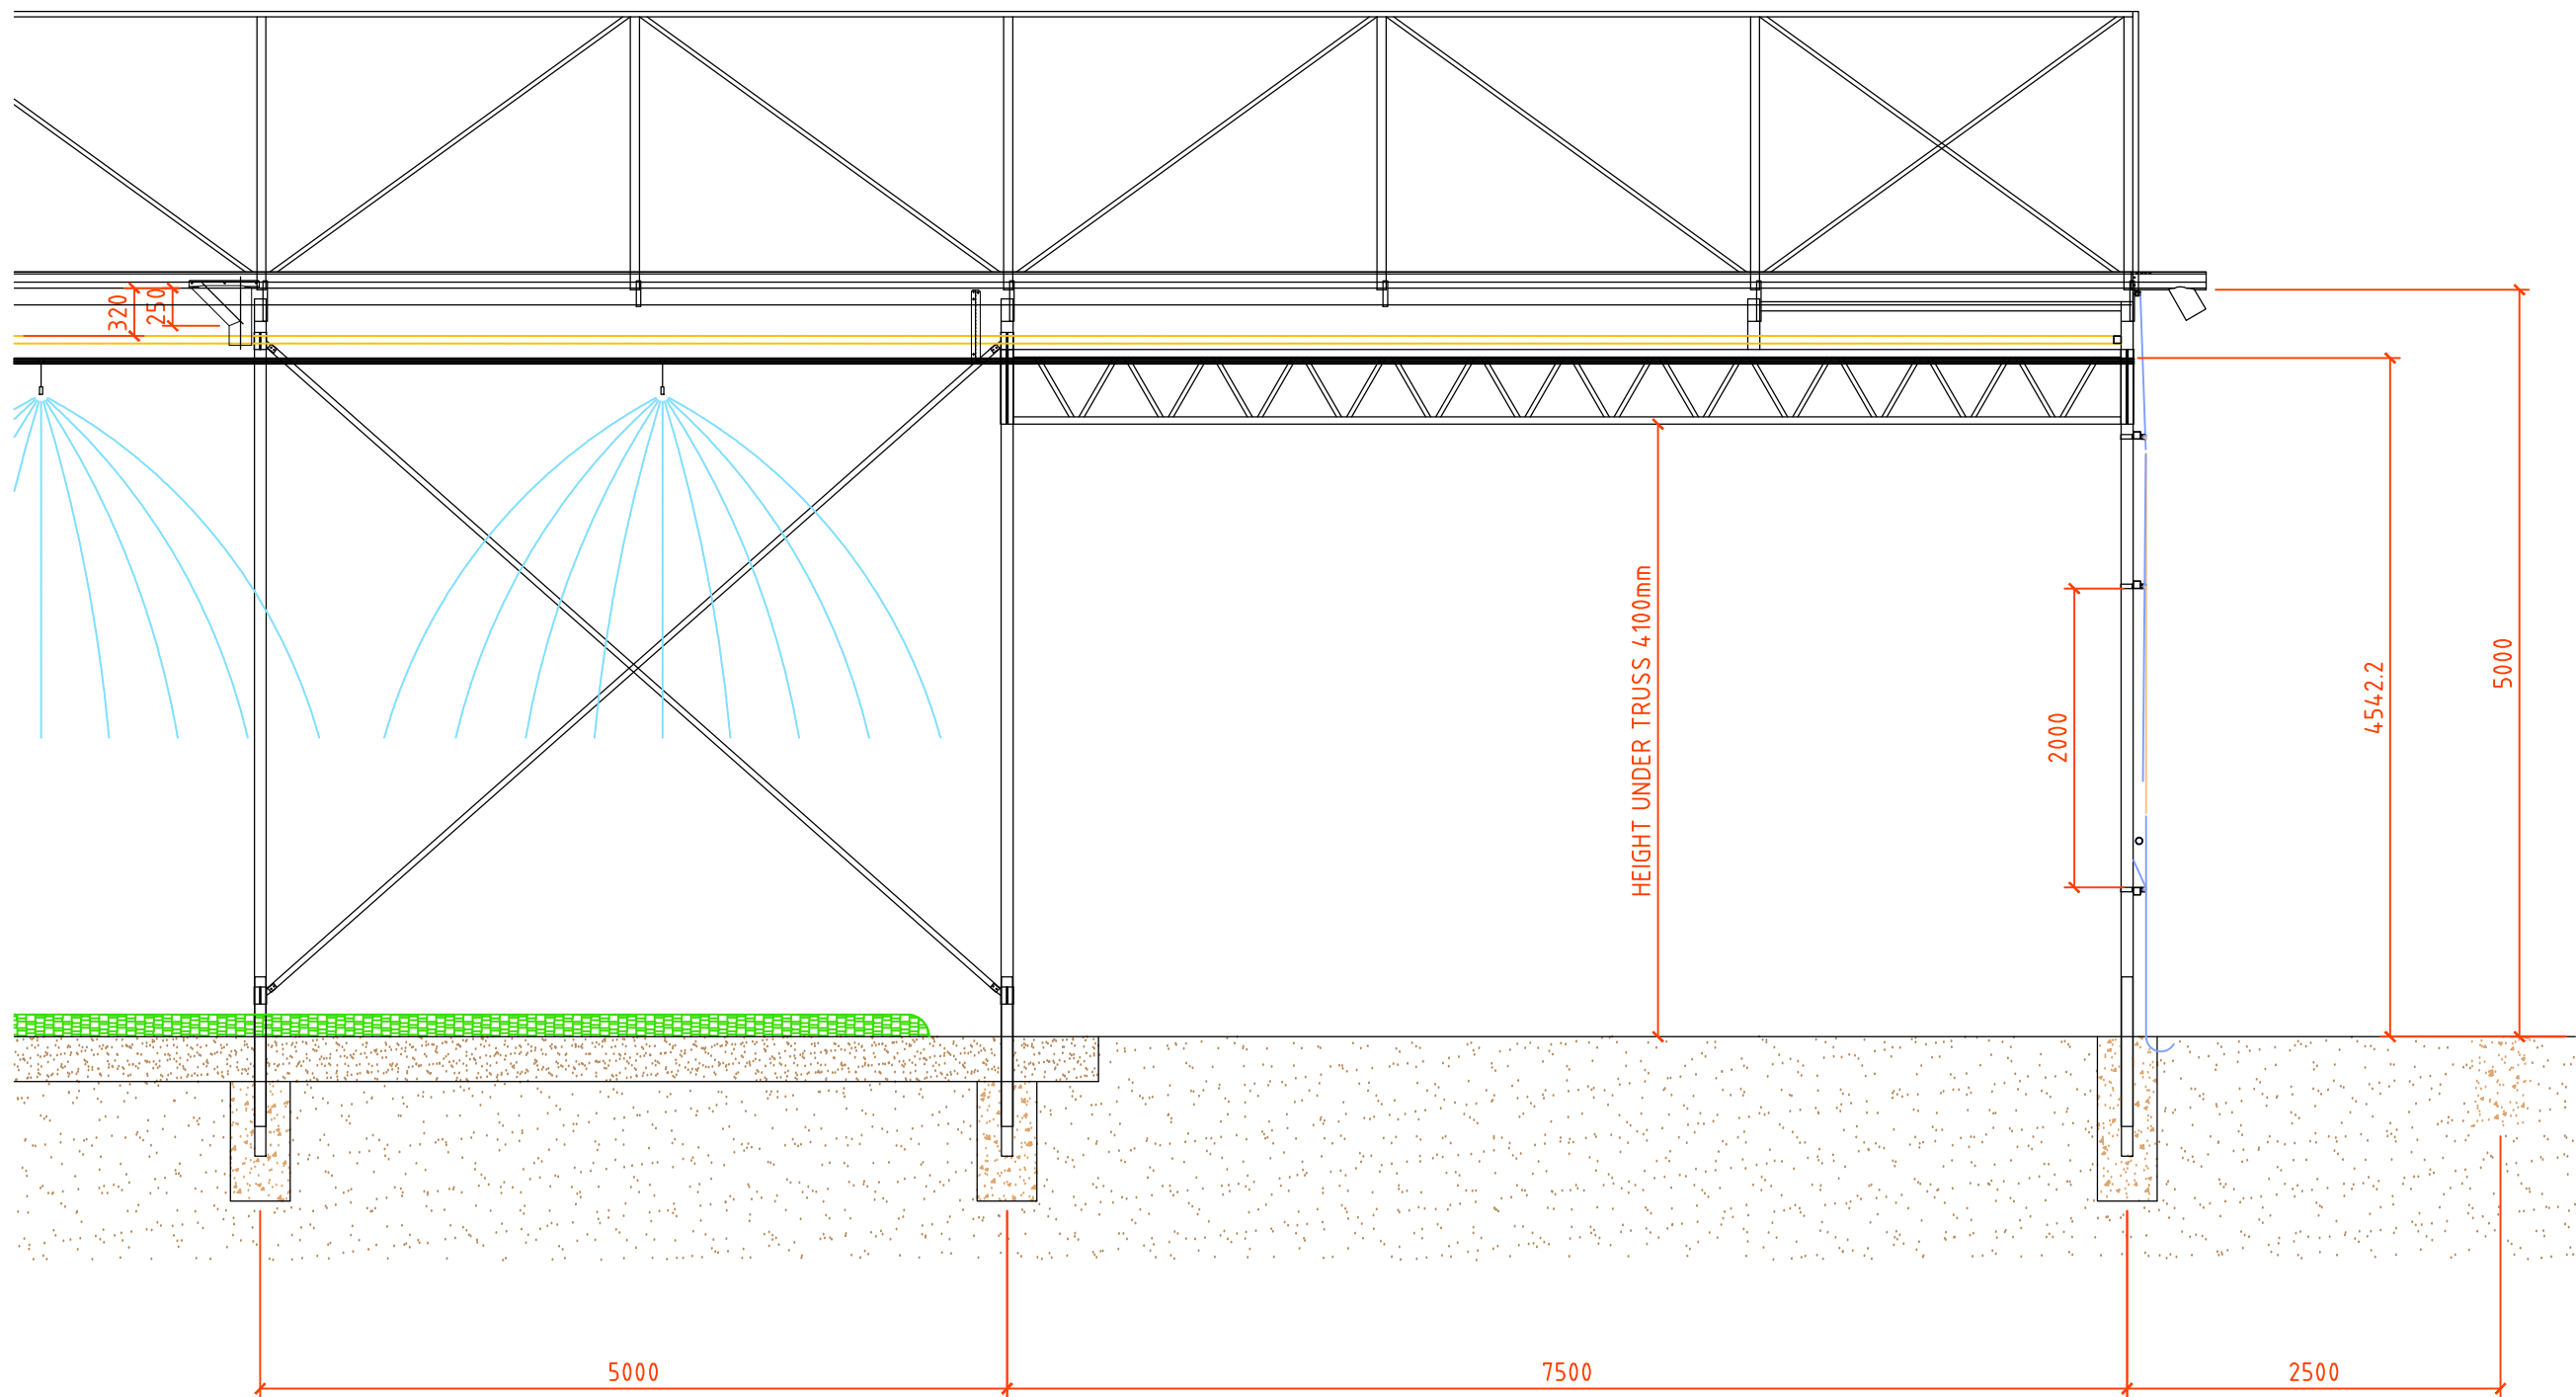



TYPICAL SECTION
PROPOSED

1:50 @ A1

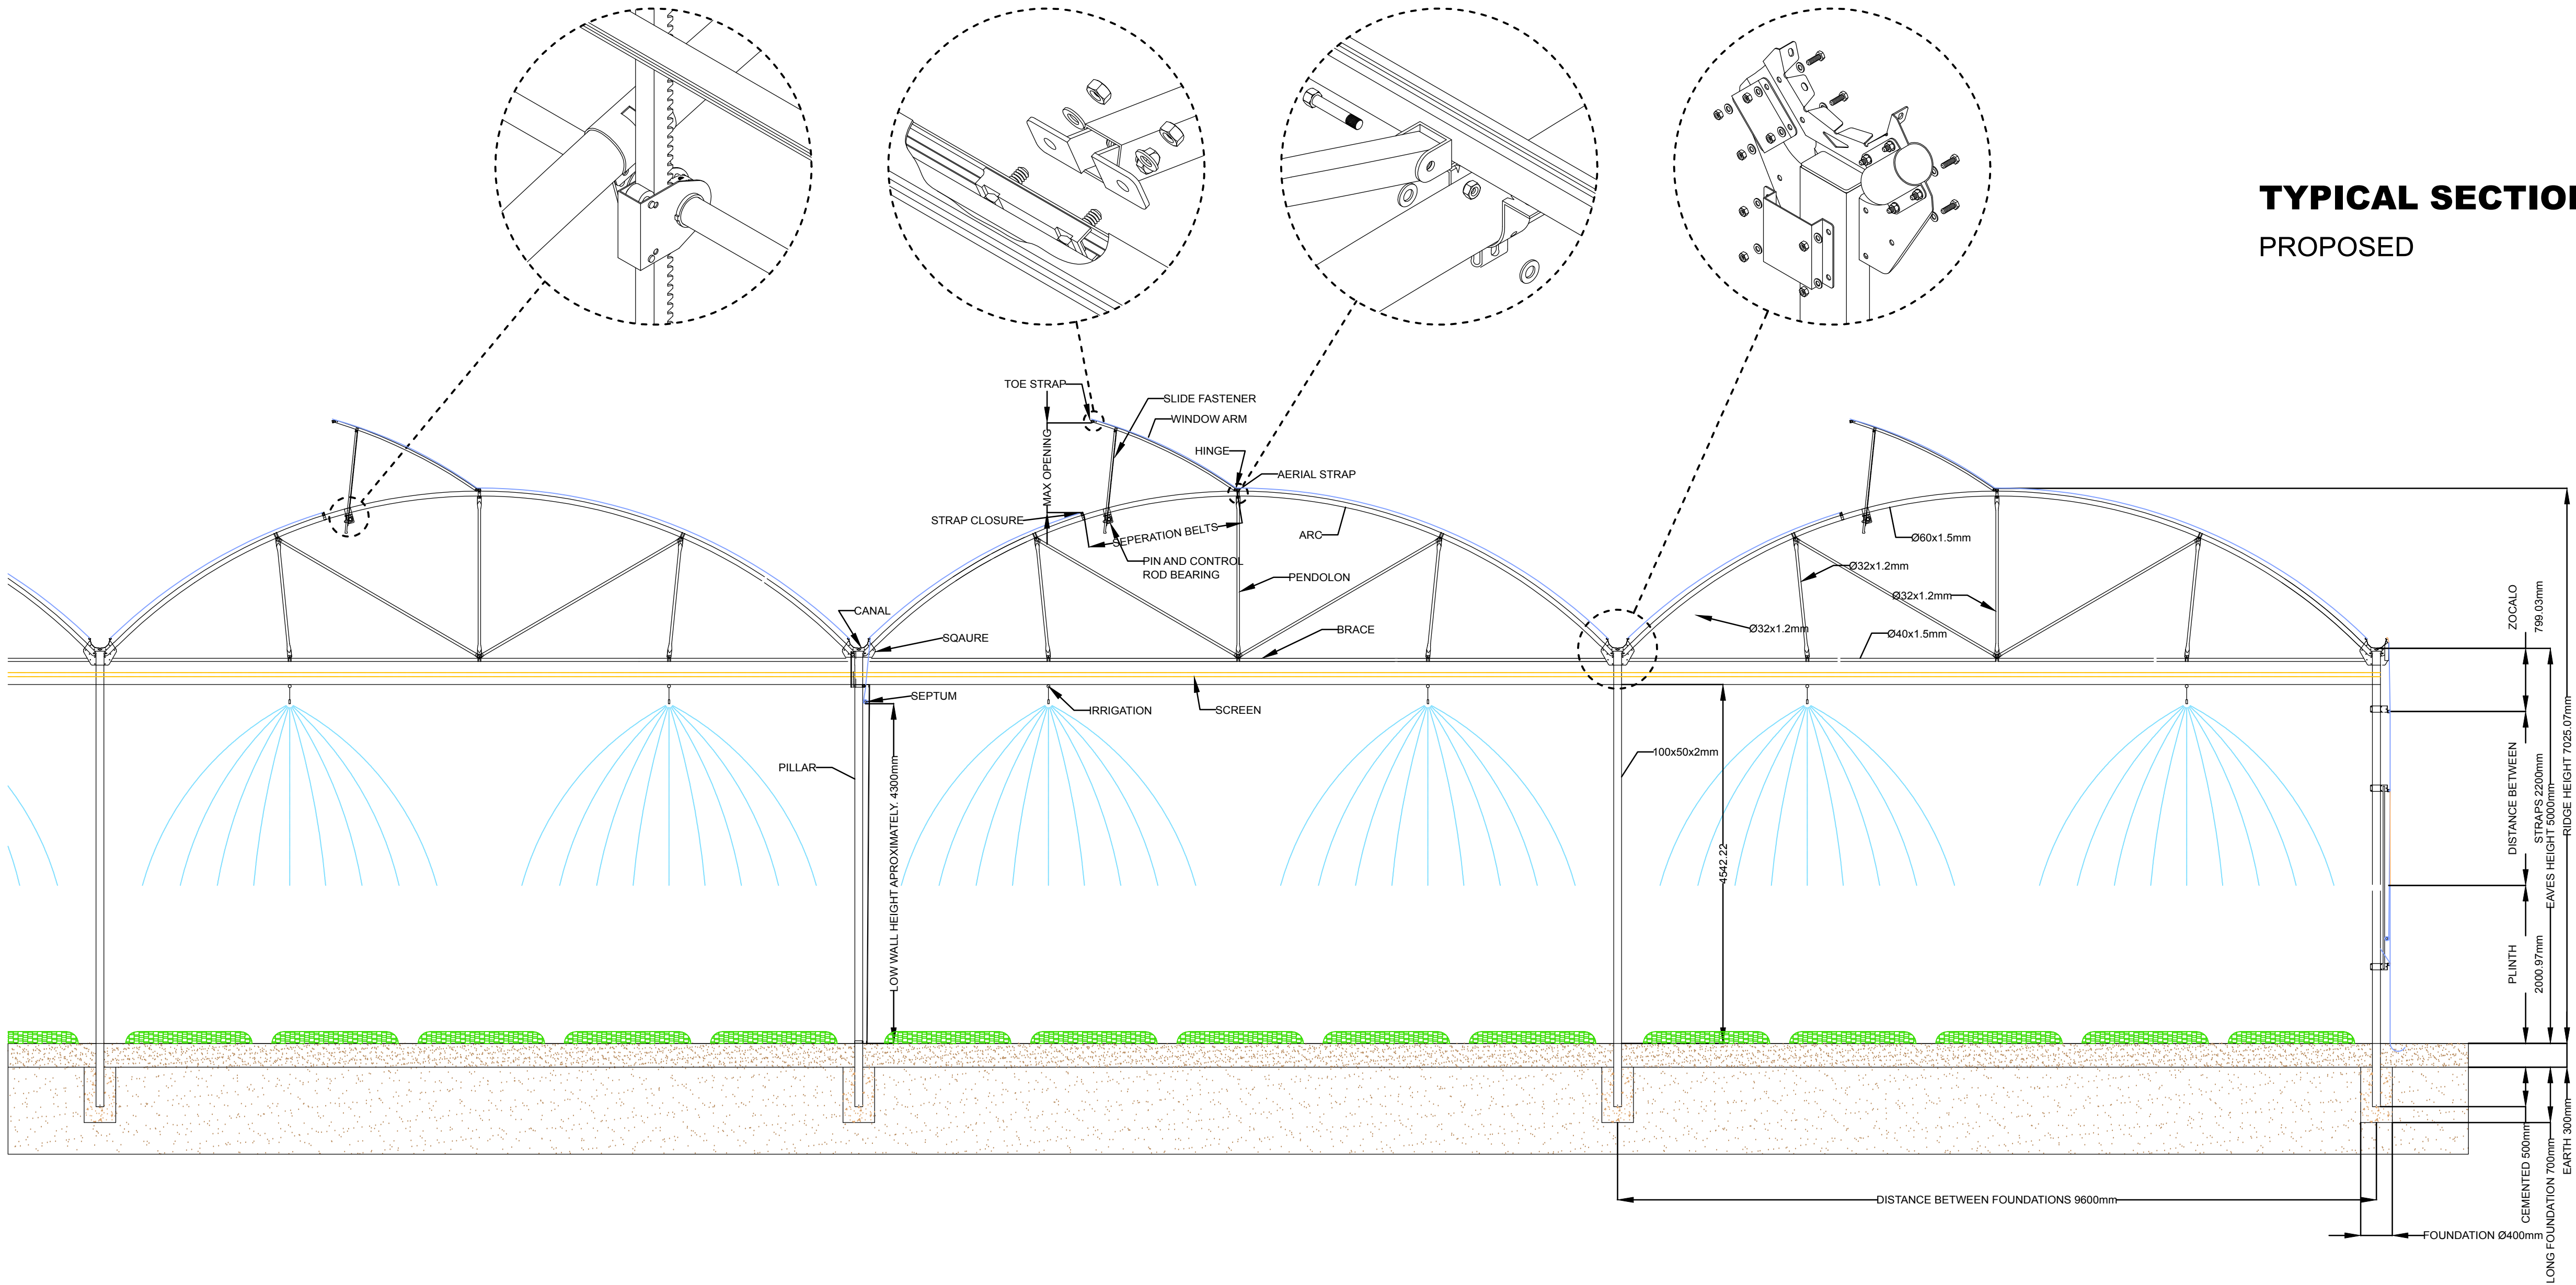

TYPICAL SECTION
PROPOSED

1:50 @ A1

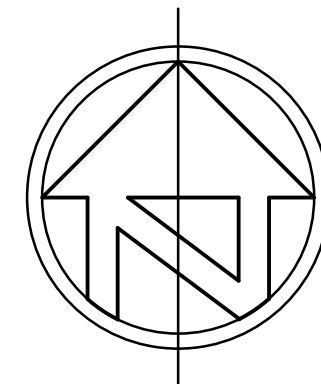

Rev.	Notes	Date
 BRIGHT GREEN ENVIRONMENTAL Skerraton Lodge, Milburn Drive, Moulton, Newmarket, Suffolk, CB8 8QW T: 01223 828778 E: info@brightgreenenvironmental.co.uk W: www.brightgreenenvironmental.co.uk		
Project J E Piccaver & Co Norfolk House Farm, Gedney Marsh, Spalding, PE12 9PB		
Drawing Proposed Typical Sections		
Drawn By JMP	Scale As Shown	
Date OCT 2015	Revision N/A	
Drawing No. 1200 - DPA - 007		