


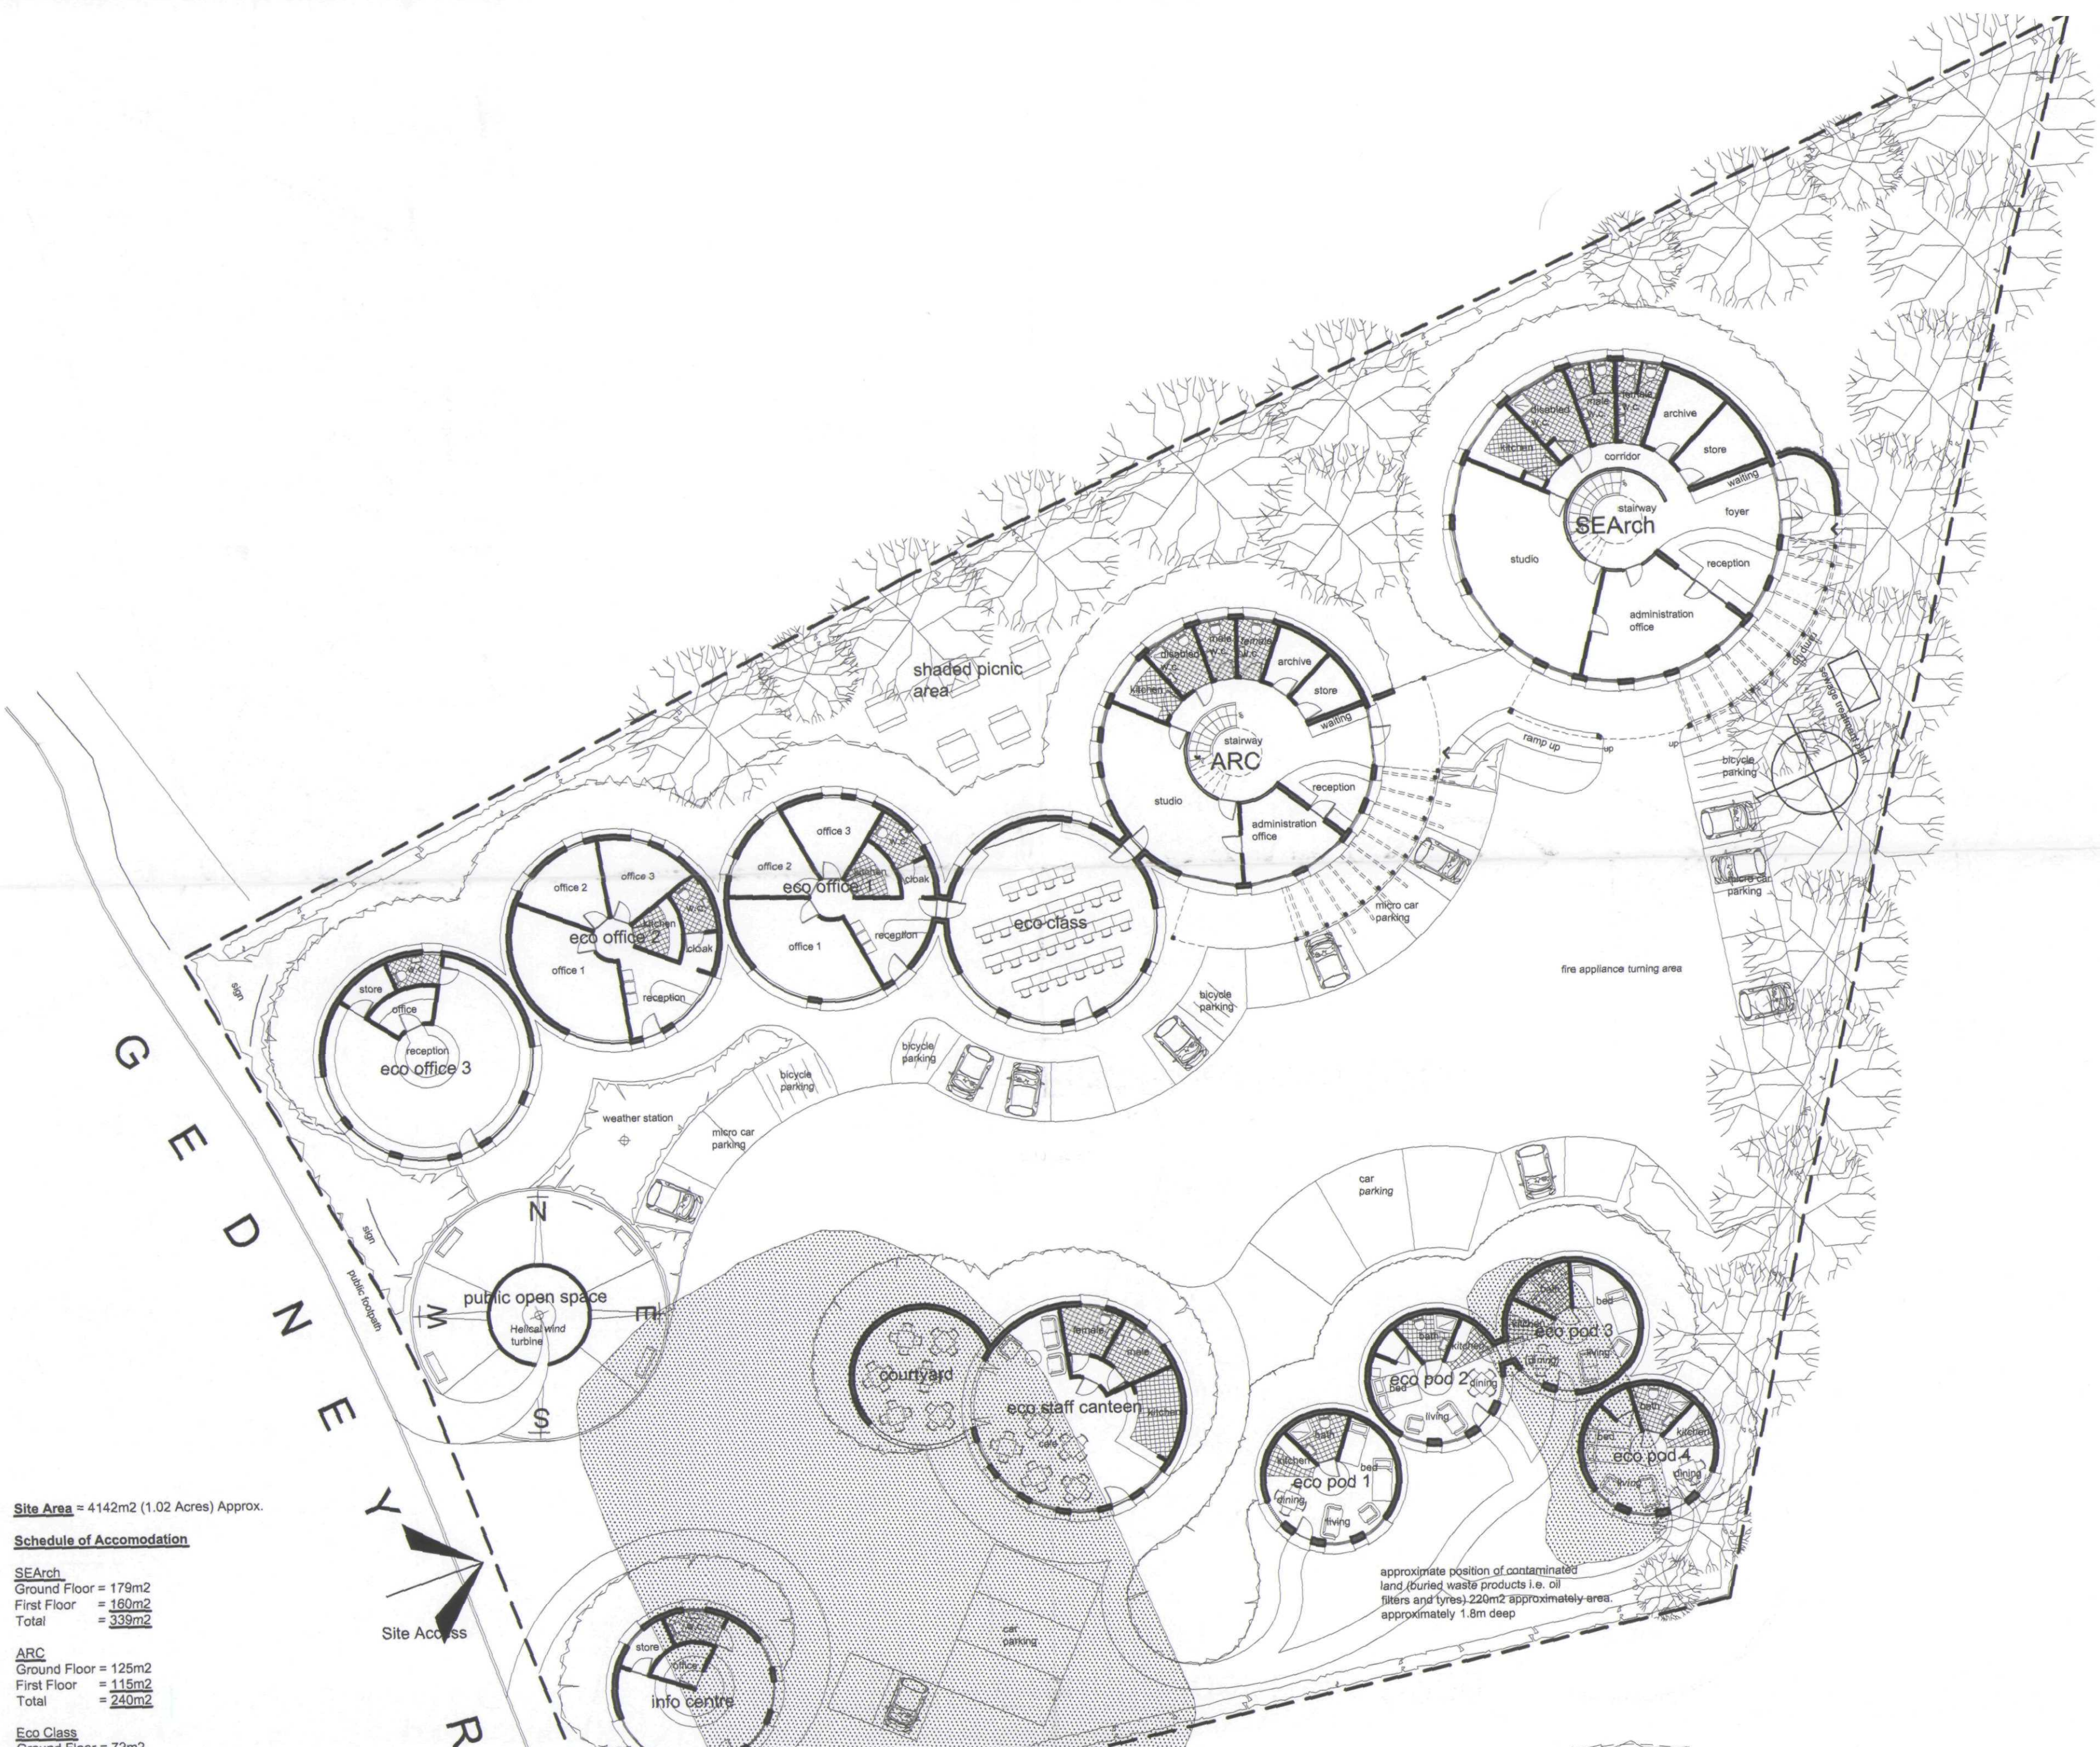

Site Area = 4142m² (1.02 Acres) Approx.

Schedule of Accommodation

SEArch
Ground Floor = 179m²
First Floor = 180m²
Total = 359m²

ARC
Ground Floor = 125m²
First Floor = 115m²
Total = 240m²

Eco Class
Ground Floor = 72m²

Eco Office 1
Ground Floor = 72m²

Eco Office 2
Ground Floor = 72m²

Eco Office 3
Ground Floor = 72m²

Info Centre
Ground Floor = 50m²

Eco Staff Canteen
Ground Floor = 73.5m²

Eco Pod 1
Ground Floor = 27m²

Eco Pod 2
Ground Floor = 27m²

Eco Pod 3
Ground Floor = 27m²

Eco Pod 4
Ground Floor = 27m²

Public Open Space
Gross Area = 112.5m²




Parking
micro parking = 22
conventional parking = 6
Total = 28
bicycle parking = 48

Ground Floor Plan 1:200

First Floor Plan 1:200



Block Plan 1:500

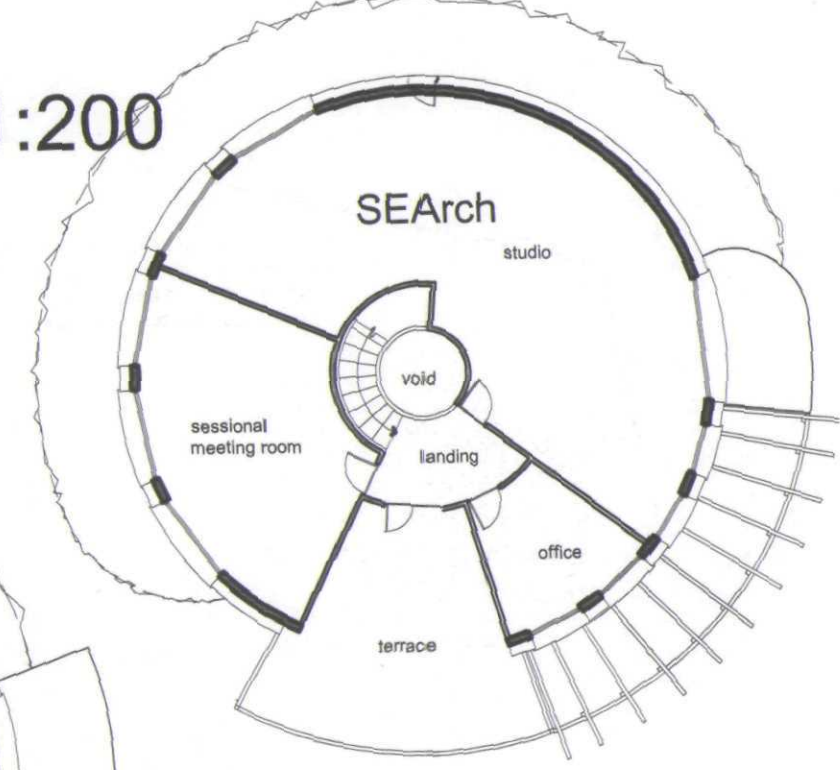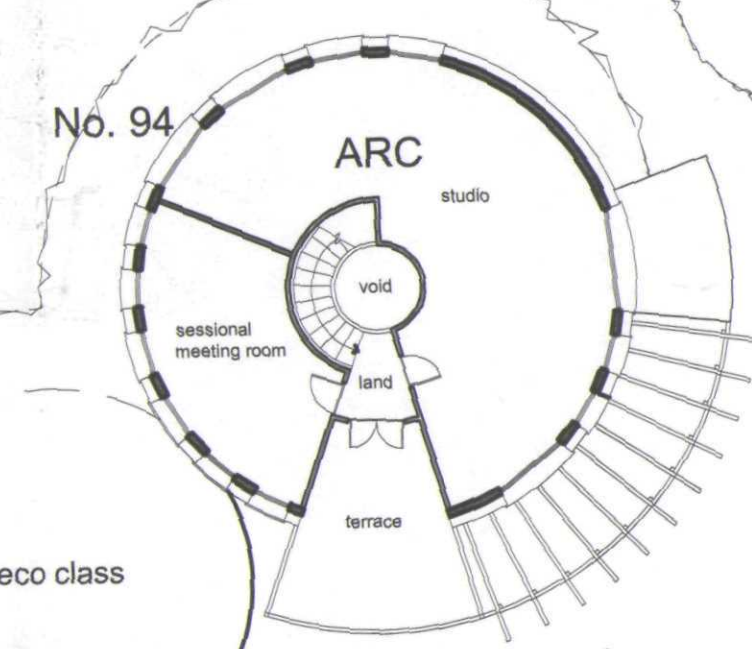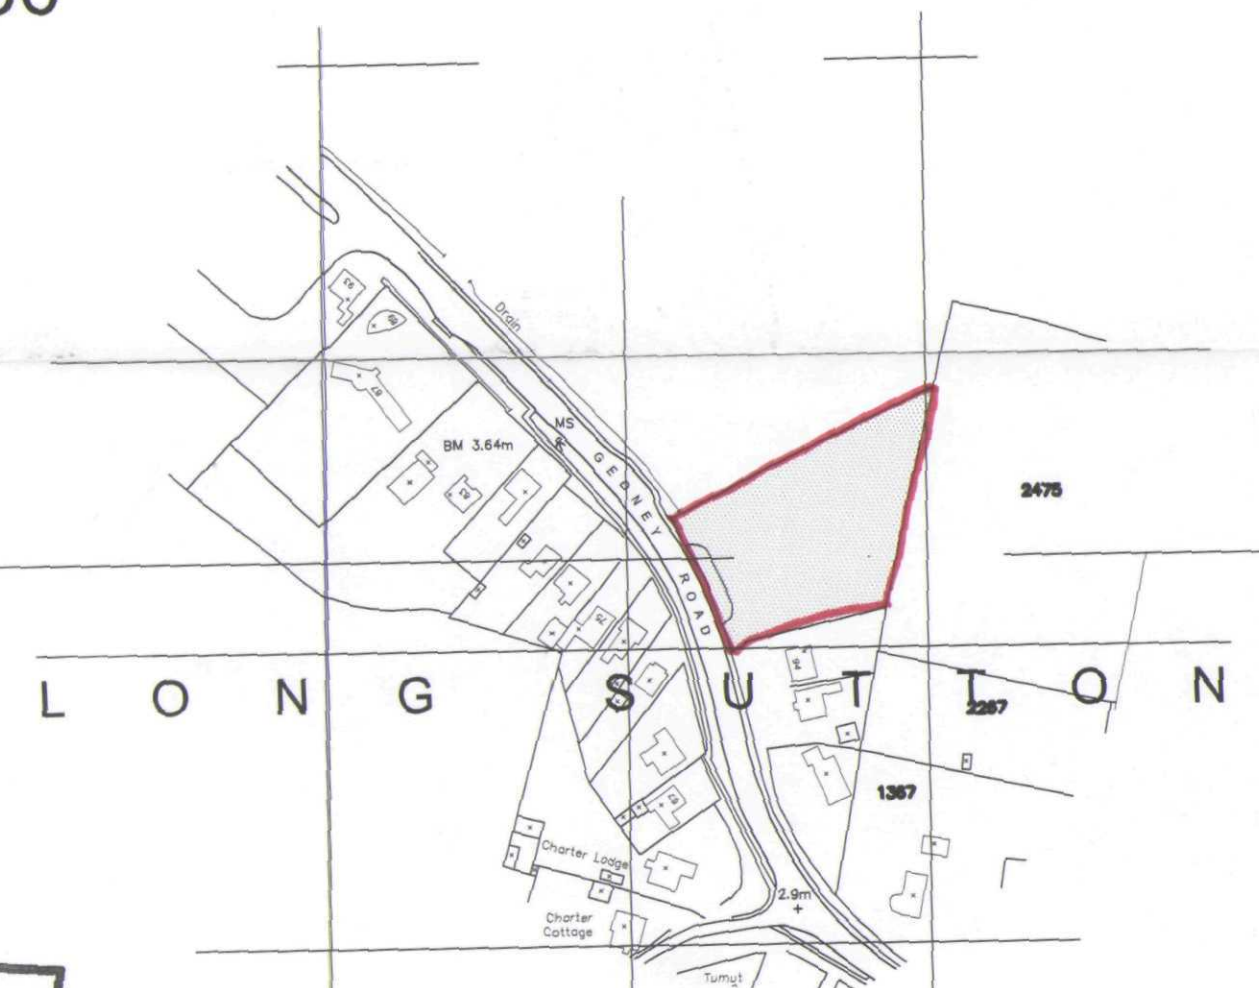

Location Plan 1:2500

SHDC
Planning & Development
29 SEP 2004
Ref: 1163/04

Proposed Earth Sheltered Development, Long Sutton

1:200 1:500 1:2500

Scheme Drawing (Plans)

DETERMINE PLAN

519/06

SEArch

September 2004

Sustainable Ecological Architecture