
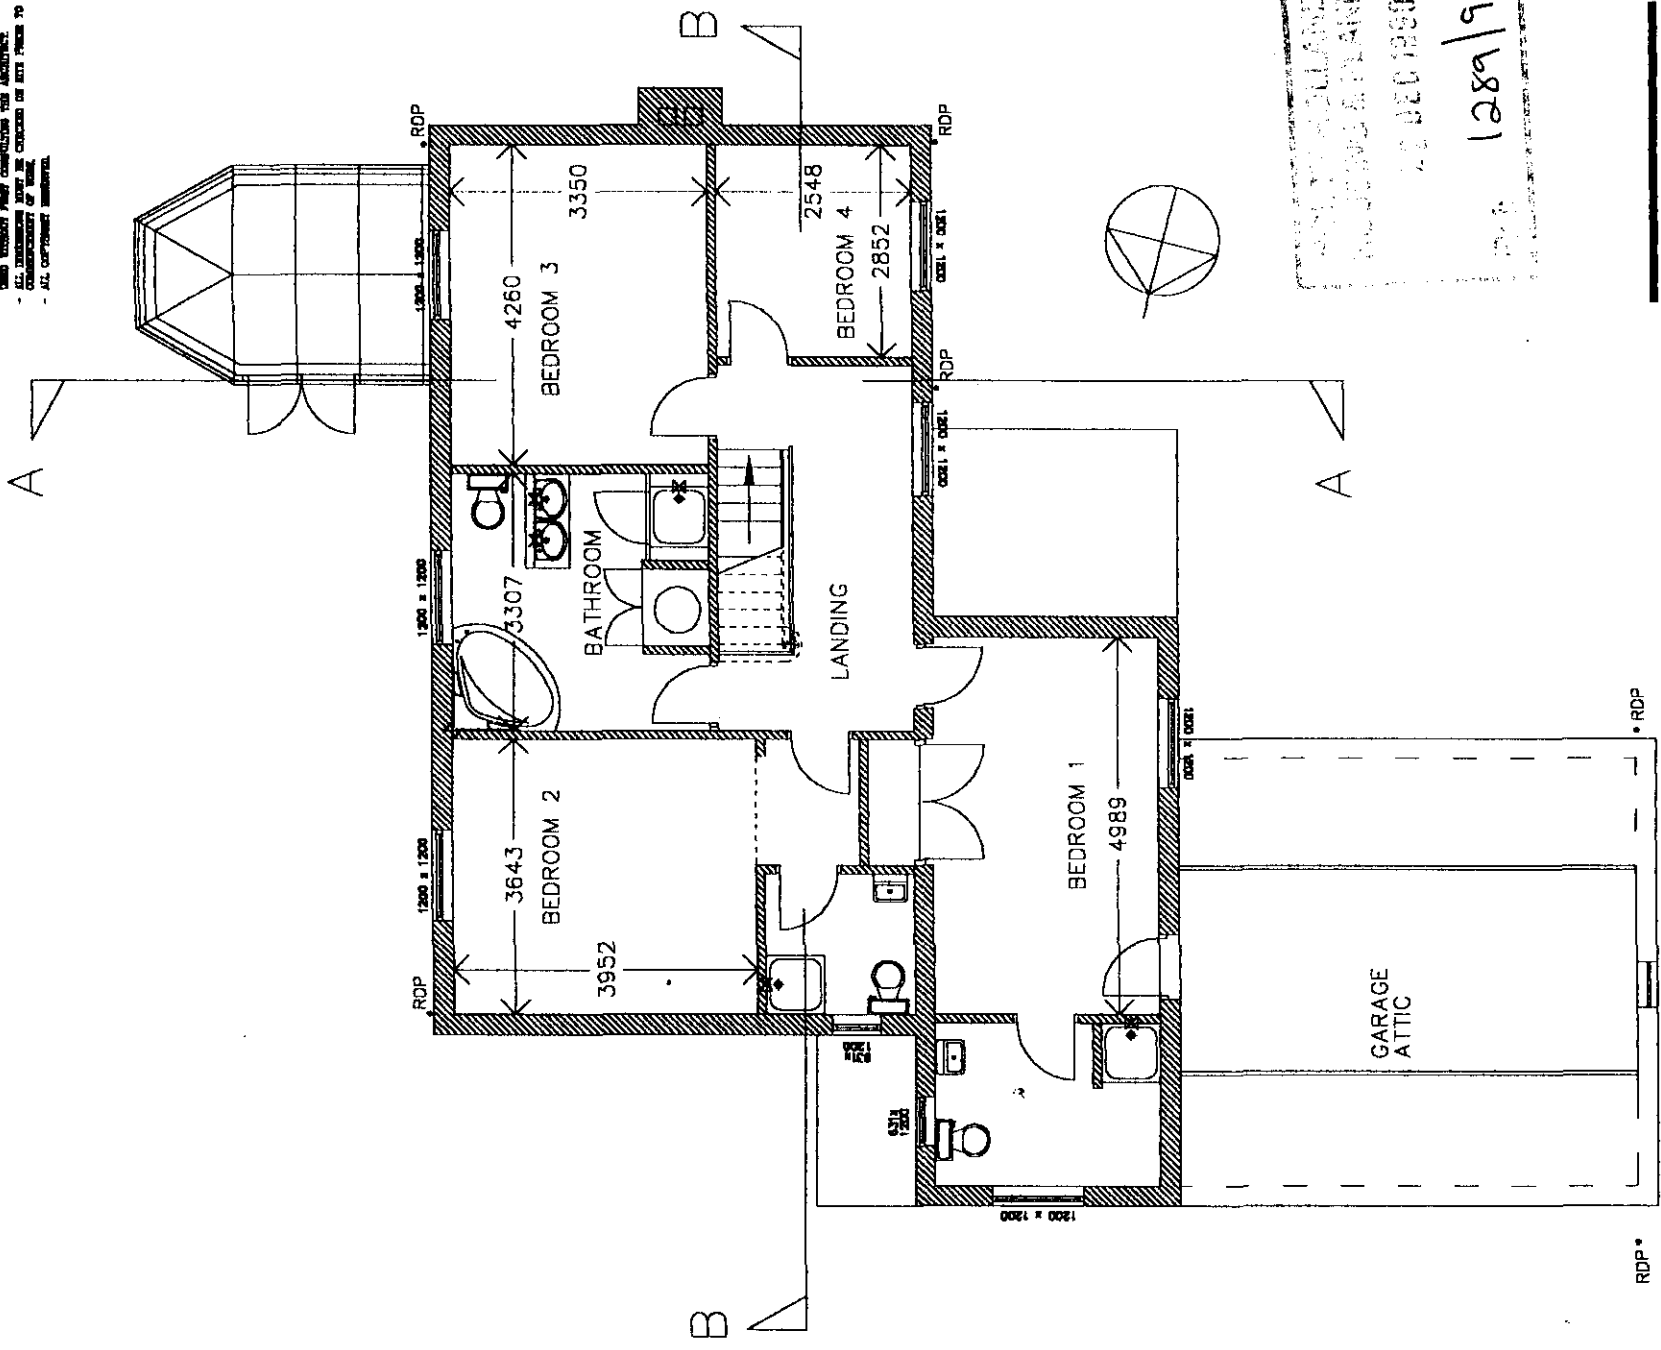


NOTES

- PREPARED DRAWINGS TO BE USED IN PREPARATION TO BUILDING REGULATIONS.
- ALL DIMENSIONS ARE IN METERS UNLESS OTHERWISE STATED.
- ALL DIMENSIONS ARE TO FACE UNLESS OTHERWISE STATED.

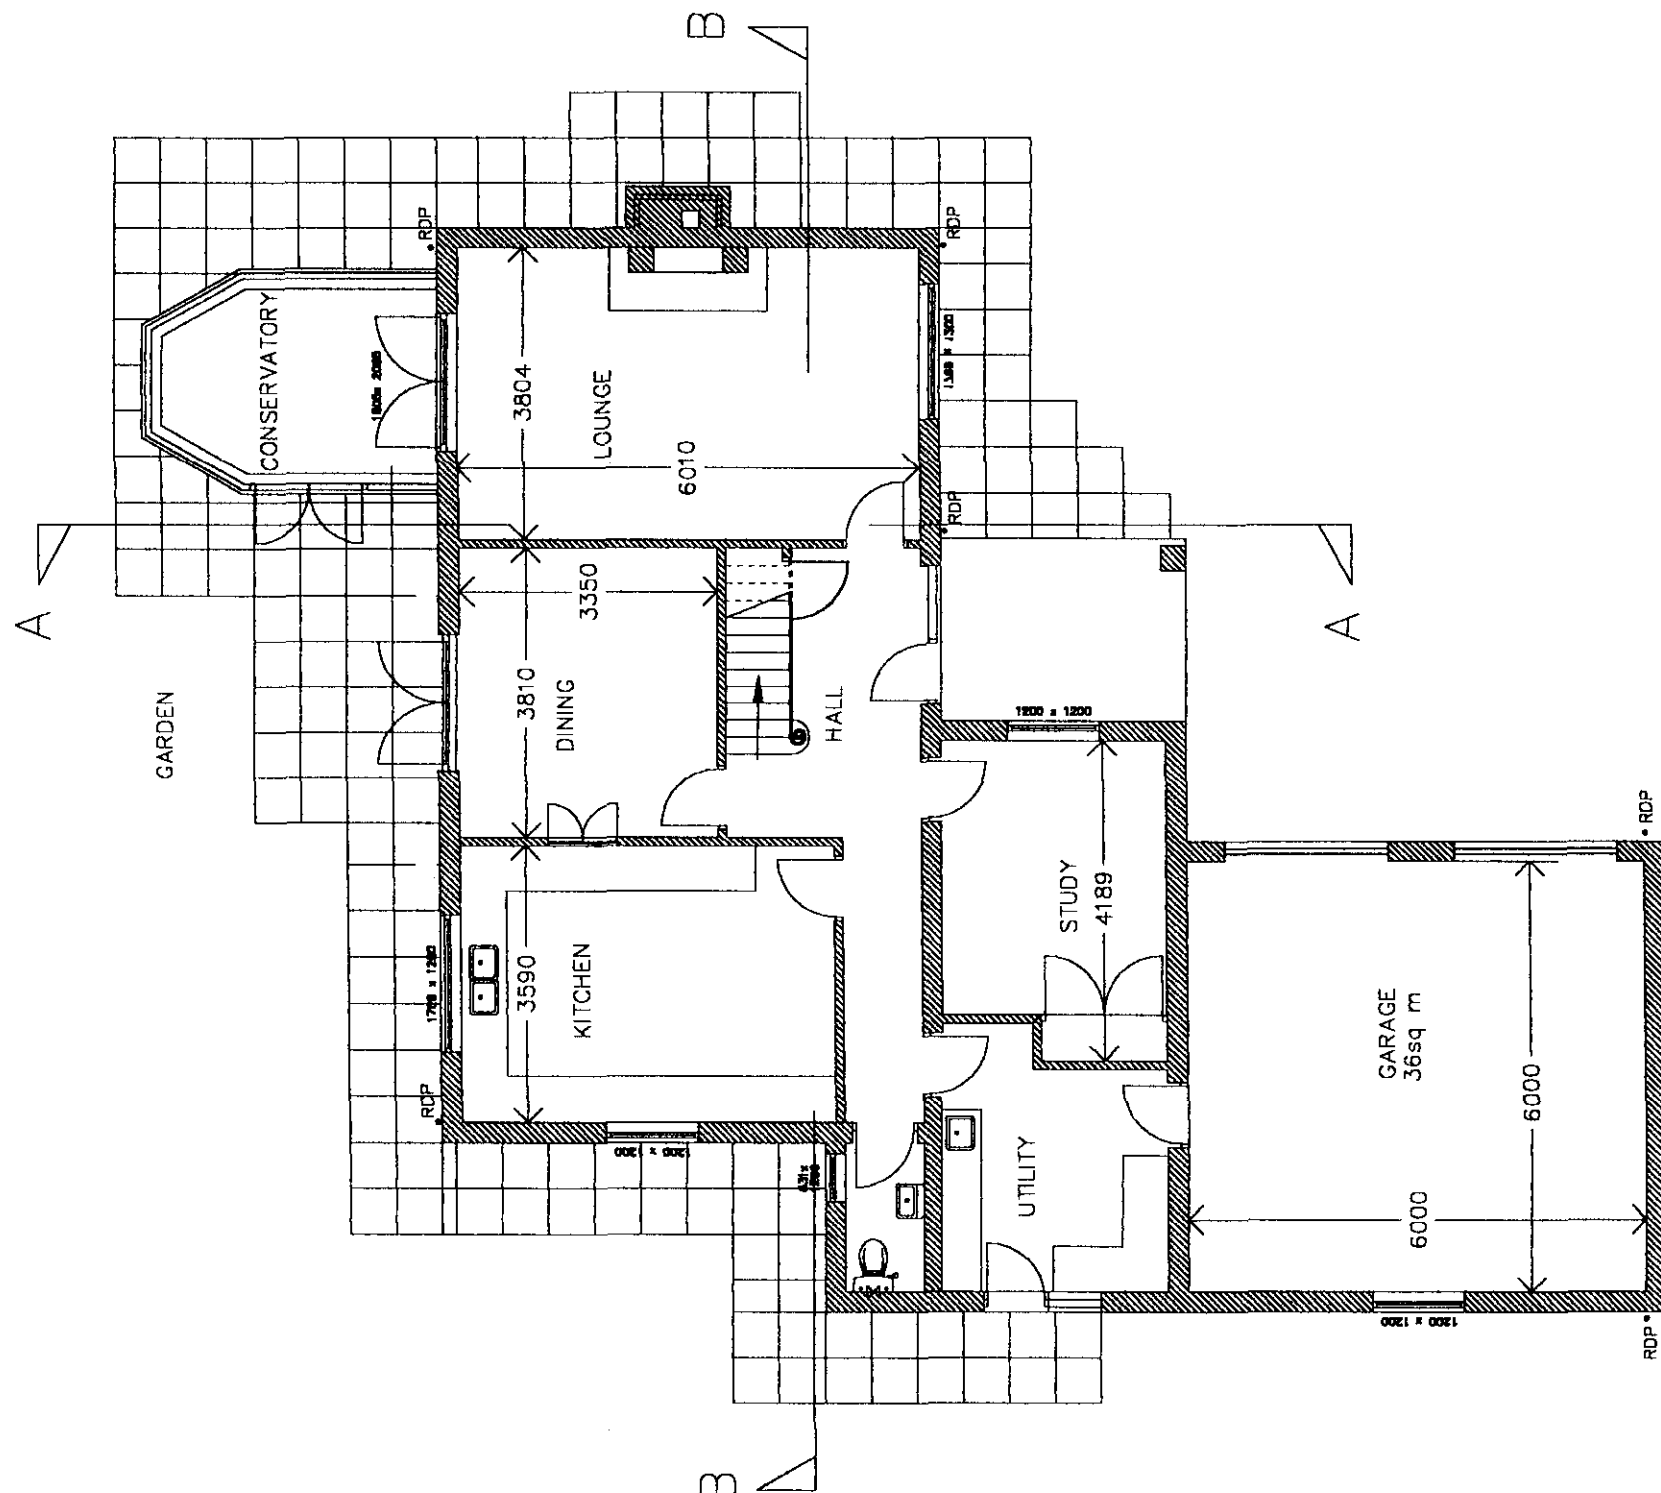

DETERMINED PLAN

PROPOSED NEW DETACHED HOUSE
AT MARSH RD, GEDNEY GROVE END,
NEAR HOLBEACH FOR MR D HILL

GROUND AND FIRST
FLOOR PLANS
SCALE 1:100
DATE OCT 99
DRAWING NO 99-12/01

1289/99
20 DEC 1999
1289/99

PLOT 3 GEORNEY DRIVE END.

OPEN FARM LAND BEHIND.

PROPOSED 4' CHAIN LINK FENCE
WITH CONIFERS TO BE PLANTED AS
A WIND BREAK & MAINTAINED TO
A MAX OF 2.4 M. IN HEIGHT.

69'

PROPOSED NEW
WOODEN PANEL
FENCING TO THIS
BOUNDARY.

PLOT 3

EXISTING WOODEN PANEL
FENCING TO THIS
BOUNDARY LINE.

* SUITABLE ACCESS
TO REAR OF PROPERTY
& CLEARANCE FROM
CHERRY TREE - *

134'

36' FROM
BACK EDGE
OF FOOTPATH.

EXISTING MATURE ELM TREES.

EXISTING
CHERRY
TREE..

EXISTING ENTRANCE
WALLS REPAIRED. GATE
RE-POSITIONED TO ALLOW OFF
ROAD PARKING/ACCESS
OF GATE..

EXISTING ACCESS/WITH DROP KERBS.

SOUTH HOLLAND DC
HOUSING & PLANNING
17 SEP 1999

Ref:

D.P. HALL 14.9.99.



Plot 3 GEORNEY COURT LND.

11.11.11 14.9.99