


- [illegible]

Position, type and installation of lifting davit sockets to be approved by Anglian Water.

DETAILS ON THIS DRAWING ARE COPYRIGHT OF SIDEBOTTOM RICHARDSON CHENG LIMITED. THIS IS A CONFIDENTIAL DOCUMENT AND MUST NOT BE COPIED, USED OR DIVULGED IN ANY WAY WITHOUT PRIOR WRITTEN CONSENT

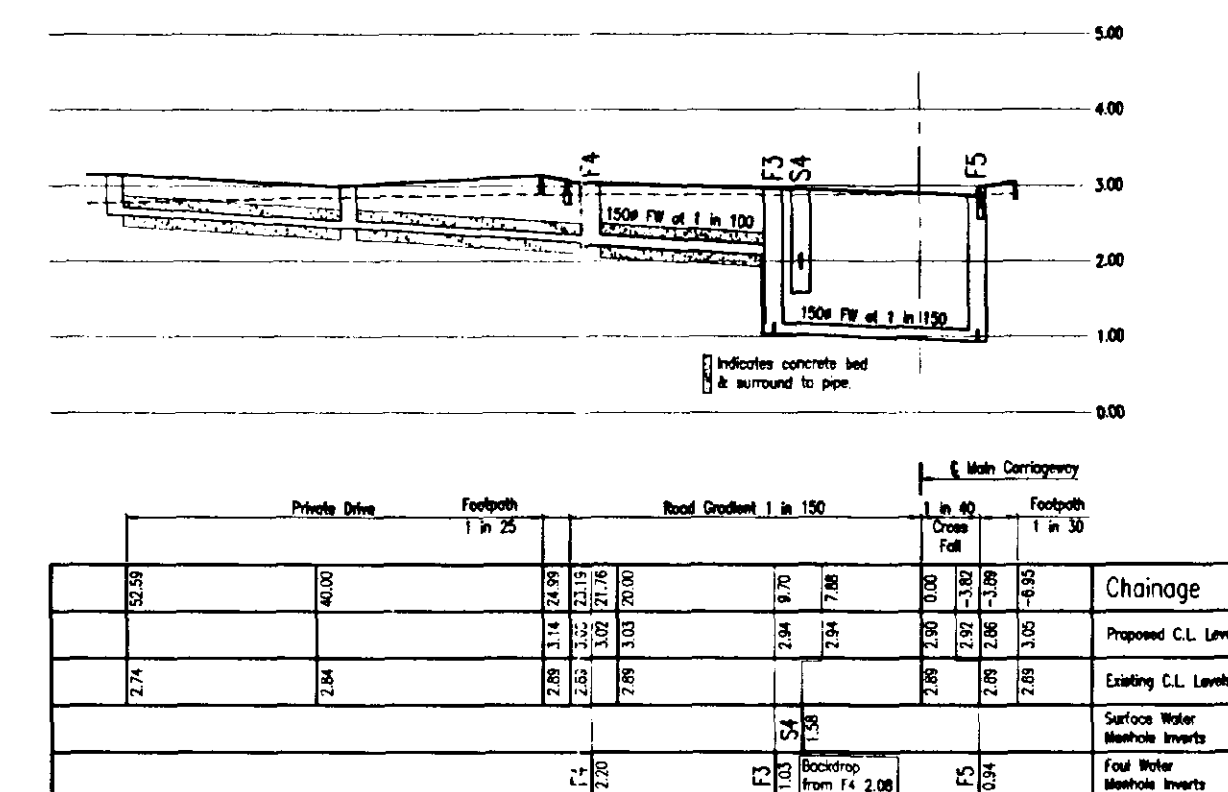

21	11/10/01	Long section S2 to outfall amended. Foul manhole changes and backdrop levels added.
12	10/10/01	Amended to AWS comments in letter dated 1/10/01. Scales to long sections amended. Foul water sewers shown amended.
8	26/9/01	Amended to LCC comments in letter dated 17/9/01. Surface water run S3 to S4 amended to 225mm. Surface water run S4 to RC omitted. Concrete surround shown to all SW runs. Drawing status amended to 'For Approval'.
A	3/9/01	Amended to AWS comments in letter dated 31/8/01. Foul manhole ISA added to long sections S3, S4 and F2-1. Gradients amended. New long section through pumping station compound added. Manhole changes and cover levels shown on all long sections.

SRC **SIDEBOTTOM
RICHARDSON
CHENG LTD**
CONSULTING STRUCTURAL AND CIVIL ENGINEERS

15 HIGH STREET,
SPALDING,
Lincs. PE11 1TW

TEL: (01775) 712660
FAX: (01775) 712635
E-MAIL: info@src.co.uk

TITLE
Longitudinal Sections

DATE	06/07/01	SCALE	1:500 (H), 1:100(V)
DRAWN	PJS	CHECKED	

DESIGN		FILENAME	25501-01-03
DRG No. 25501/03			REV D


STREET LIGHTING

For street lighting column construction details refer to the street lighting specification.


6 metre Type 3M0 column with post top mounted luminaire to App 14/2 (Units Supplied 1 or equivalent)

RS1 Externally illuminated road sign to App 1/12


NS The Contractor is made aware of the relevant SNW Appendices related to this project.

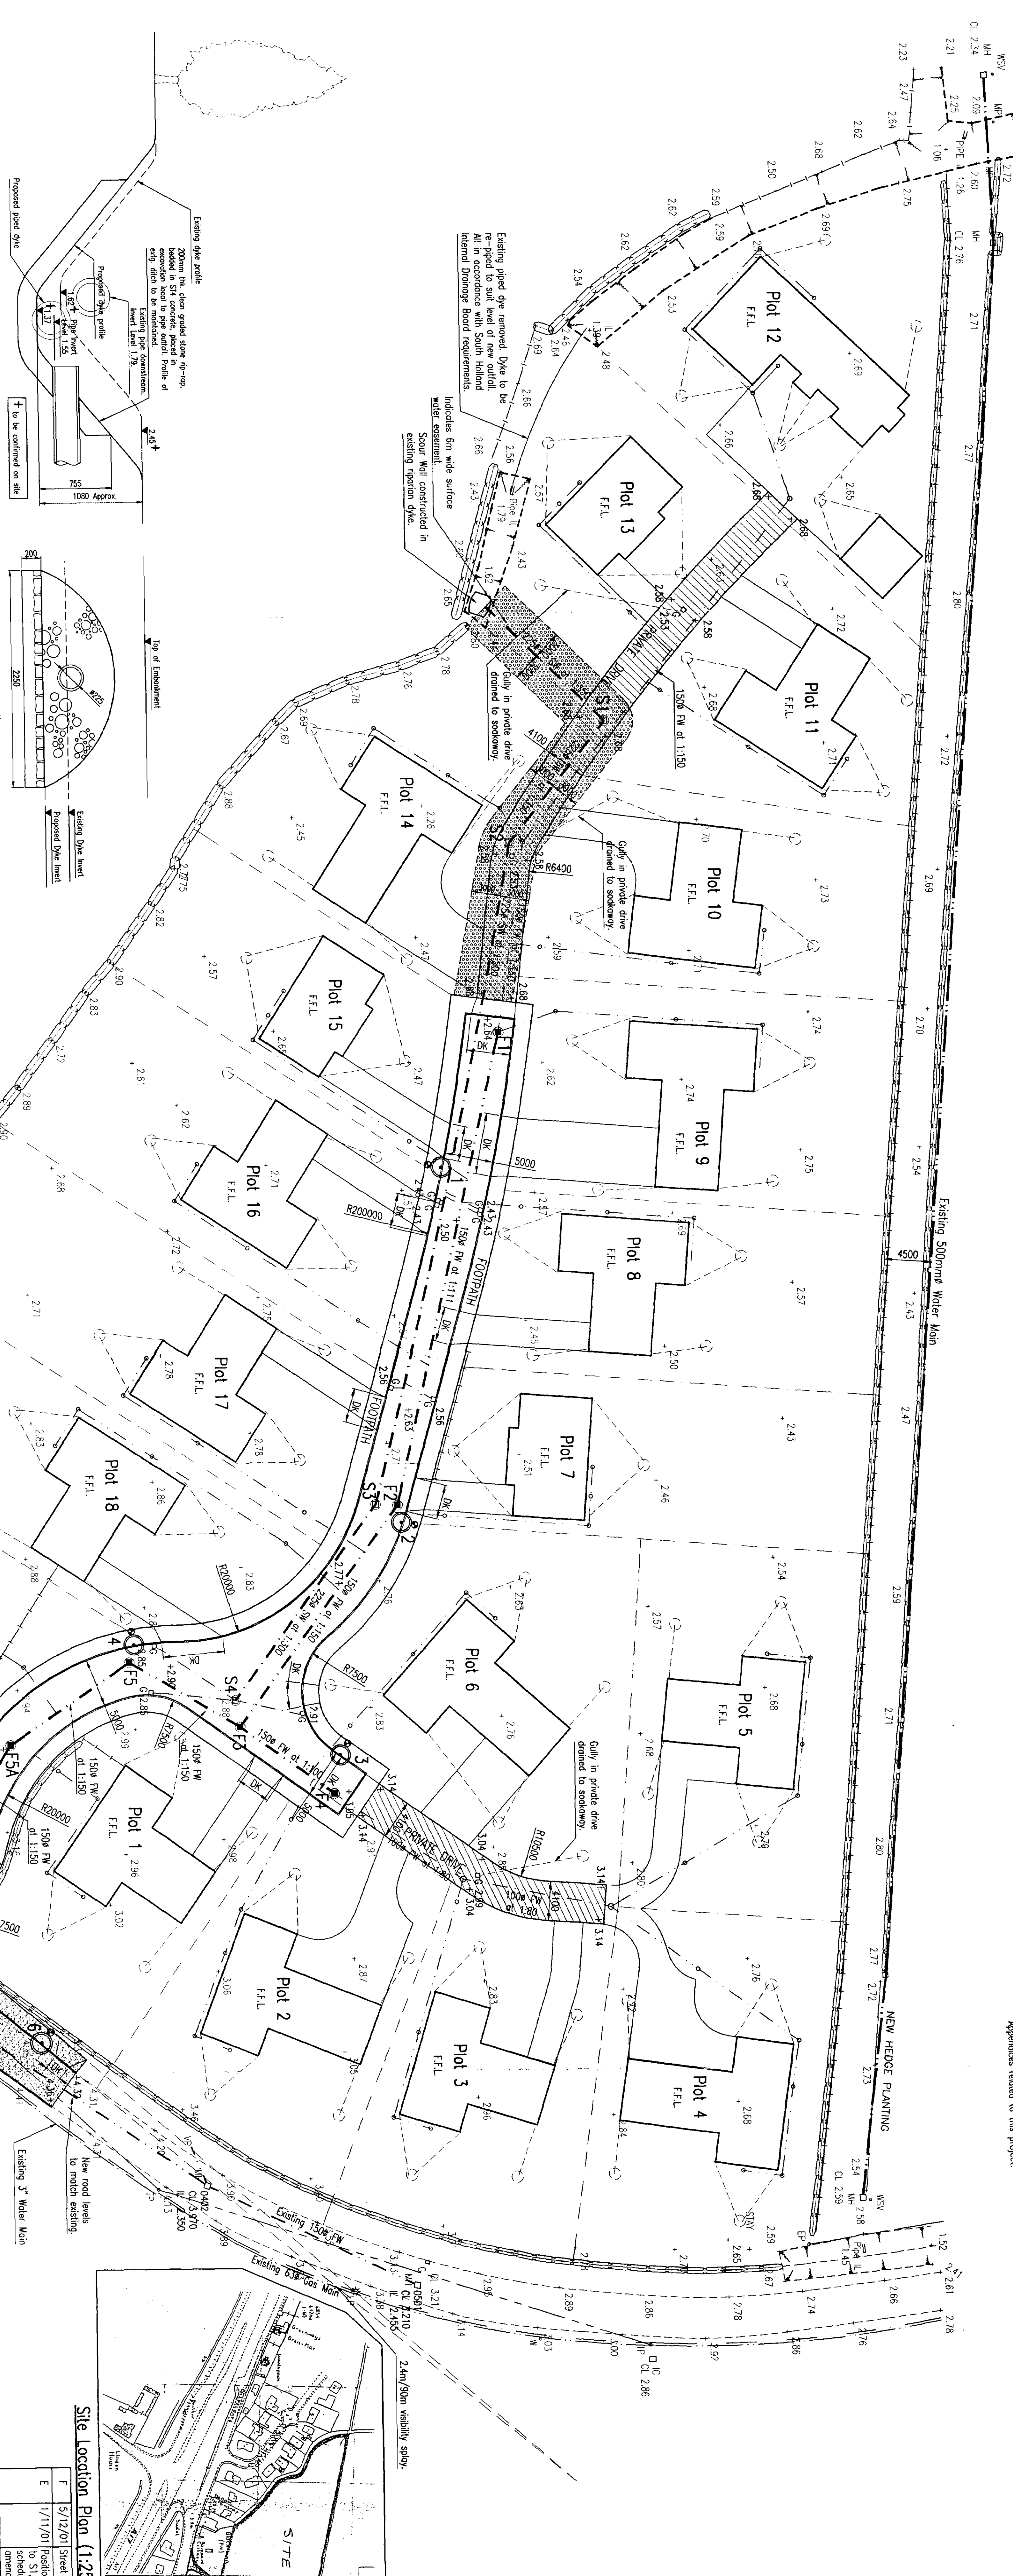

Section showing Scour Wall Construction

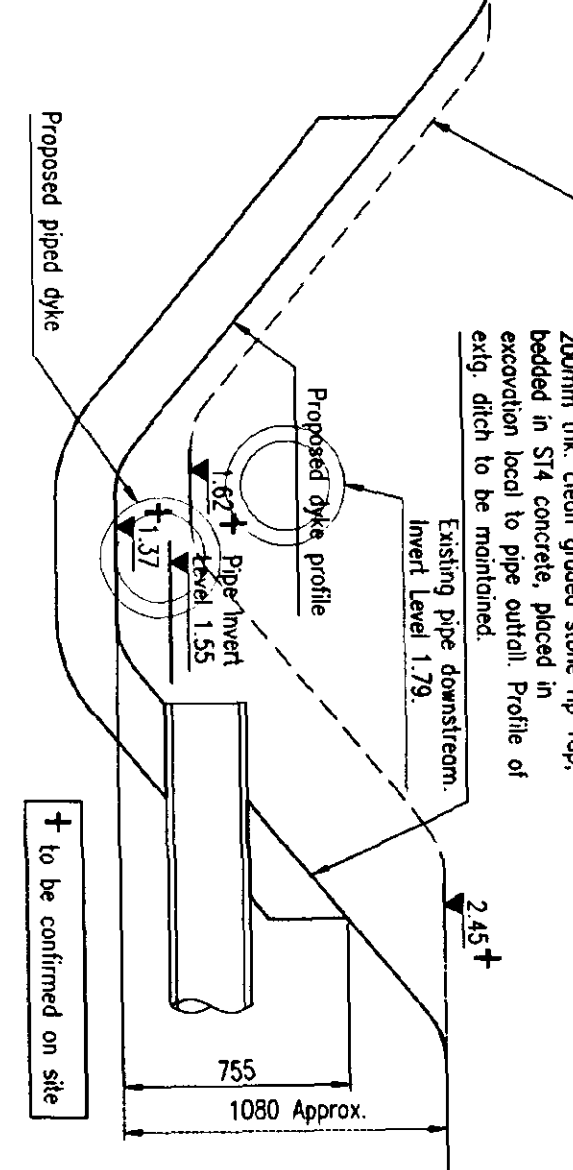

View on Scour Wall

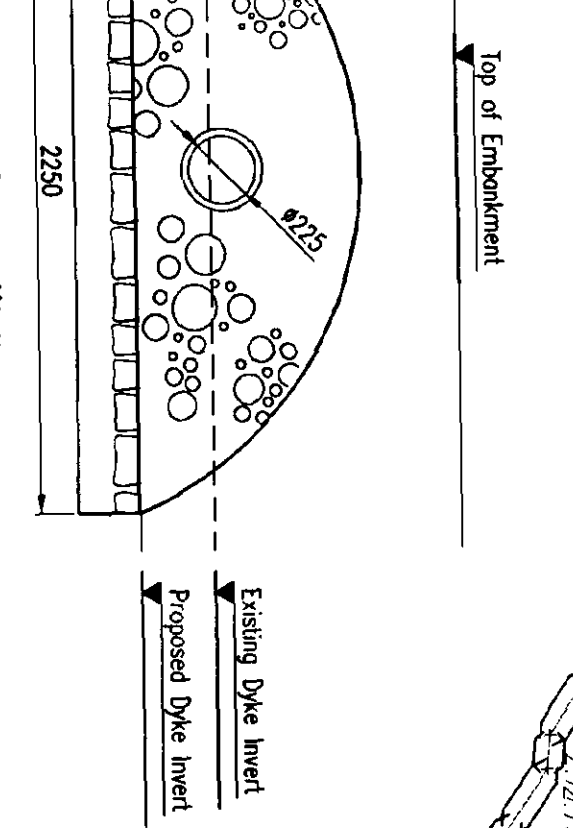

KEY

Line of Embankment	CSI
Surface Water Manhole + Reference	F1
Foul Water Manhole + Reference	F1
Existing Ground Level	2.45
Proposed Ground Level	+4.32
Surface Water Sewer	---
Foul Water Sewer	---
Overhead Cables (existing)	---
Pumped Foul Water Sewer	---
Gas mains	---
Underground electric cables	---
Foul Water Sewer (existing)	---
Potable water supply	---
Proposed Drainage	---
Extent of Adoptable Formic	---
Roads & Footpaths	---
Extent of Private Roads	---
Extent of Proposed Road & Junction	---
Proposed Tactile Paving	---
Extent of SW Easement	---
Proposed Gully	---
Roading Type	---
Streetlight (Existing)	---
Streetlight Post (Existing)	---
Streetlight (Proposed)	---

Manhole Schedule

Ref.	Cover Level	Man Invert	Man Outlet	Man Dia. (mm)	Man Depth (mm)	Remarks	Man Cover Size & Grade

* to BS EN12419/94 to be specified by pump manufacturer. † indicates bedding manhole to be specified by pump manufacturer.

All surface water manholes exceeding local drainage to be constructed with a catch pit.

Pipe Run Schedule

Pipe Run (Mtr-Mtr)	Pipe Dia. (mm)	Gradient (1 in X)	Length (m)	Pipe Type	Pipe Bedding

A signs and markings drawing is to be provided by the Developer and approved by Lincolnshire County Council. Signs and markings to be provided on site as approved.

Positions of existing services pipes and ducts are approximate ONLY. Refer to individual service providers for exact locations.

For Pumping Station Arrangement & Details refer to drg. no. 25501/04.


Junction Improvements to L.C.C. Highways Specification.

Typical Foul Water Manhole Detail

For Road & Drainage Arrangement & Details refer to drg. no. 25501/02.

For Longitudinal Section refer to drawing no. 25501/03.

Site Location Plan (1:2500)

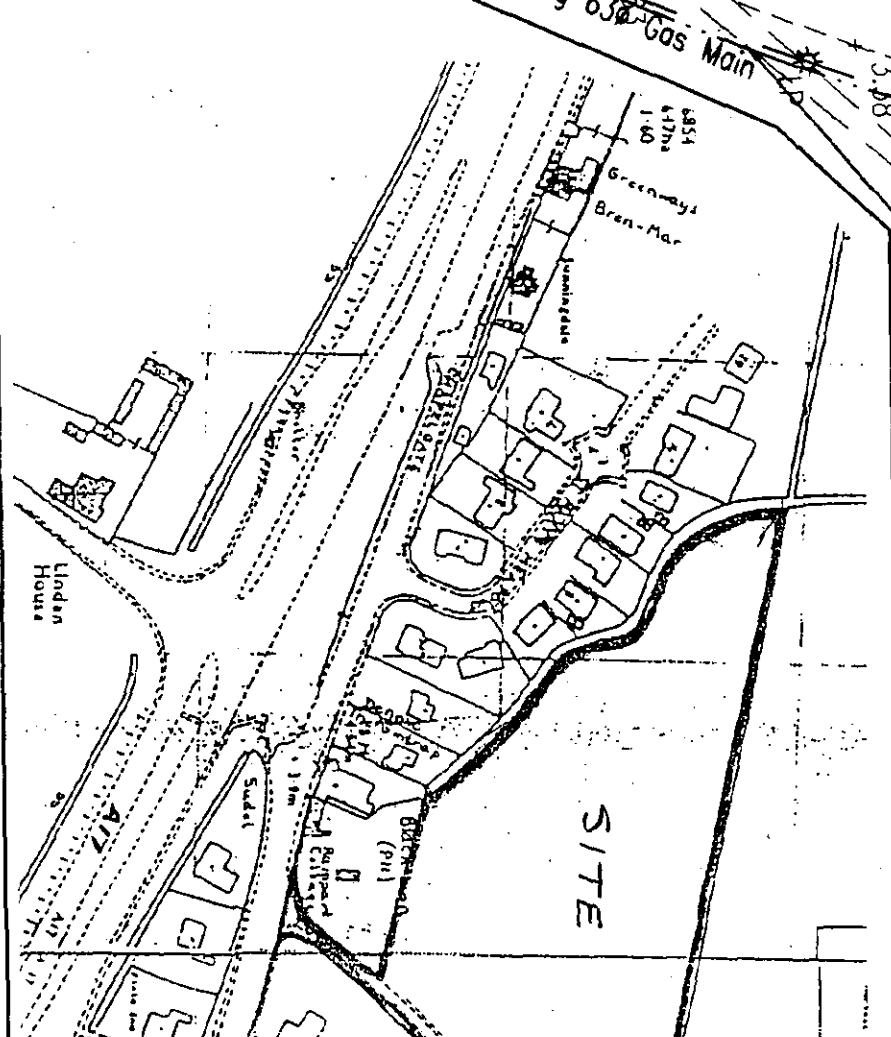

REV.	DATE	REMARKS
A	24/7/01	Initial design.
B	3/9/01	Revised design.
C	26/9/01	Final design.
D	12/10/01	Final design.
E	1/11/01	Final design.
F	5/12/01	Final design.

FOR APPROVAL

PROPOSED RESIDENTIAL DEVELOPMENT, LOW GATE, GEDDY, SPIDDING, Lincs., for D. Brown (Building Contractors) Ltd.

ADAPTABLE ROAD & DRAINAGE ARRANGEMENTS, LOW GATE, GEDDY, SPIDDING, Lincs., for D. Brown (Building Contractors) Ltd.

DRG No. 25501/01	SCALE 1:2500	CHECKED	FILENAME 25501/01
DATE 06/07/01	SCALE 1:2500	CHECKED	FILENAME 25501/01

g is to be read in conjunction with all other r
Architects details.

10. All trenches under carriageway to be backfilled with Type 1 Sub-base, well compacted in layers not exceeding 150mm loose depth.

ed clay drainage pipework should be laid in accordance BS 8301.

A-Type A granular material shall comply with MTS No. 4-08-01 and

- D_e
- External diameter of pipe.

from this drawing, if in doubt, ASX.

accordance with the current edition of 'Lincolnshire County Council

engineers and architects drawings.

columns to be as Lincolnshire County Council the layout is to comply with BS 5489:Part

no. 25501/01.

For Longitudinal Section refer


Details refer to drawing no. Z5501/04

CONSULTING STRUCTURAL AND CIVIL ENGINEERS
CHENG LTD
TEL: (01775) 712666
FAX: (01775) 712633
E-MAIL: enq@cheng.co.uk

TLE

17


DETAILS ON THIS DRAWING ARE COPYRIGHT OF SIBSBOTTOM RICHARDSON CHENG LIMITED THIS IS A CONFIDENTIAL DOCUMENT AND MUST NOT BE COPIED, USED OR ENLARGED IN ANY WAY WITHOUT PRIOR WRITTEN CONSENT

All levels are related to ordnance datum.

Existing dyke invert levels shown +1.00

Care must be taken when excavating locally to the existing 500mm $\varnothing$ water main crossing the dyke. No excavations to be undertaken within 3m (minimum) either side of the main. Anglian Water contact no. 0800 145145.

Site for Proposed Residential Development, off Lowgate.

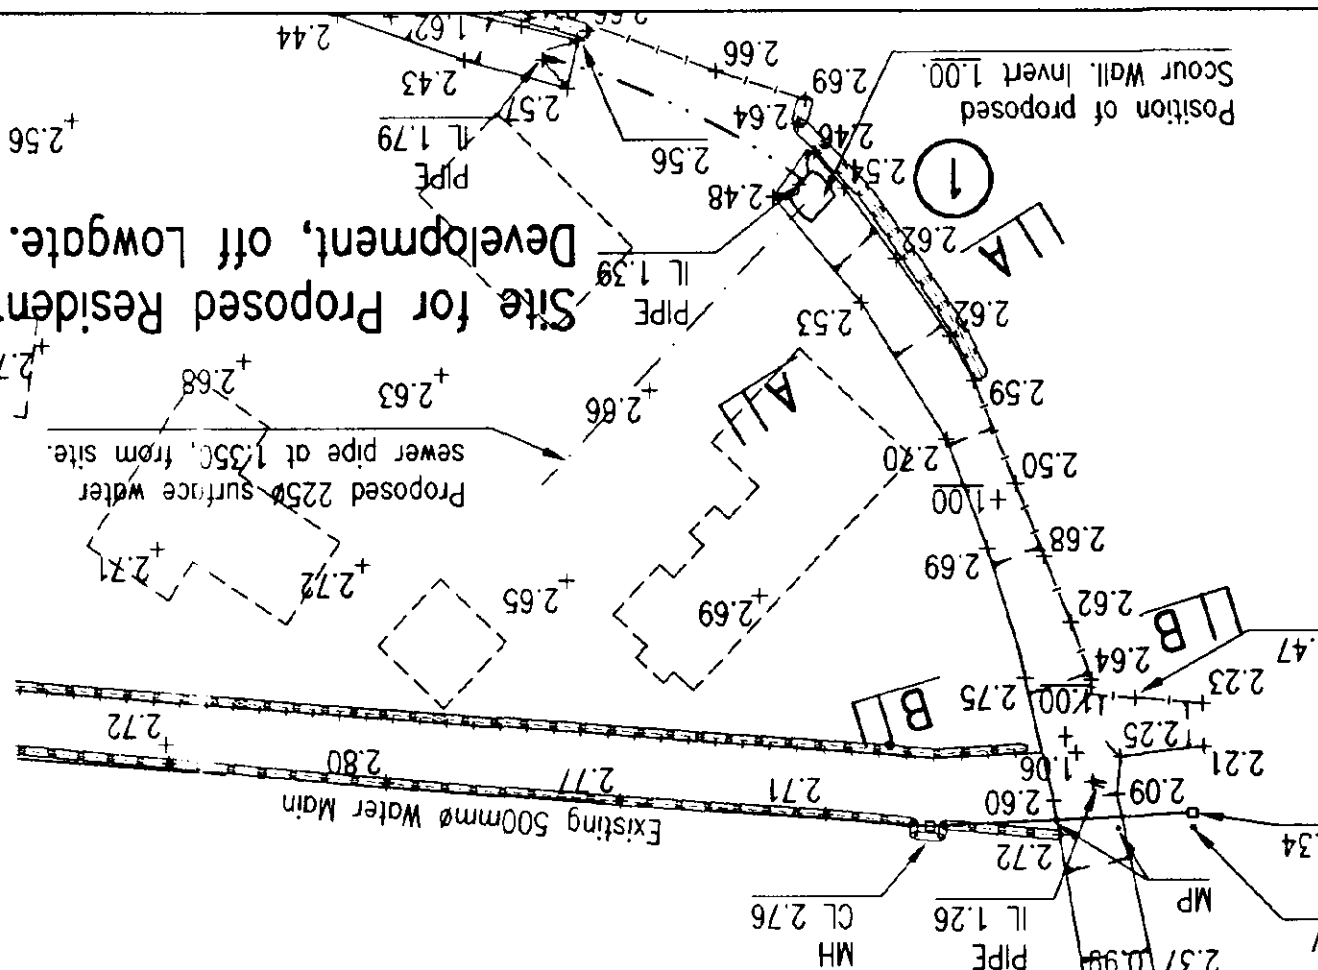

REV	DATE	REMARKS
A	3/9/01	Drawing updated to John Ebery (SHDB) comments in letter dated 22/8/01. Sections amended to show bed width of 850mm & banking of 1.25(H):1.00(V). Longitudinal section amended. Reference numbers added to plan.
STATUS		
PRELIMINARY		
FOR INFORMATION PURPOSES ONLY		
SIBSBOTTOM RICHARDSON CHENG LTD		
CONSULTING STRUCTURAL AND CIVIL ENGINEERS		
PROJECT		
Proposed Residential Development, at Low Gate, Gedney, Spalding, Lincs., for D. Brown (Building Contractors) Ltd.		
TITLE		
Dyke Improvement Arrangement & Sections		
DATE	JULY 2001	SCALE 1:300 1:50
DRAWN	PJS	CHECKED
DESIGN		FILENAME 25501-05
DRG No.	25501/05	REV A









DETERMINED PLAN

Dyke Improvement Arrangement & Sections

Proposed Residential Development, at Low Gate, Gedney, Spalding, Lincs., for D. Brown (Building Contractors) Ltd.

SIBSBOTTOM RICHARDSON CHENG LTD
CONSULTING STRUCTURAL AND CIVIL ENGINEERS

6 DEC 2001
Ref: 1385

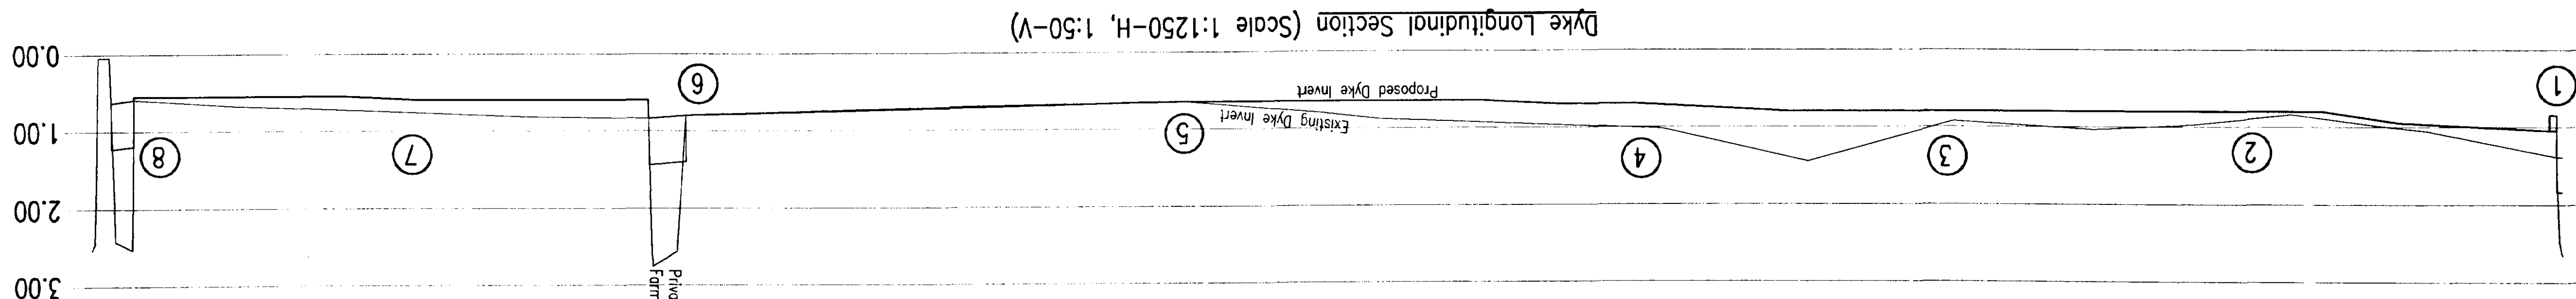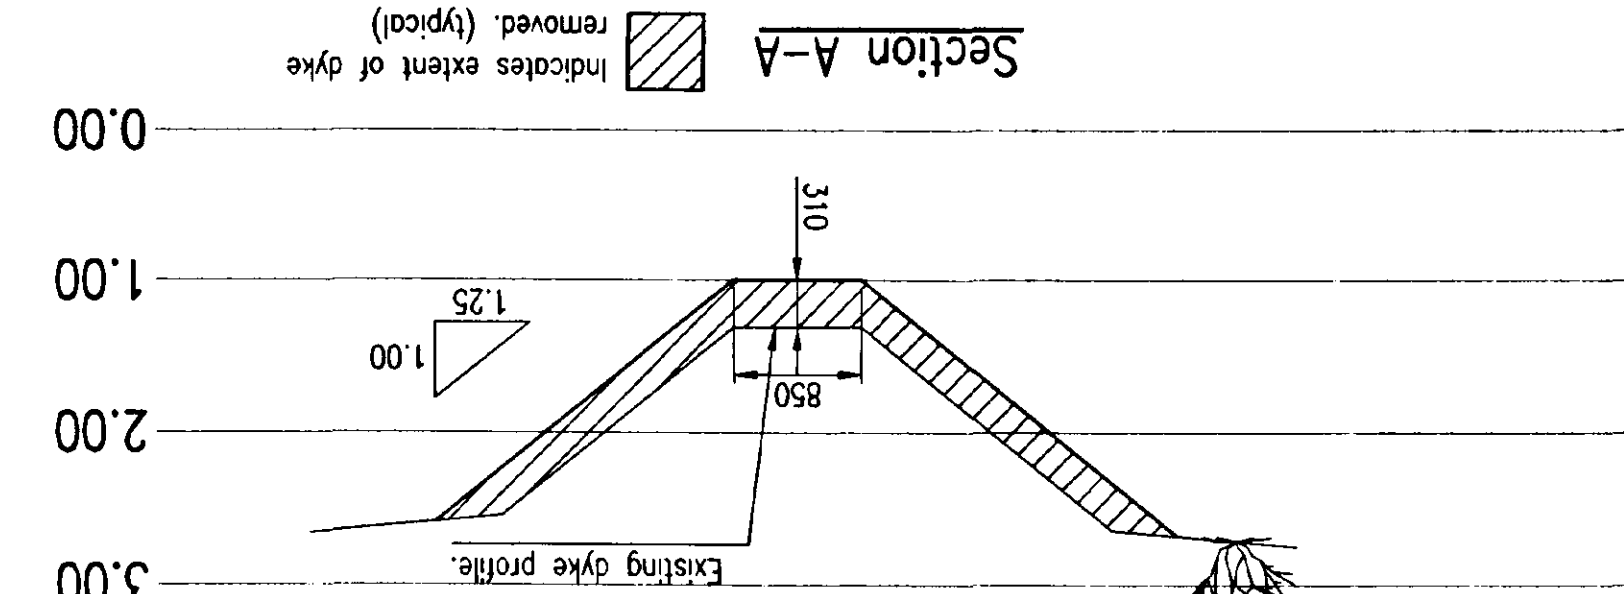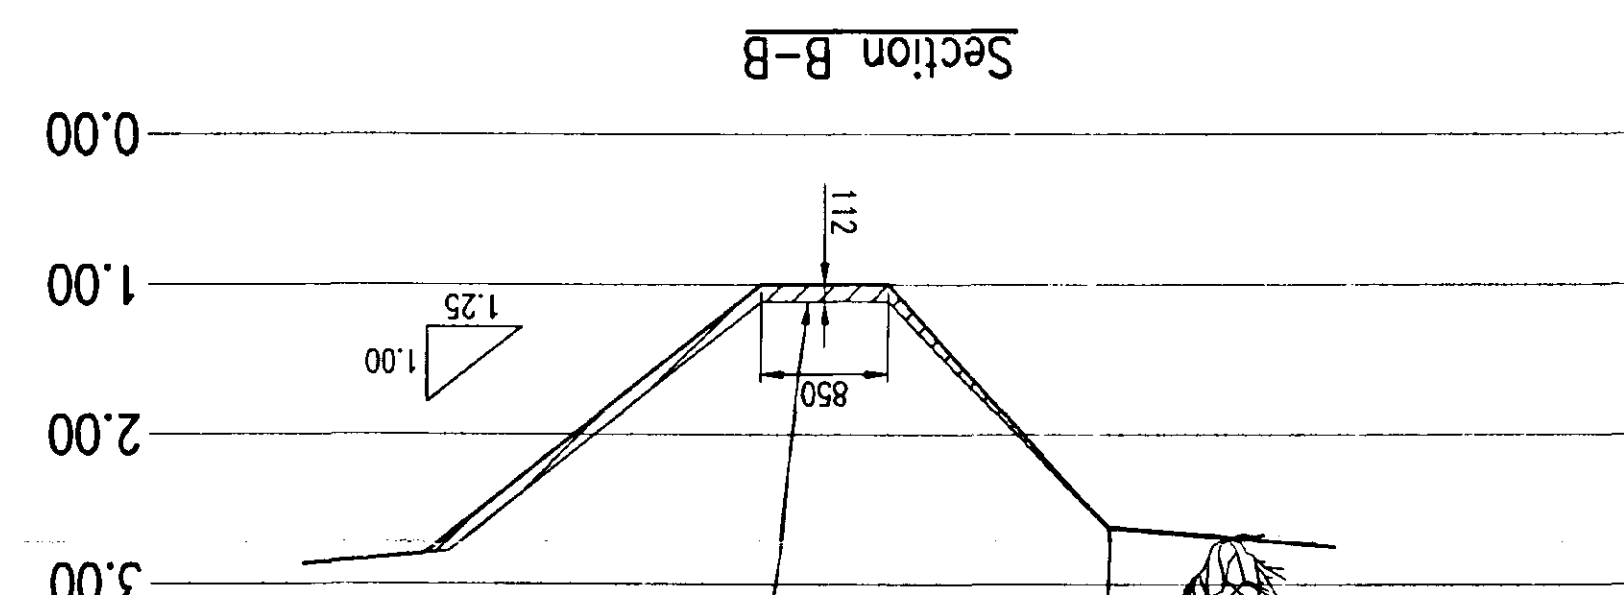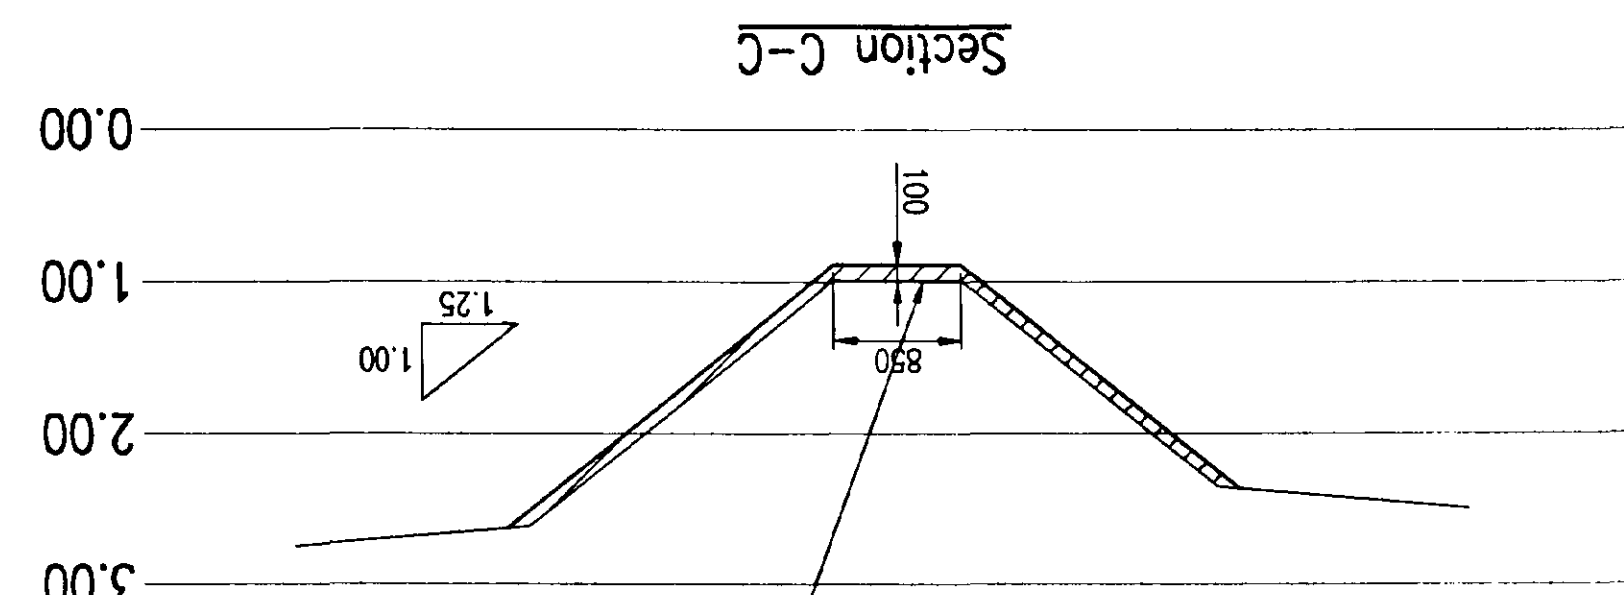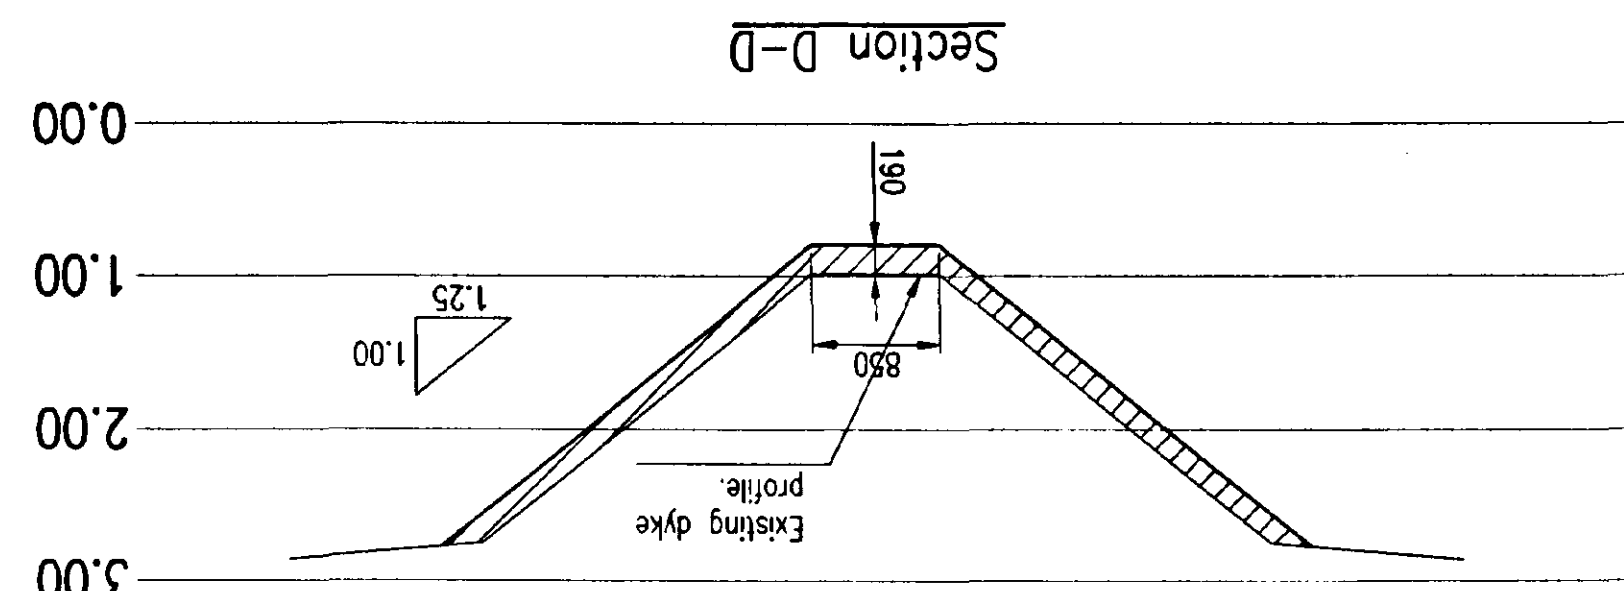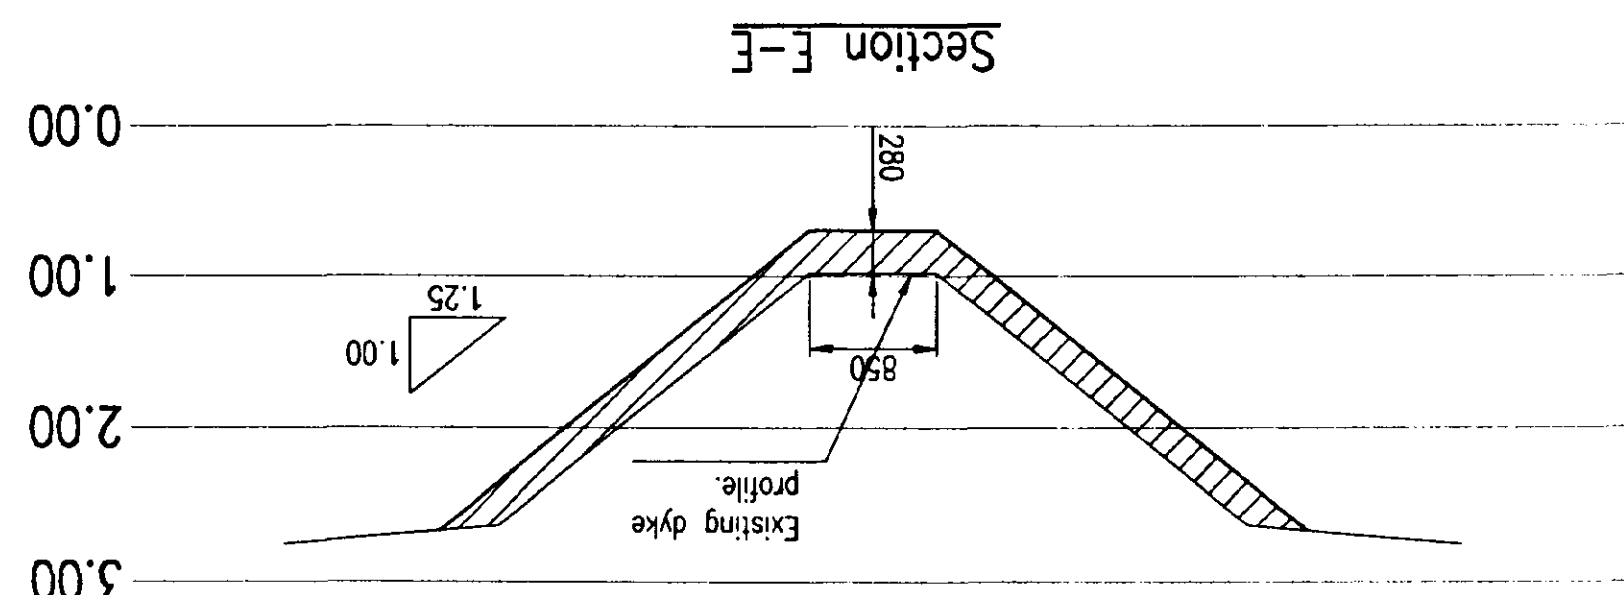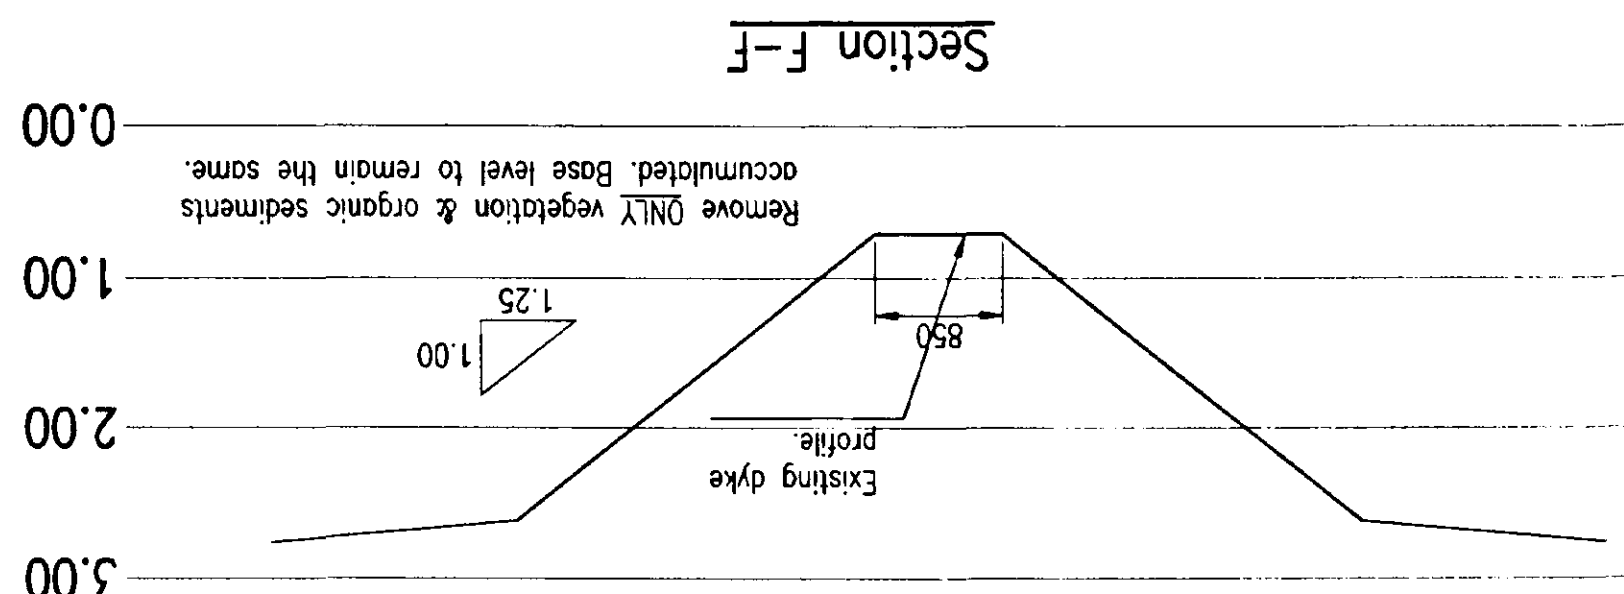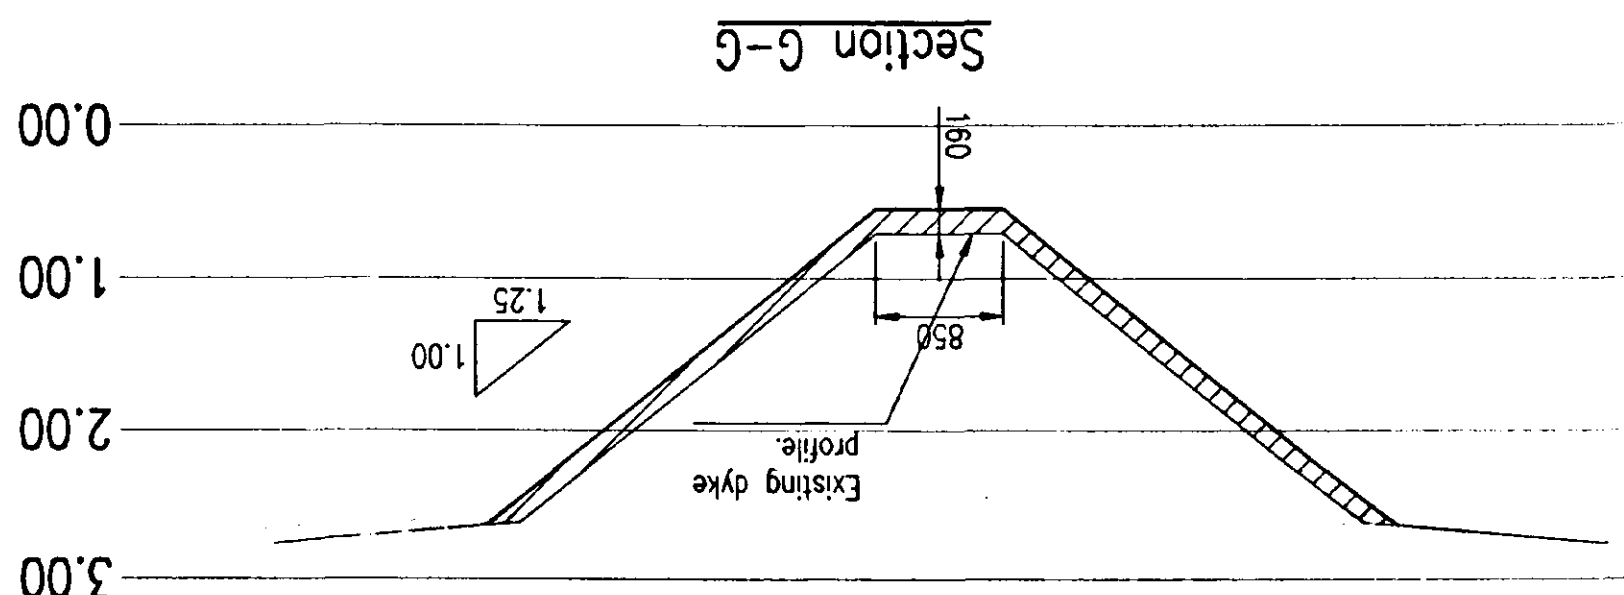

Indicates extent of existing dyke where DMV vegetation & organic sediments accumulated, are to be removed. ie: base levels are to remain the same.

DETAILS ON THIS DRAWING ARE COPYRIGHT OF SIBSBOTTOM RICHARDSON CHENG LIMITED THIS IS A CONFIDENTIAL DOCUMENT AND MUST NOT BE COPIED, USED OR ENLARGED IN ANY WAY WITHOUT PRIOR WRITTEN CONSENT