


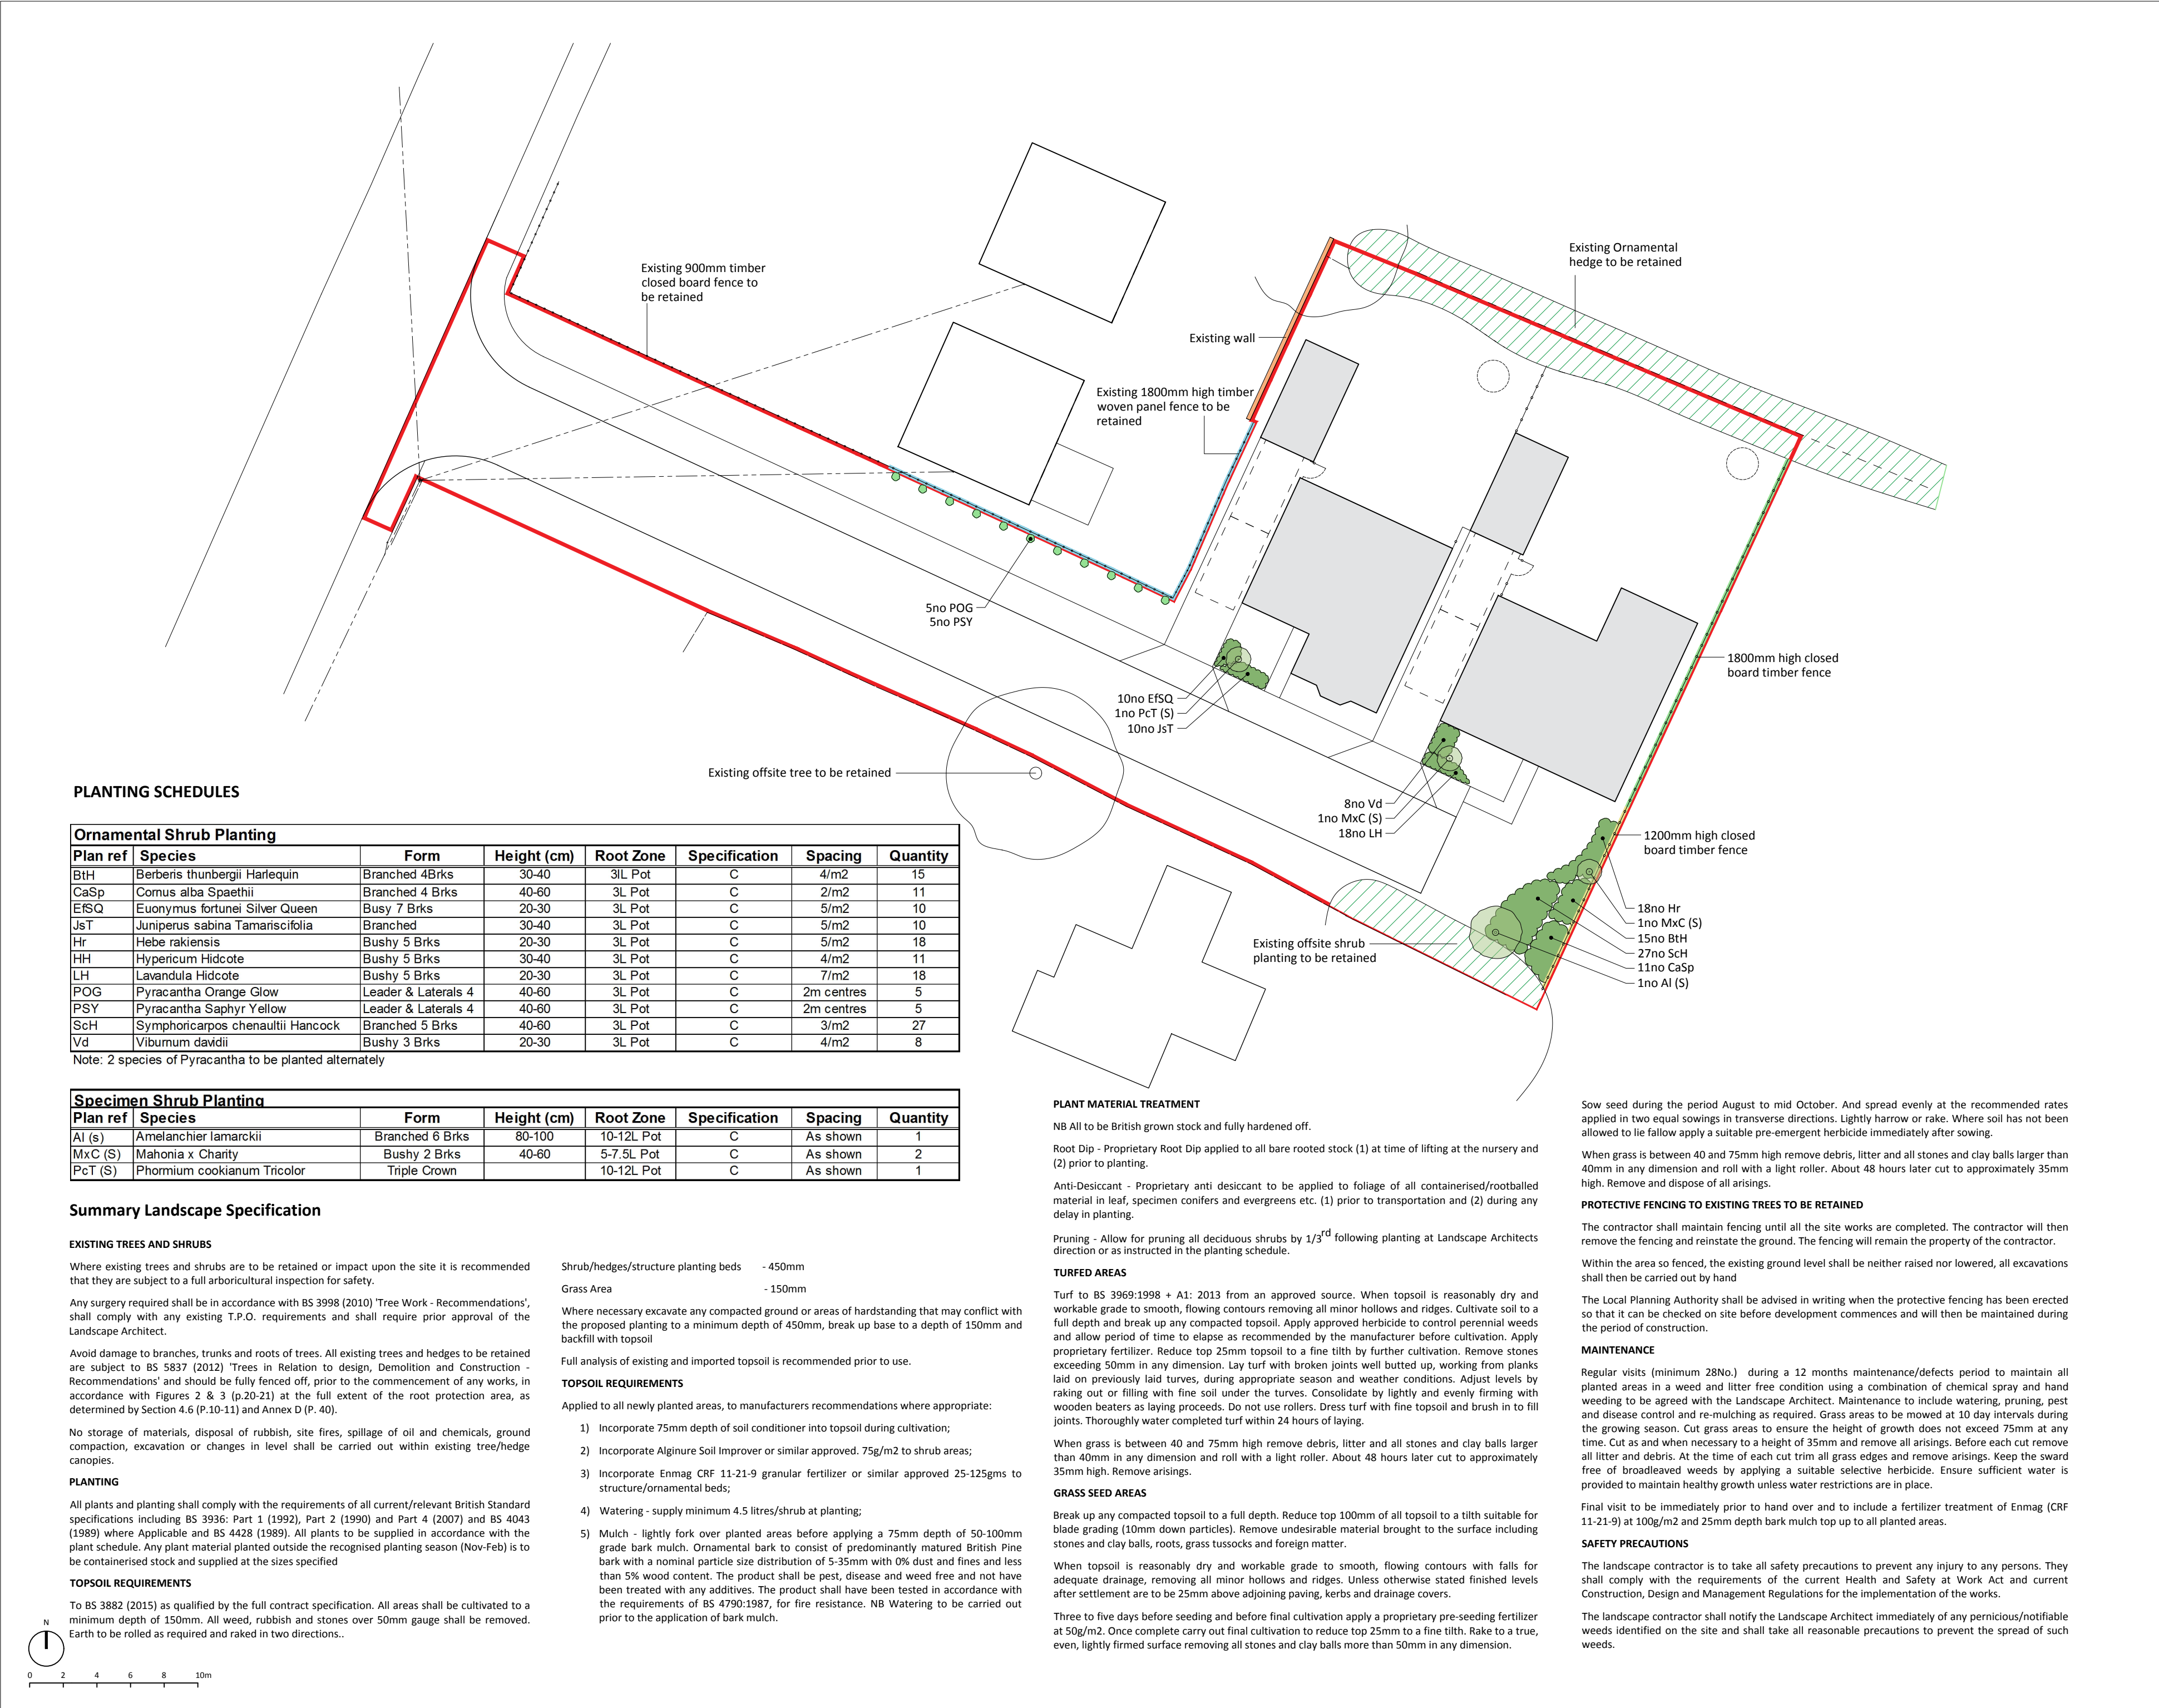

Notes Copyright © Robert Doughty Consultancy Limited. All rights described in the Copyright, Designs and Patents Act 1988 have been asserted. CDM 2015 This drawing is for illustrative purposes and/or obtaining the relevant planning permission only. It should not be used for construction and accordingly, risk identification under the Construction (Design & Management) Regulations 2015 has not been undertaken.		
BOUNDARY KEY 900mm high close boarded fence 1800m high woven panel fence 1800m high closed board fence 1200m high closed board fence Existing wall		
Rev	Description	Date
Client Mr S. Kennally		
Project Proposed Residential Development Gedney Hill		
Drawing Planting Plan		
Scale @ A2 1: 250		Date 21/01/20
Drawn By CH		Checked By GP
Job Number 817-7	Status PL	Purpose of Issue Planning
Drawing No. 817-7_PL_PP01		Rev -