
Back Door ED02

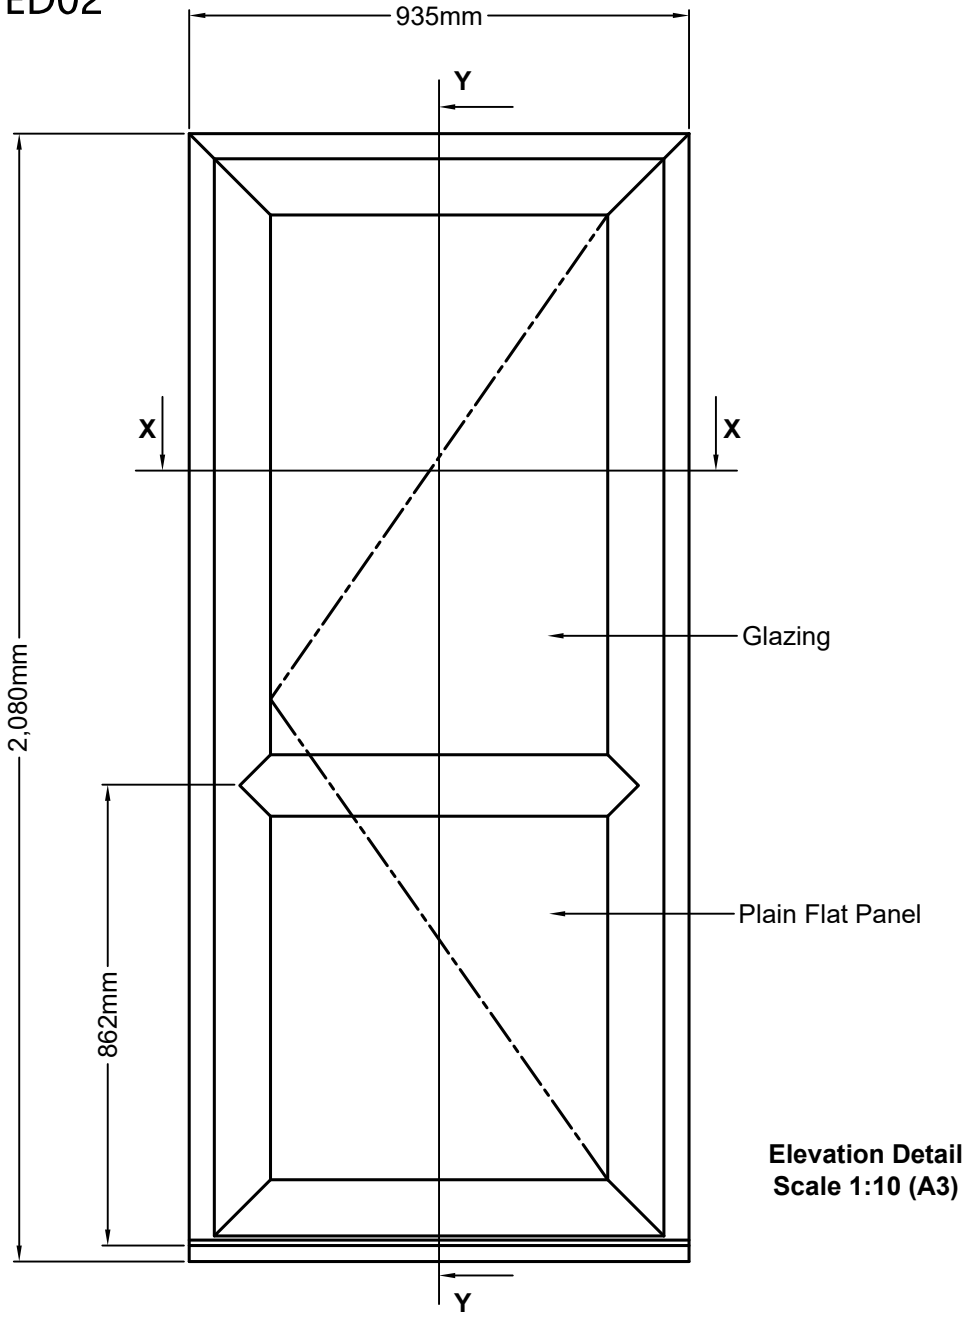

Elevation Detail
Scale 1:10 (A3)

Drawing No: CCS-10.1