
eurocell


Dining

BAY 01


SECTION X'X
Scale 1:4 (A3)

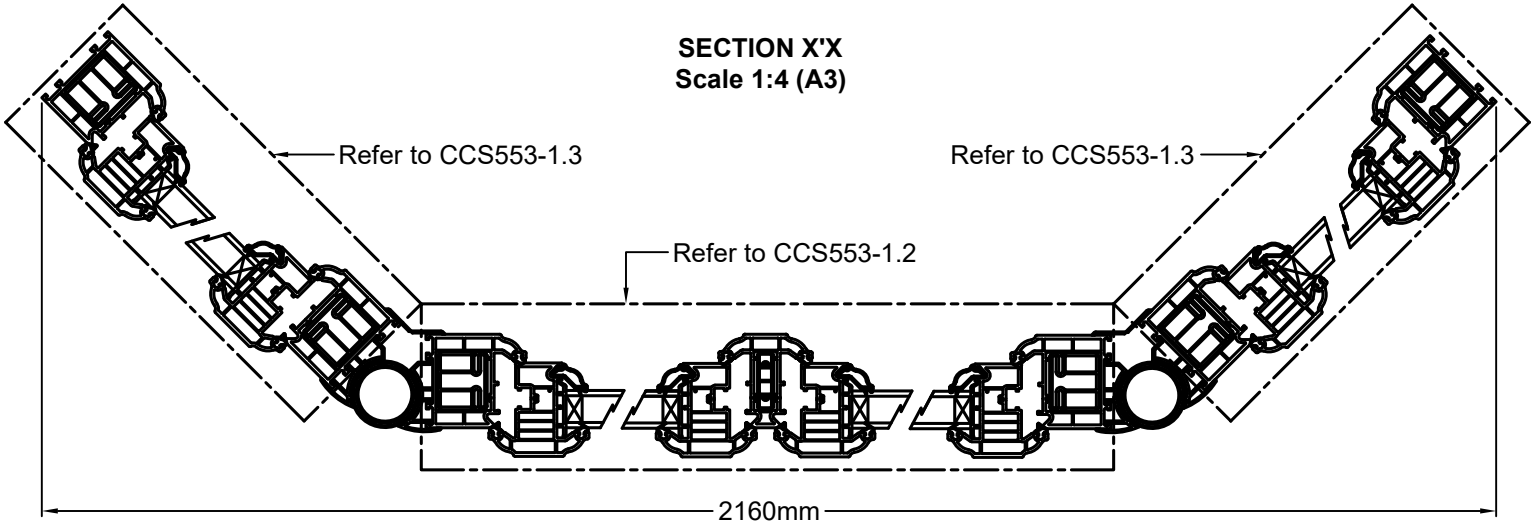

SECTION Y'Y
Scale 1:2 (A3)

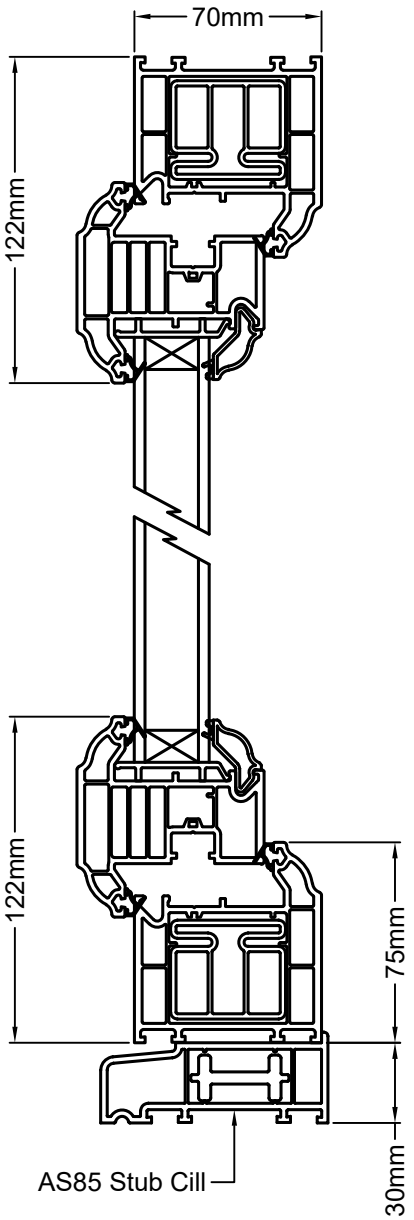

Elevation Detail
Scale 1:10 (A3)

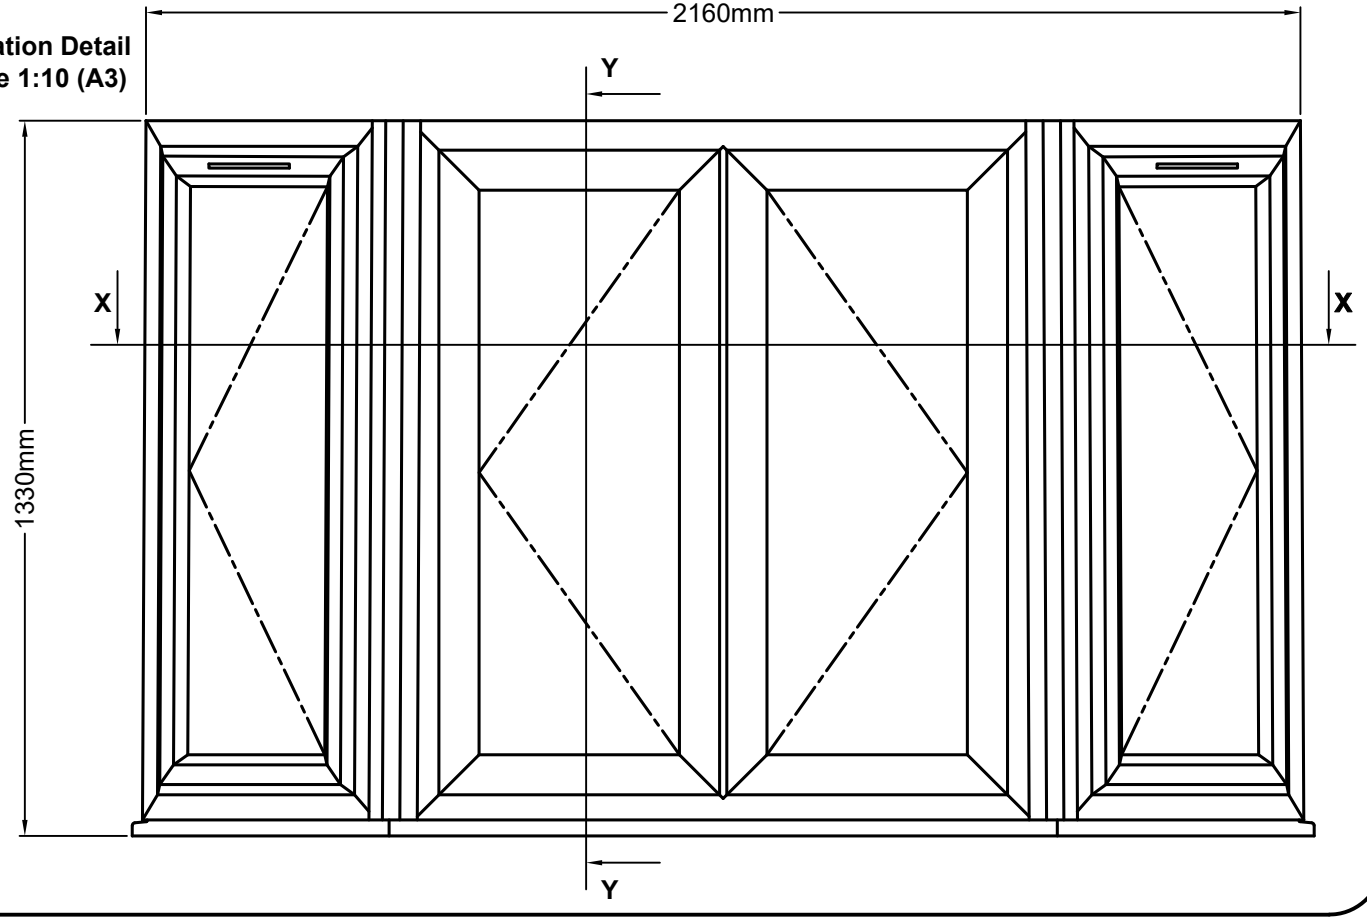

Drawing No: CCS553-1.1