

Dining Front (Bay)

Front Section Bay 01


SECTION Y'Y
Scale 1:2 (A3)

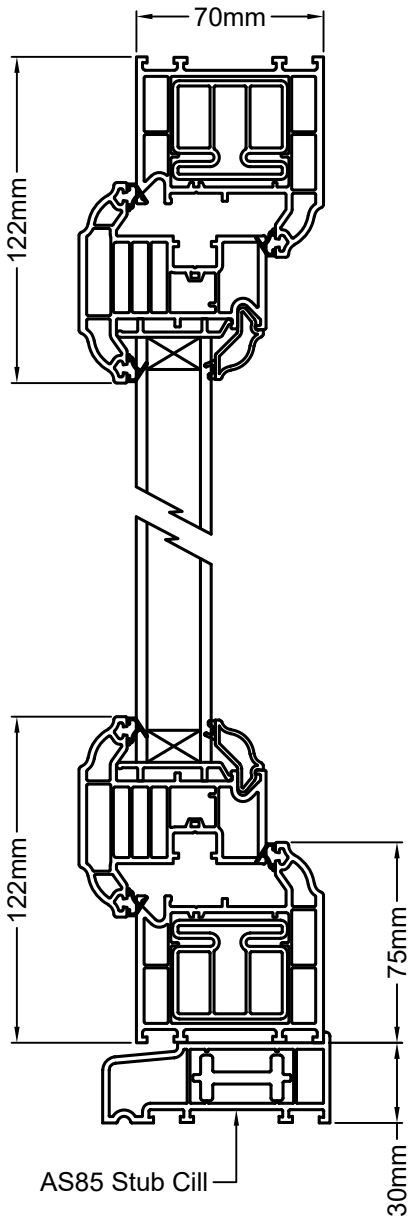

SECTION X'X
1:2 (A3)

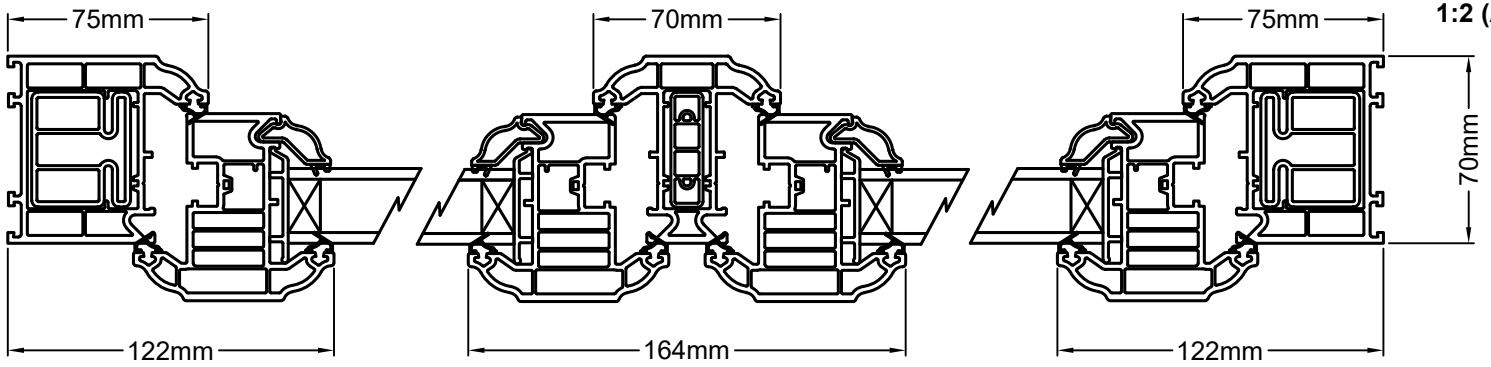

Window	Dim X	Dim Y
Dining Front	1158mm	1330mm

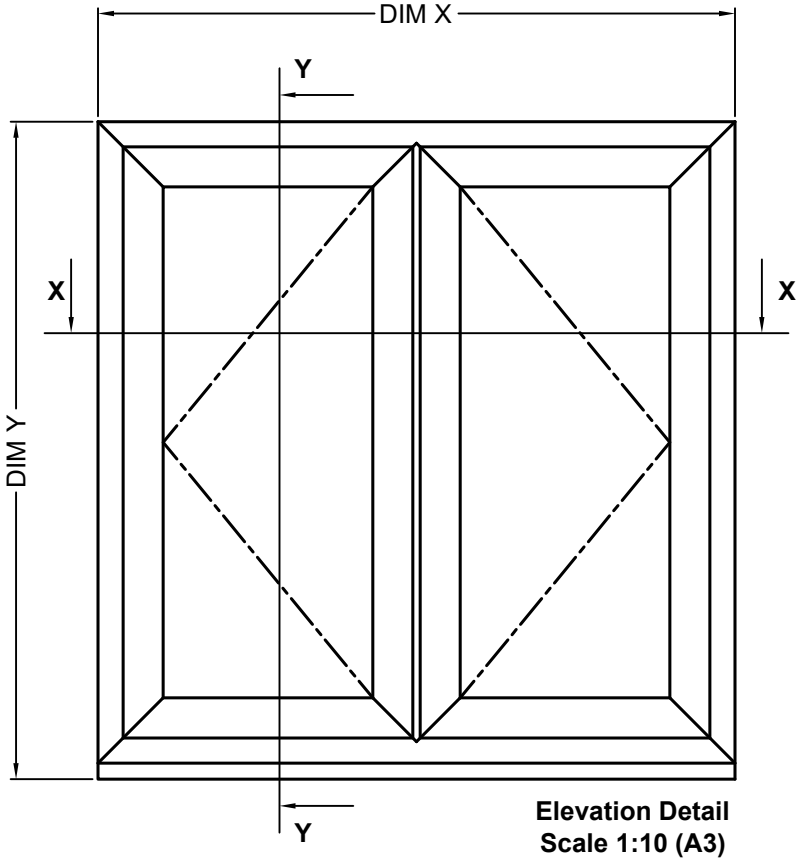

Elevation Detail
Scale 1:10 (A3)

Drawing No: CCS553-1.2