
**Front Door** ED01

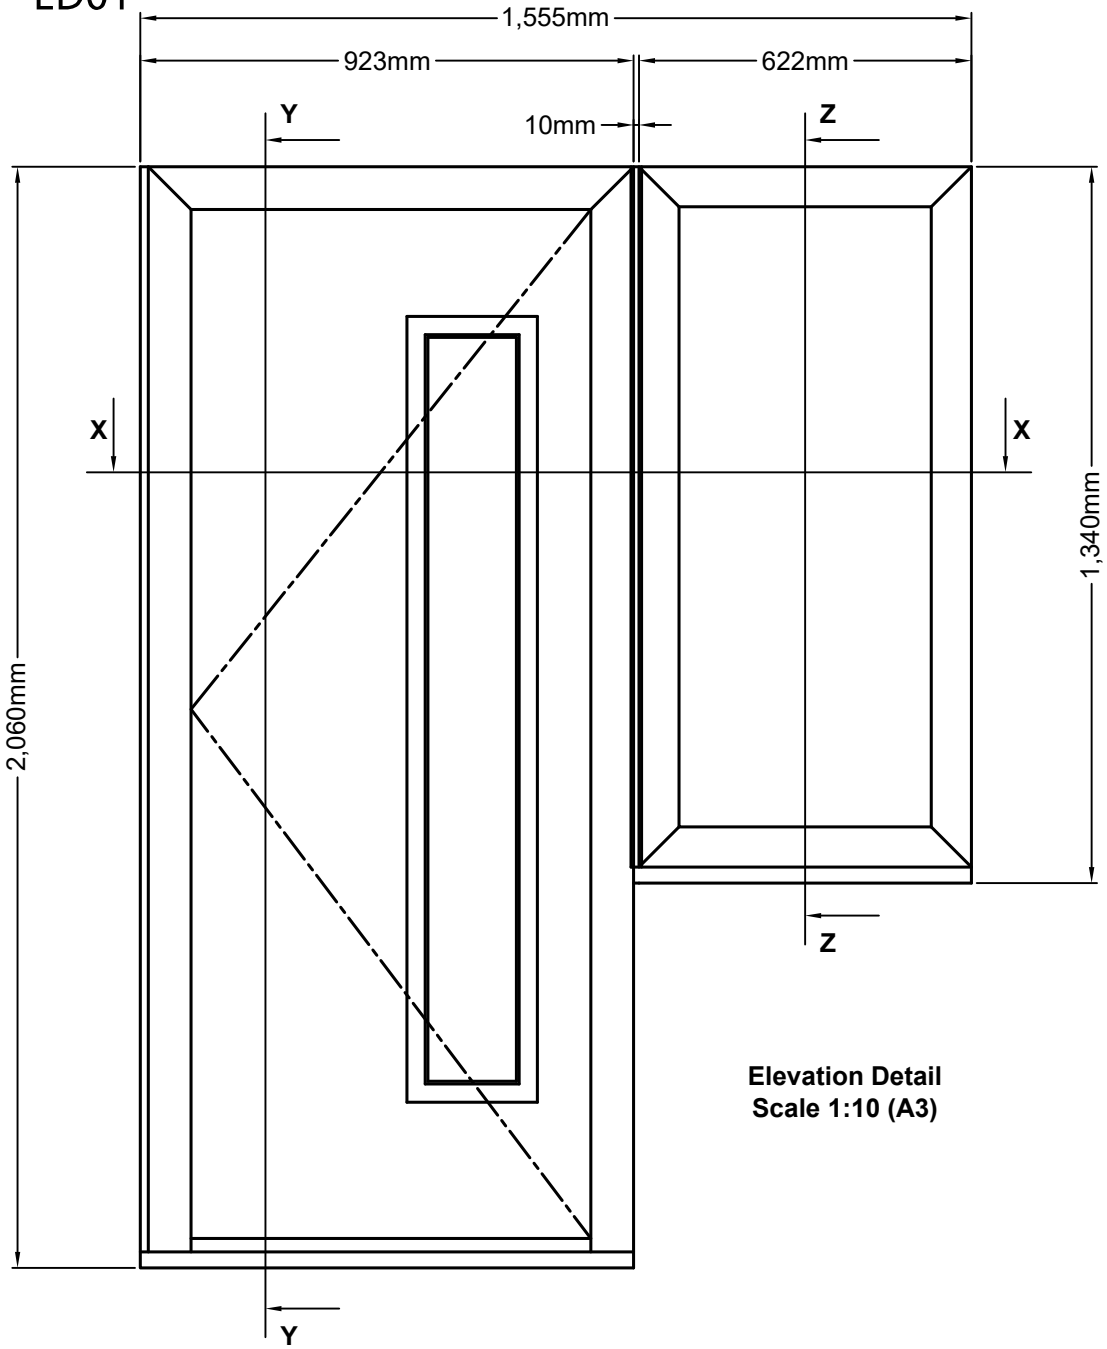


**Elevation Detail**
**Scale 1:10 (A3)**

Drawing No: CCS-9.1