


Garage ED04 and ED05

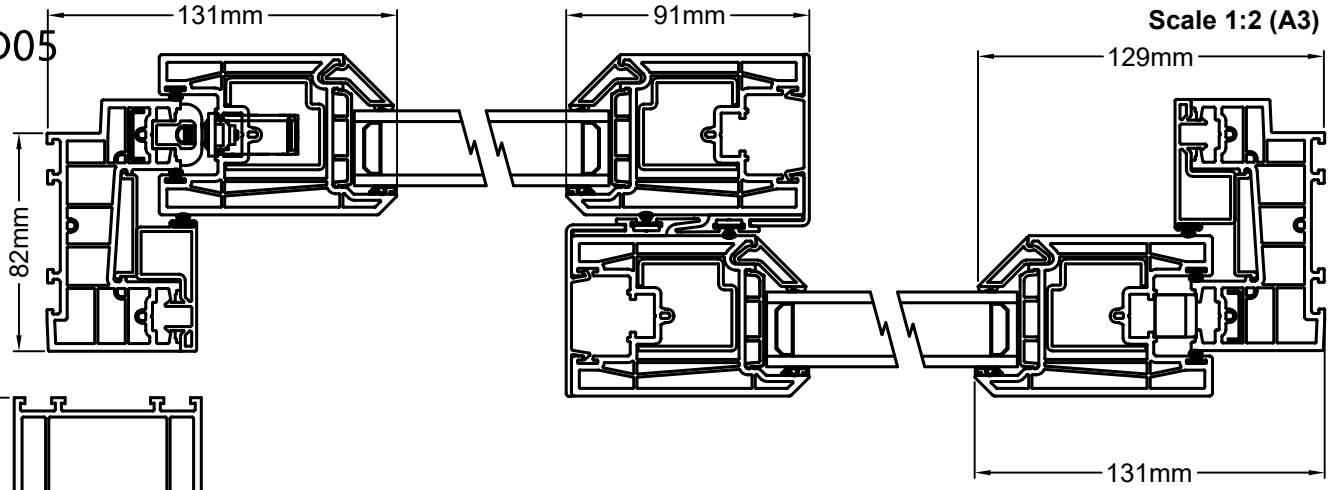

SECTION X'X
Scale 1:2 (A3)

SECTION Y'Y
Scale 1:2 (A3)

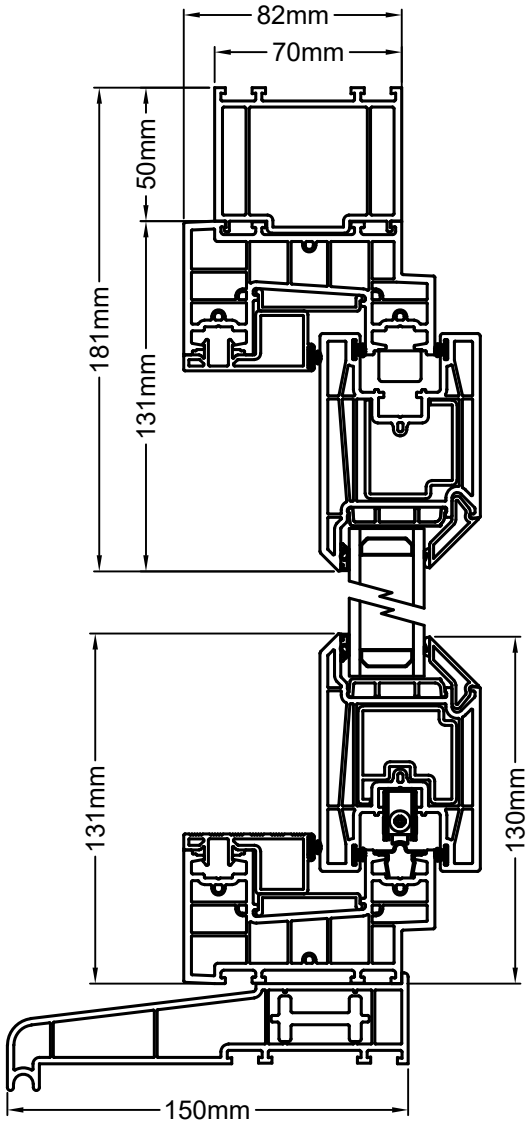


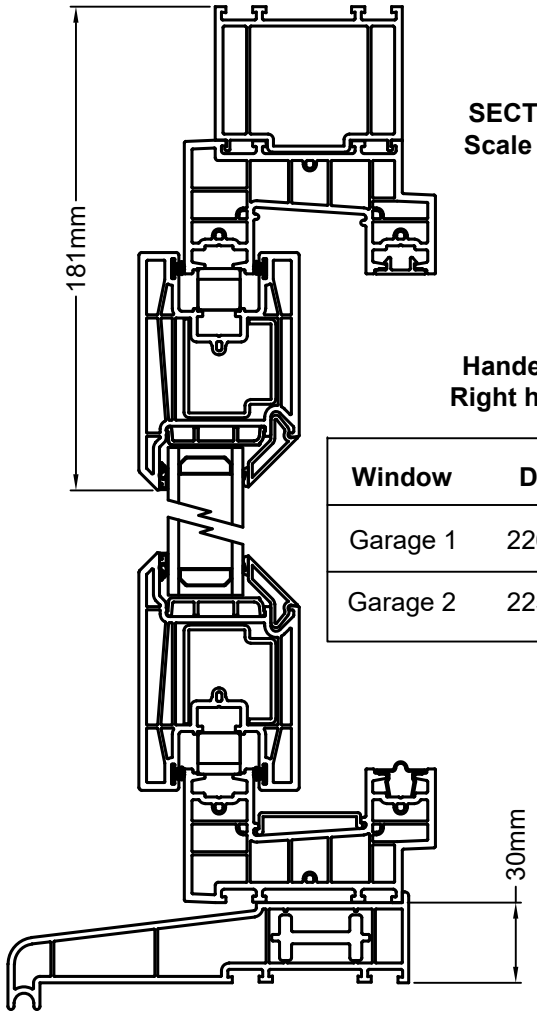

SECTION Z'Z
Scale 1:2 (A3)

Handed product
Right hand shown

Window	Dim X	Dim Y
Garage 1	2266mm	2110mm
Garage 2	2256mm	2110mm

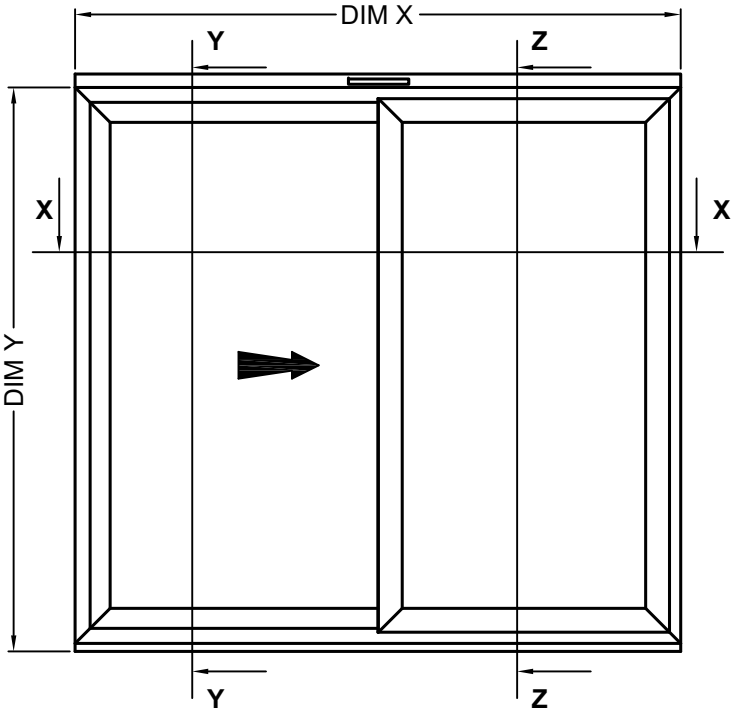

Elevation Detail
Scale 1:20 (A3)

Drawing No: CCS553-13