

Garage Garage Window W10


SECTION Y'Y
Scale 1:2 (A3)

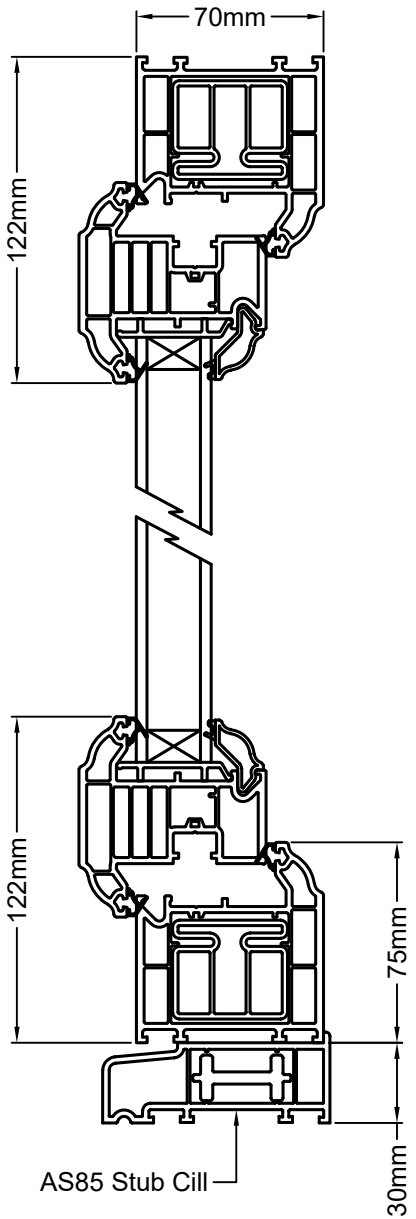

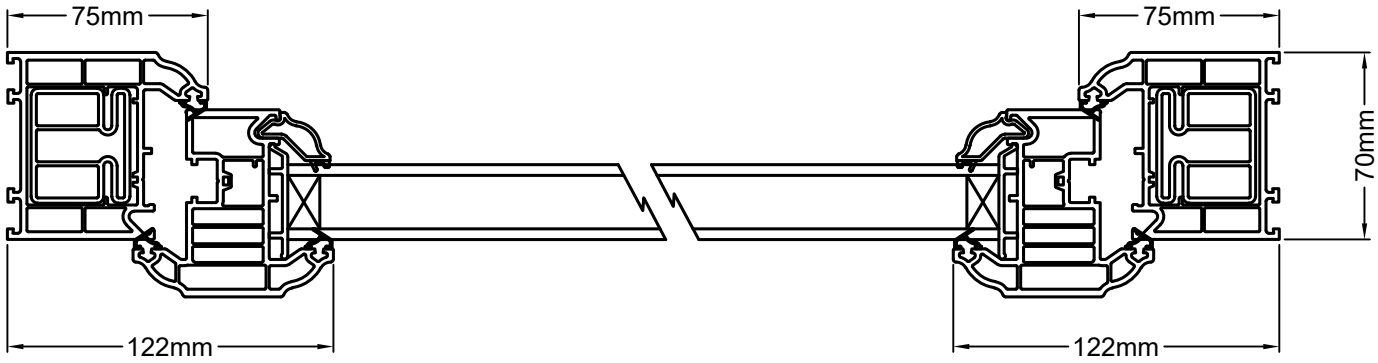

SECTION X'X
Scale 1:2 (A3)

Window	Dim X	Dim Y
Garage	646mm	1200mm

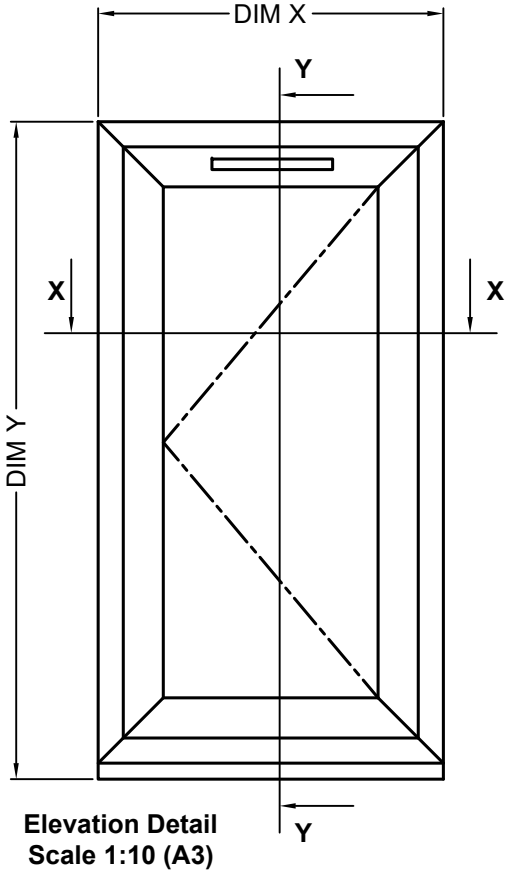

Elevation Detail
Scale 1:10 (A3)

Drawing No: CCS-6