
Lounge Windows Lounge W13

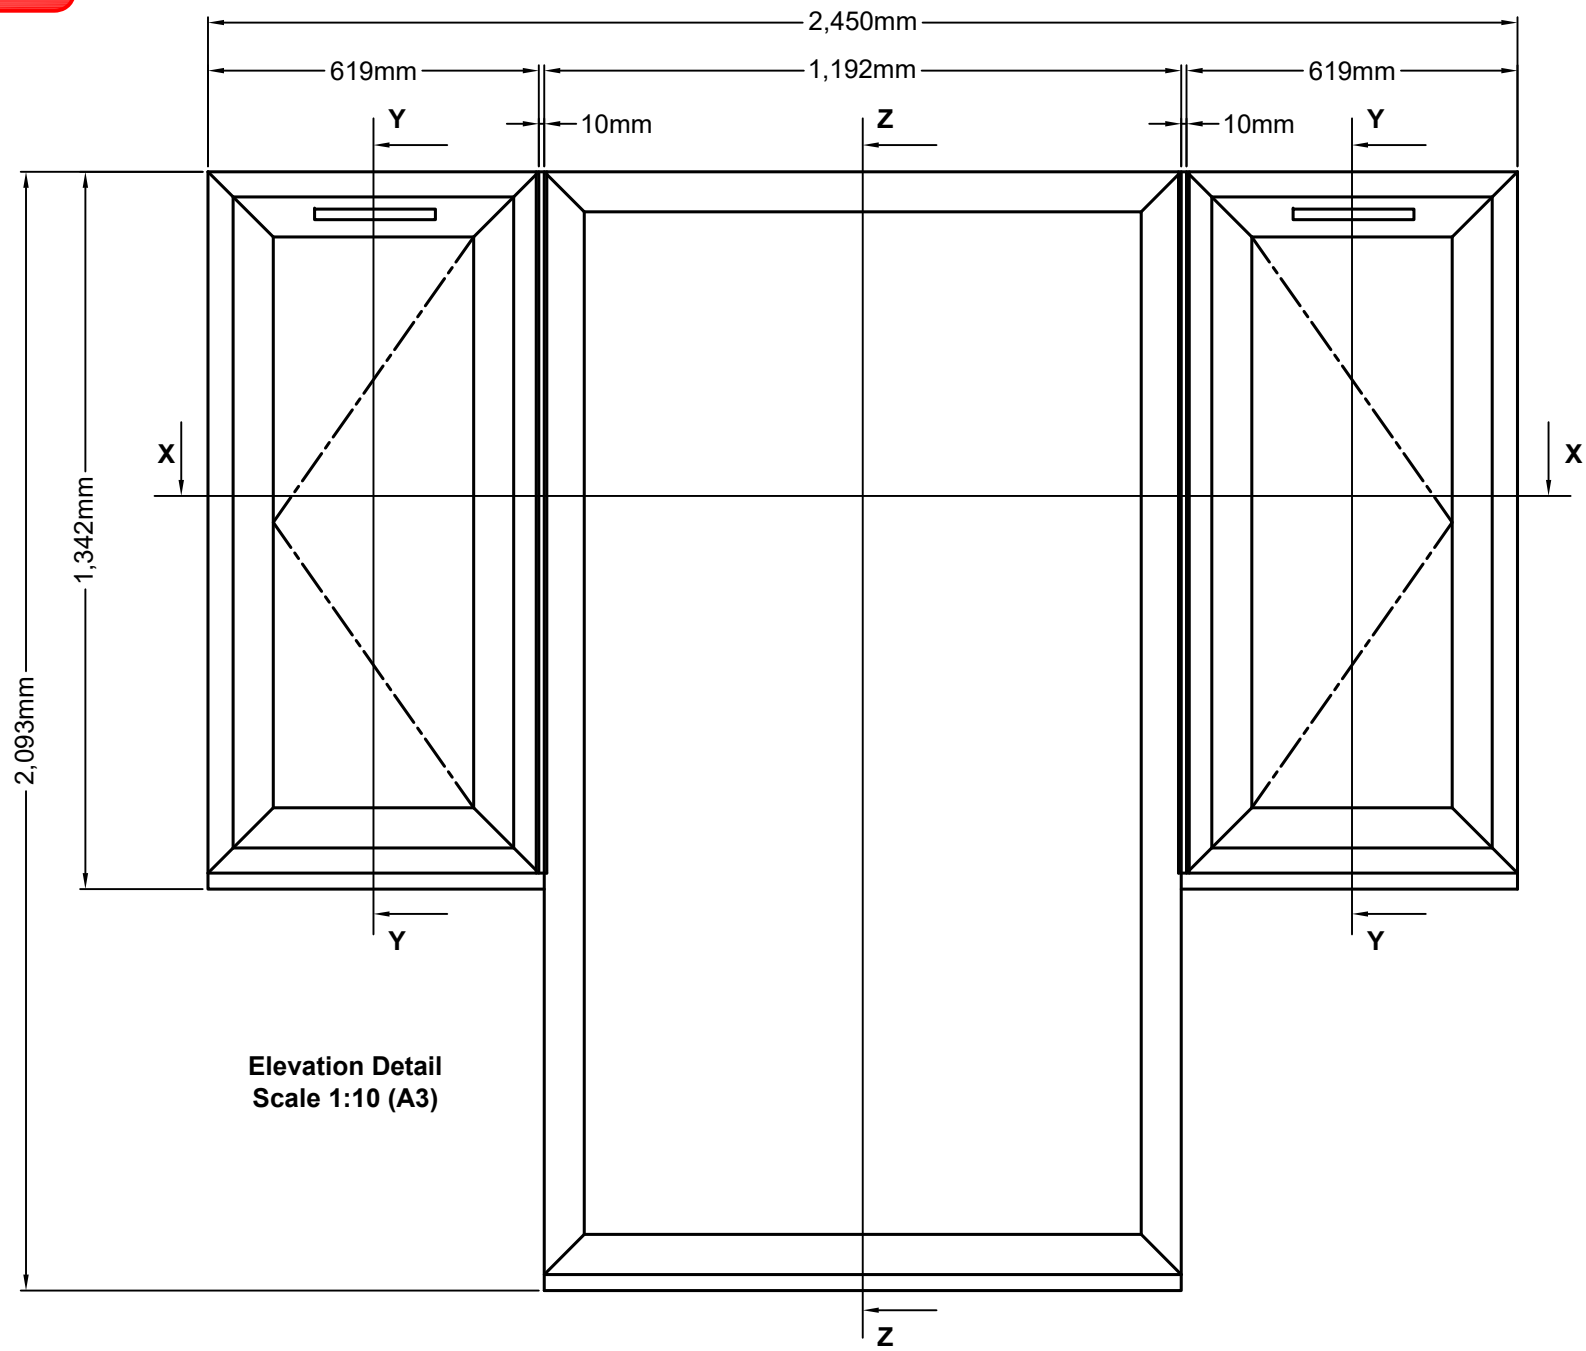

Elevation Detail
Scale 1:10 (A3)

Drawing No: CCS-8.1