

eurocell

Study & Bathroom Study W01 and Bathroom W02

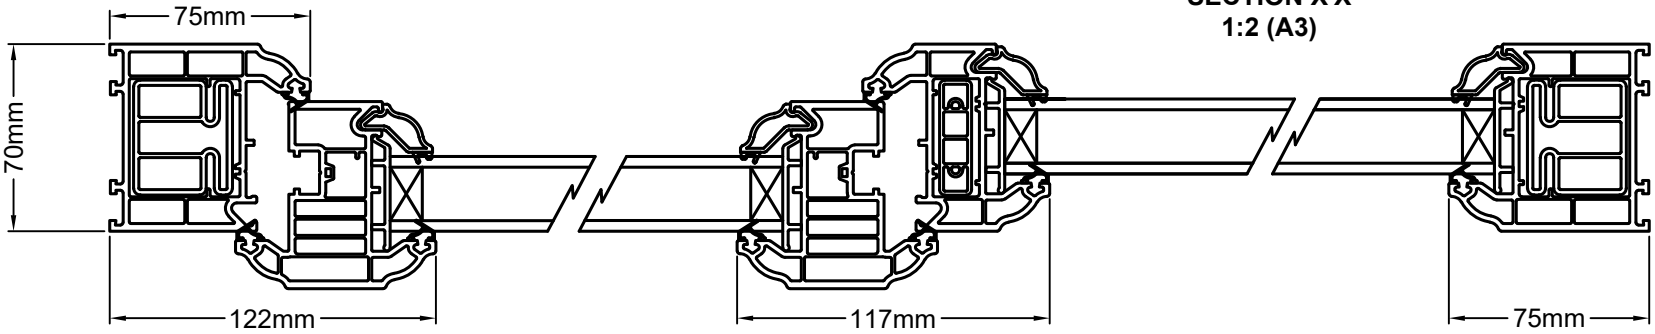


SECTION X'X
1:2 (A3)

SECTION Y'Y
Scale 1:2 (A3)

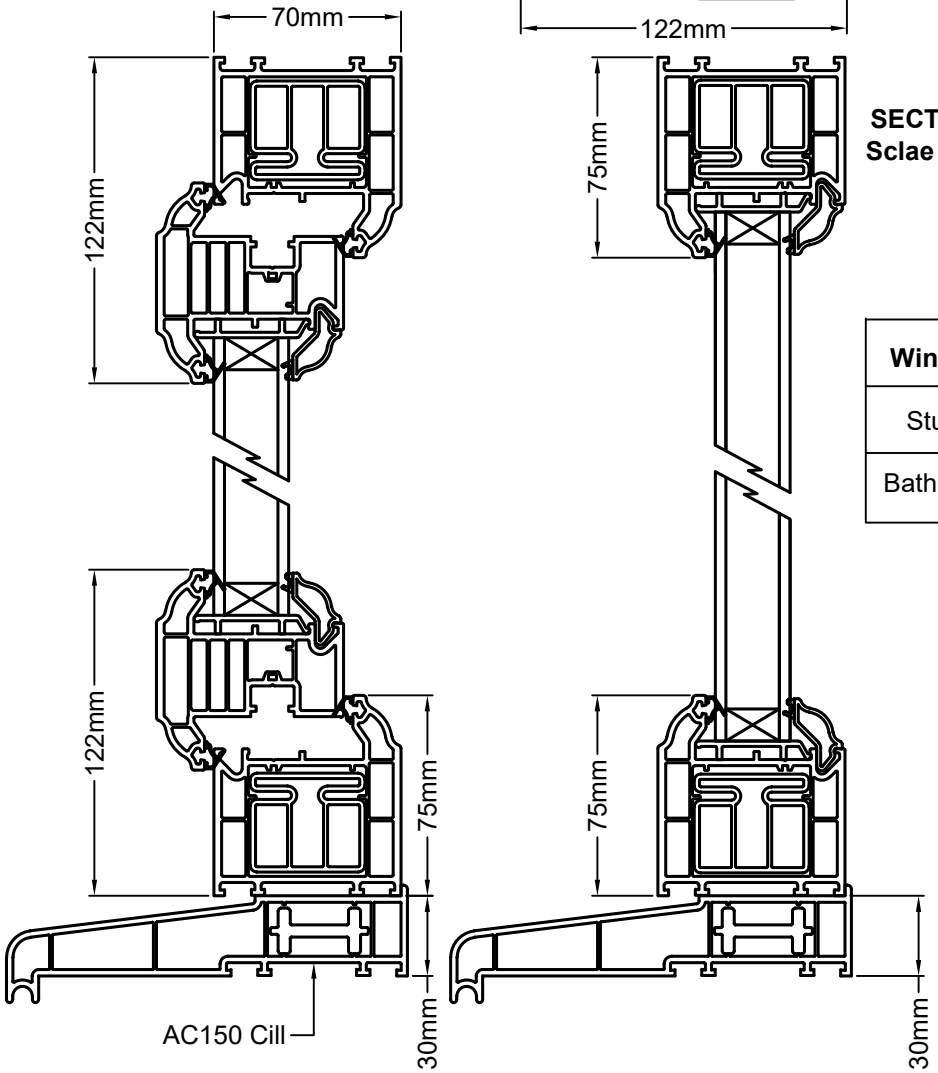

SECTION Z'Z
Sclae 1:2 (A3)

Window	Dim X	Dim Y
Study	1192mm	1192mm
Bathroom	1190mm	1030mm

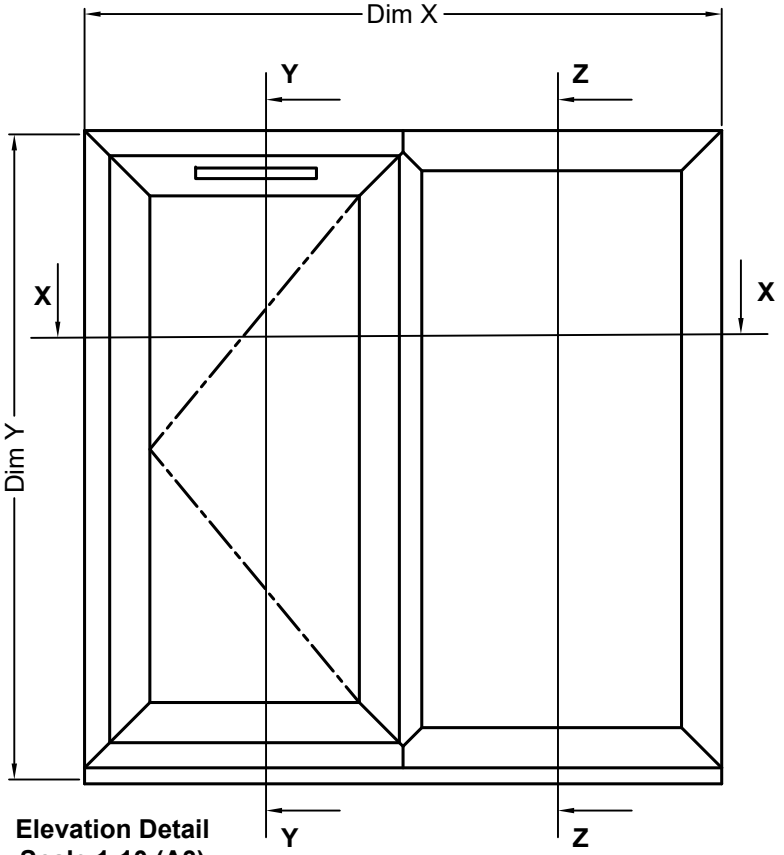

Elevation Detail
Scale 1:10 (A3)

Drawing No: CCS-2