

Utility & Landing Utility W03 and Landing W04


SECTION X'X
Scale 1:2 (A3)

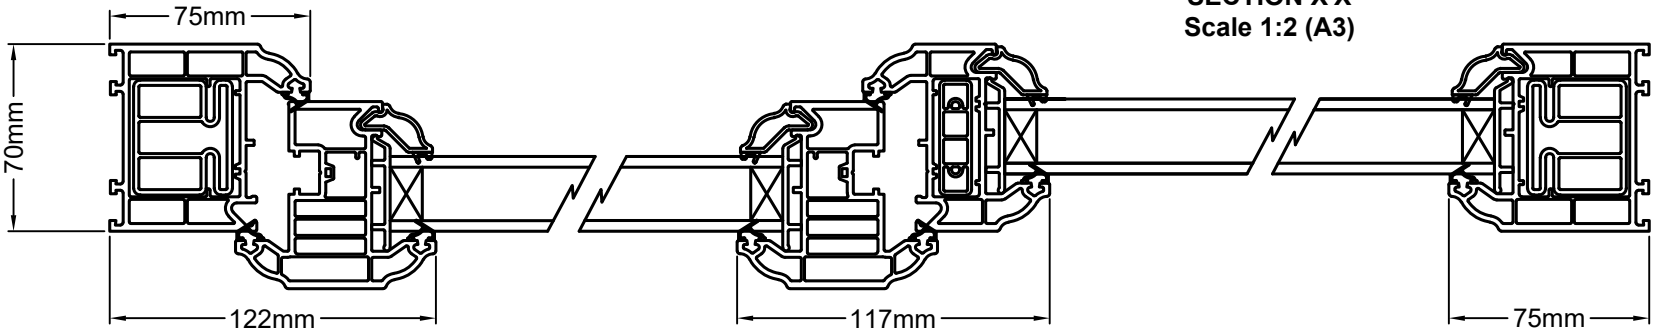


SECTION Y'Y
Scale 1:2 (A3)

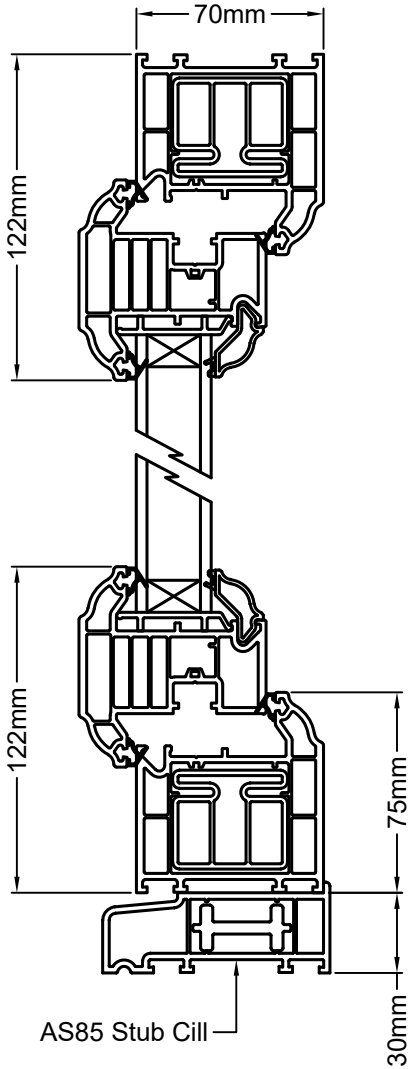

SECTION Z'Z
Scale 1:2 (A3)

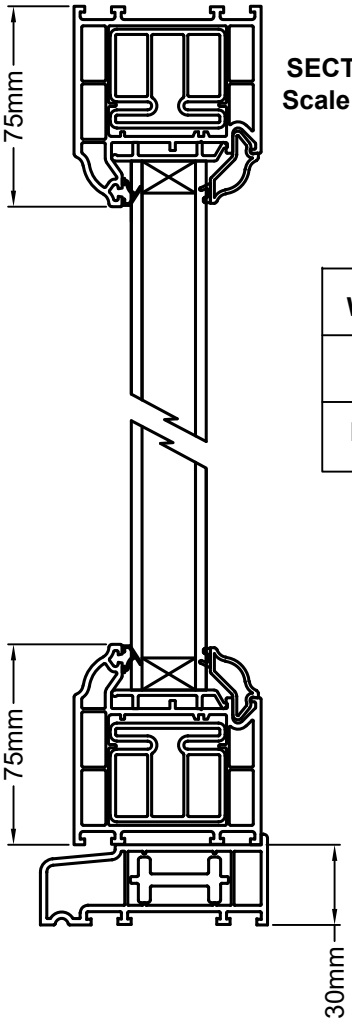

Window	Dim X	Dim Y
Utility	1192mm	1046mm
Landing	1190mm	1185mm

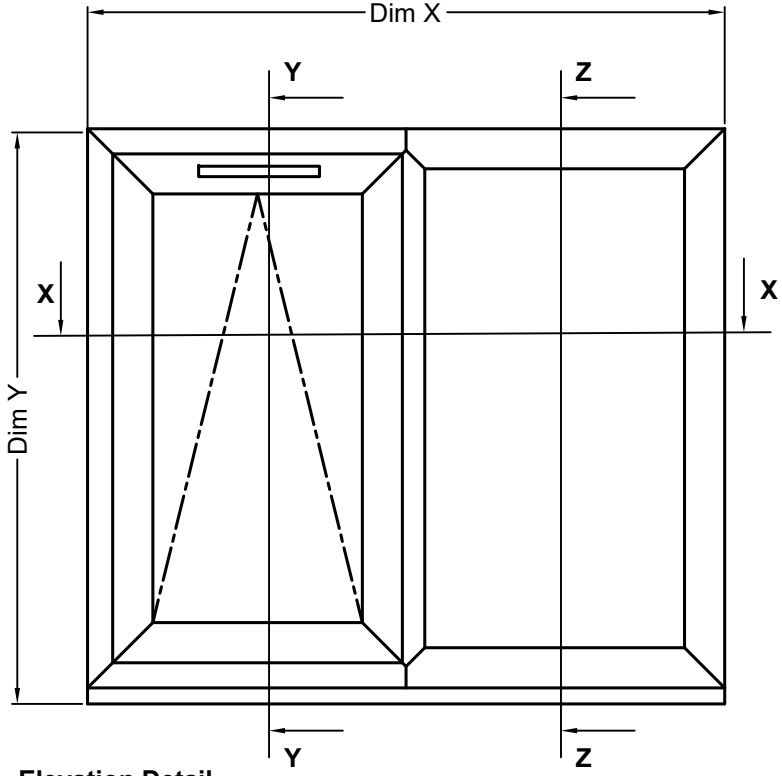

Elevation Detail
Scale 1:10 (A3)

Drawing No: CCS-3