
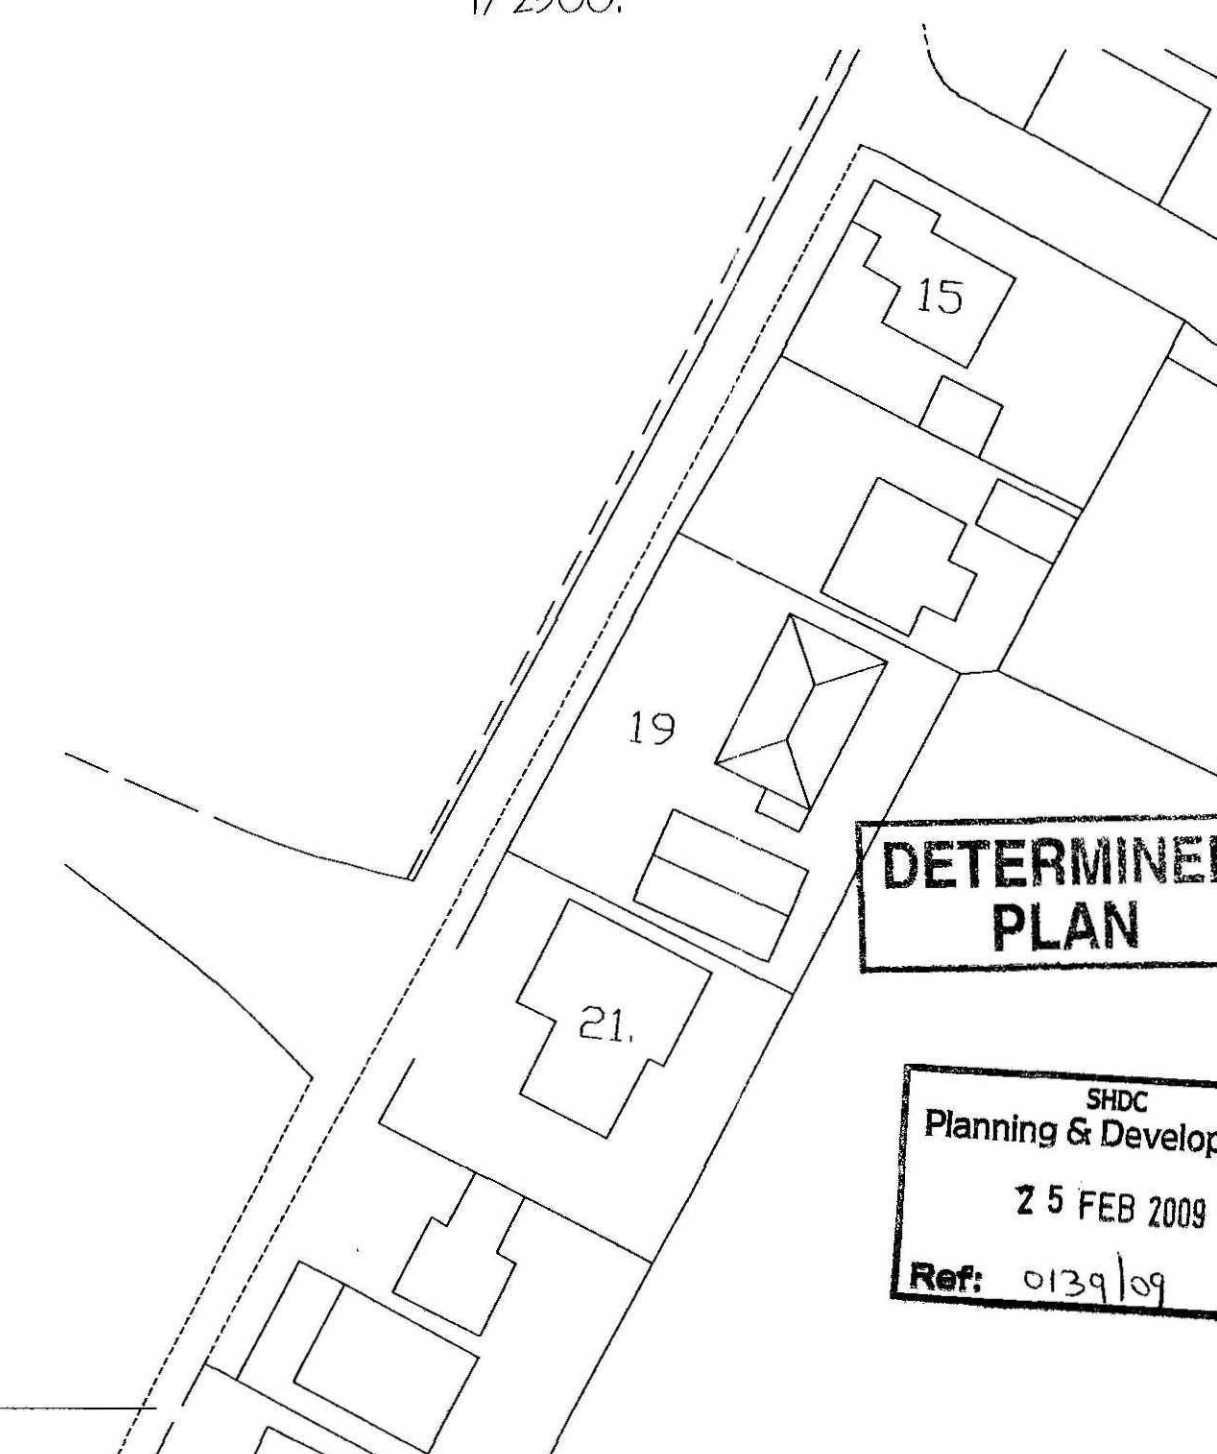


A simple line drawing of a house. It has a gabled roof with a chimney in the center. The front facade features a single window on the left and a set of double doors on the right. The drawing is minimalist, using only black outlines on a white background.



Diagram illustrating a septic tank with a float valve mechanism. The tank is labeled "Septic tank". A vertical pipe with a float valve is shown, connected to the tank. The float valve is depicted as a rectangular box with a vertical line inside, and a horizontal line above it. The pipe extends upwards from the tank, and the float valve is positioned at the top of the pipe. The diagram shows the float valve in a closed position, preventing air from entering the tank.

Septic tank

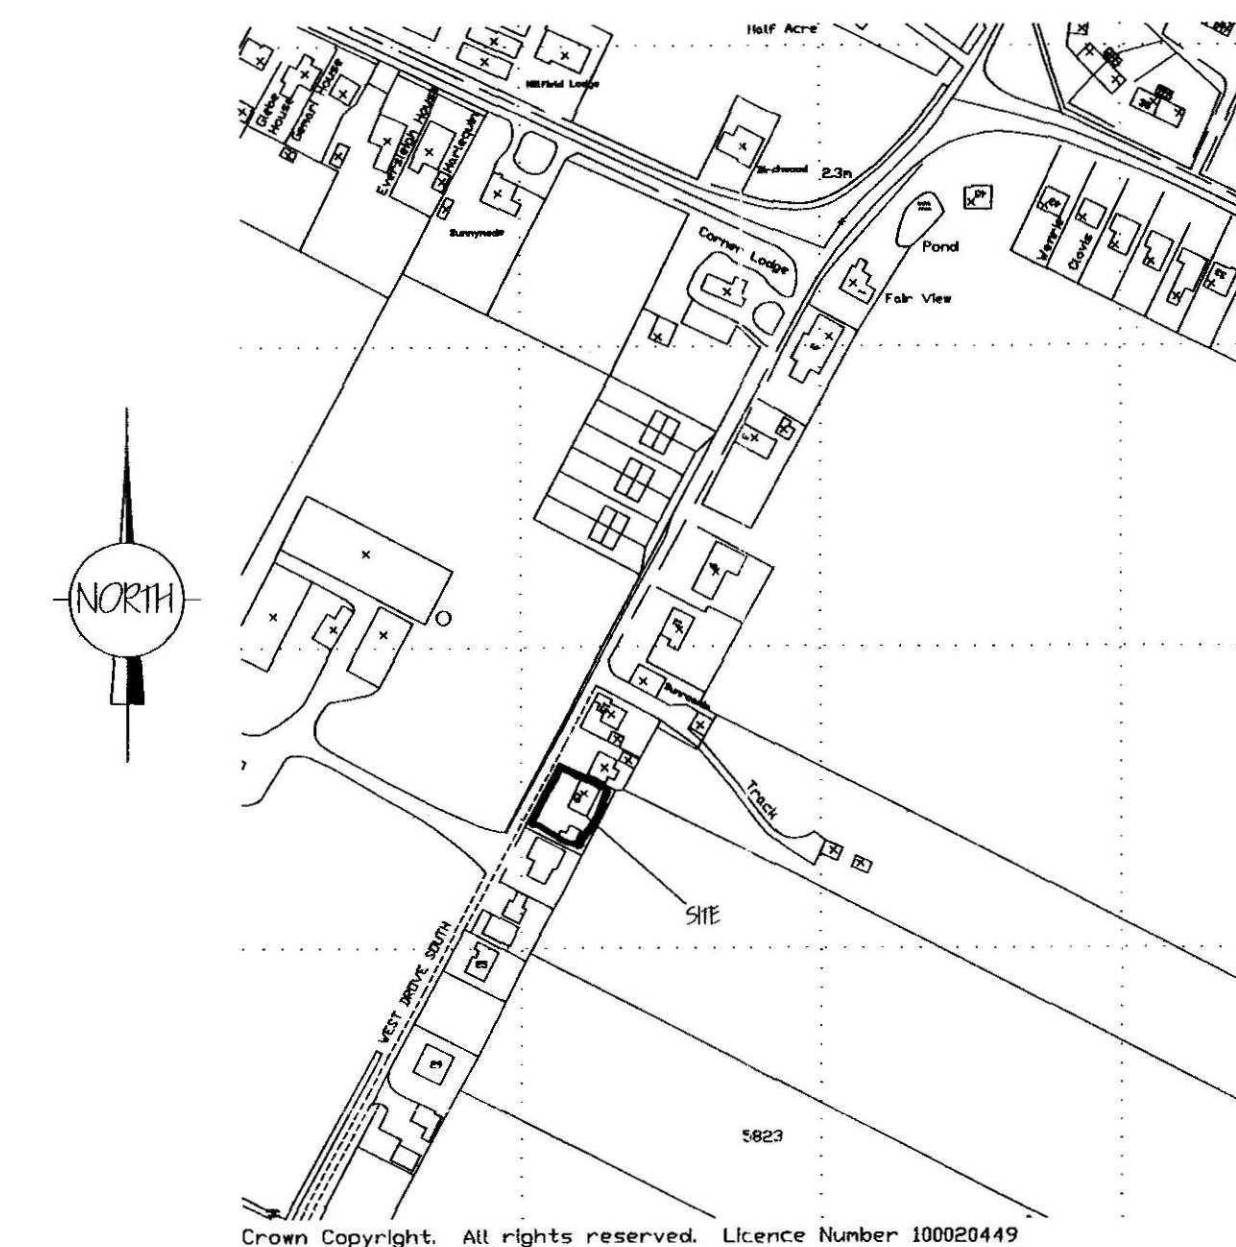

**DETERMINED
PLAN**

SHDC
Planning & Development
25 FEB 2009
Ref: 0139109

SITE PLAN.
1/500.

G. R. MERCHANT LTD.
I.ENG AMICE FIWO

G. R. MERCHANT LTD. 

I.ENG AMICE FIWO

**ARCHITECTURAL, STRUCTURAL
AND LAND DRAINAGE
CONSULTANTS**

**4 Wrights Mews
12A Park Road, Holbeach,
Spalding, Lincs. PE12 7EE**

**Tel: 01406 490800
Fax: 01406 425744**

E-Mail: gr.merchant@btconnect.com

Project
EXTENSION & ALTERATIONS,
19 WEST DROVE SOUTH,
GEDNEY HILL,
SPALDING, LINC'S.

Client
MR. & MRS. R. PACK.

Drawing

FLOOR PLANS & ELEVATIONS - EXISTING.
LOCATION & SITE PLANS..


Job Ref. 1950-09.	Browsing No. 01.
Date FEB '09.	Drawn ARM.

Scales
1/50, 1/100. (unless otherwise stated)

[illegible]

V e r q e

WEST DROVE SOUTH

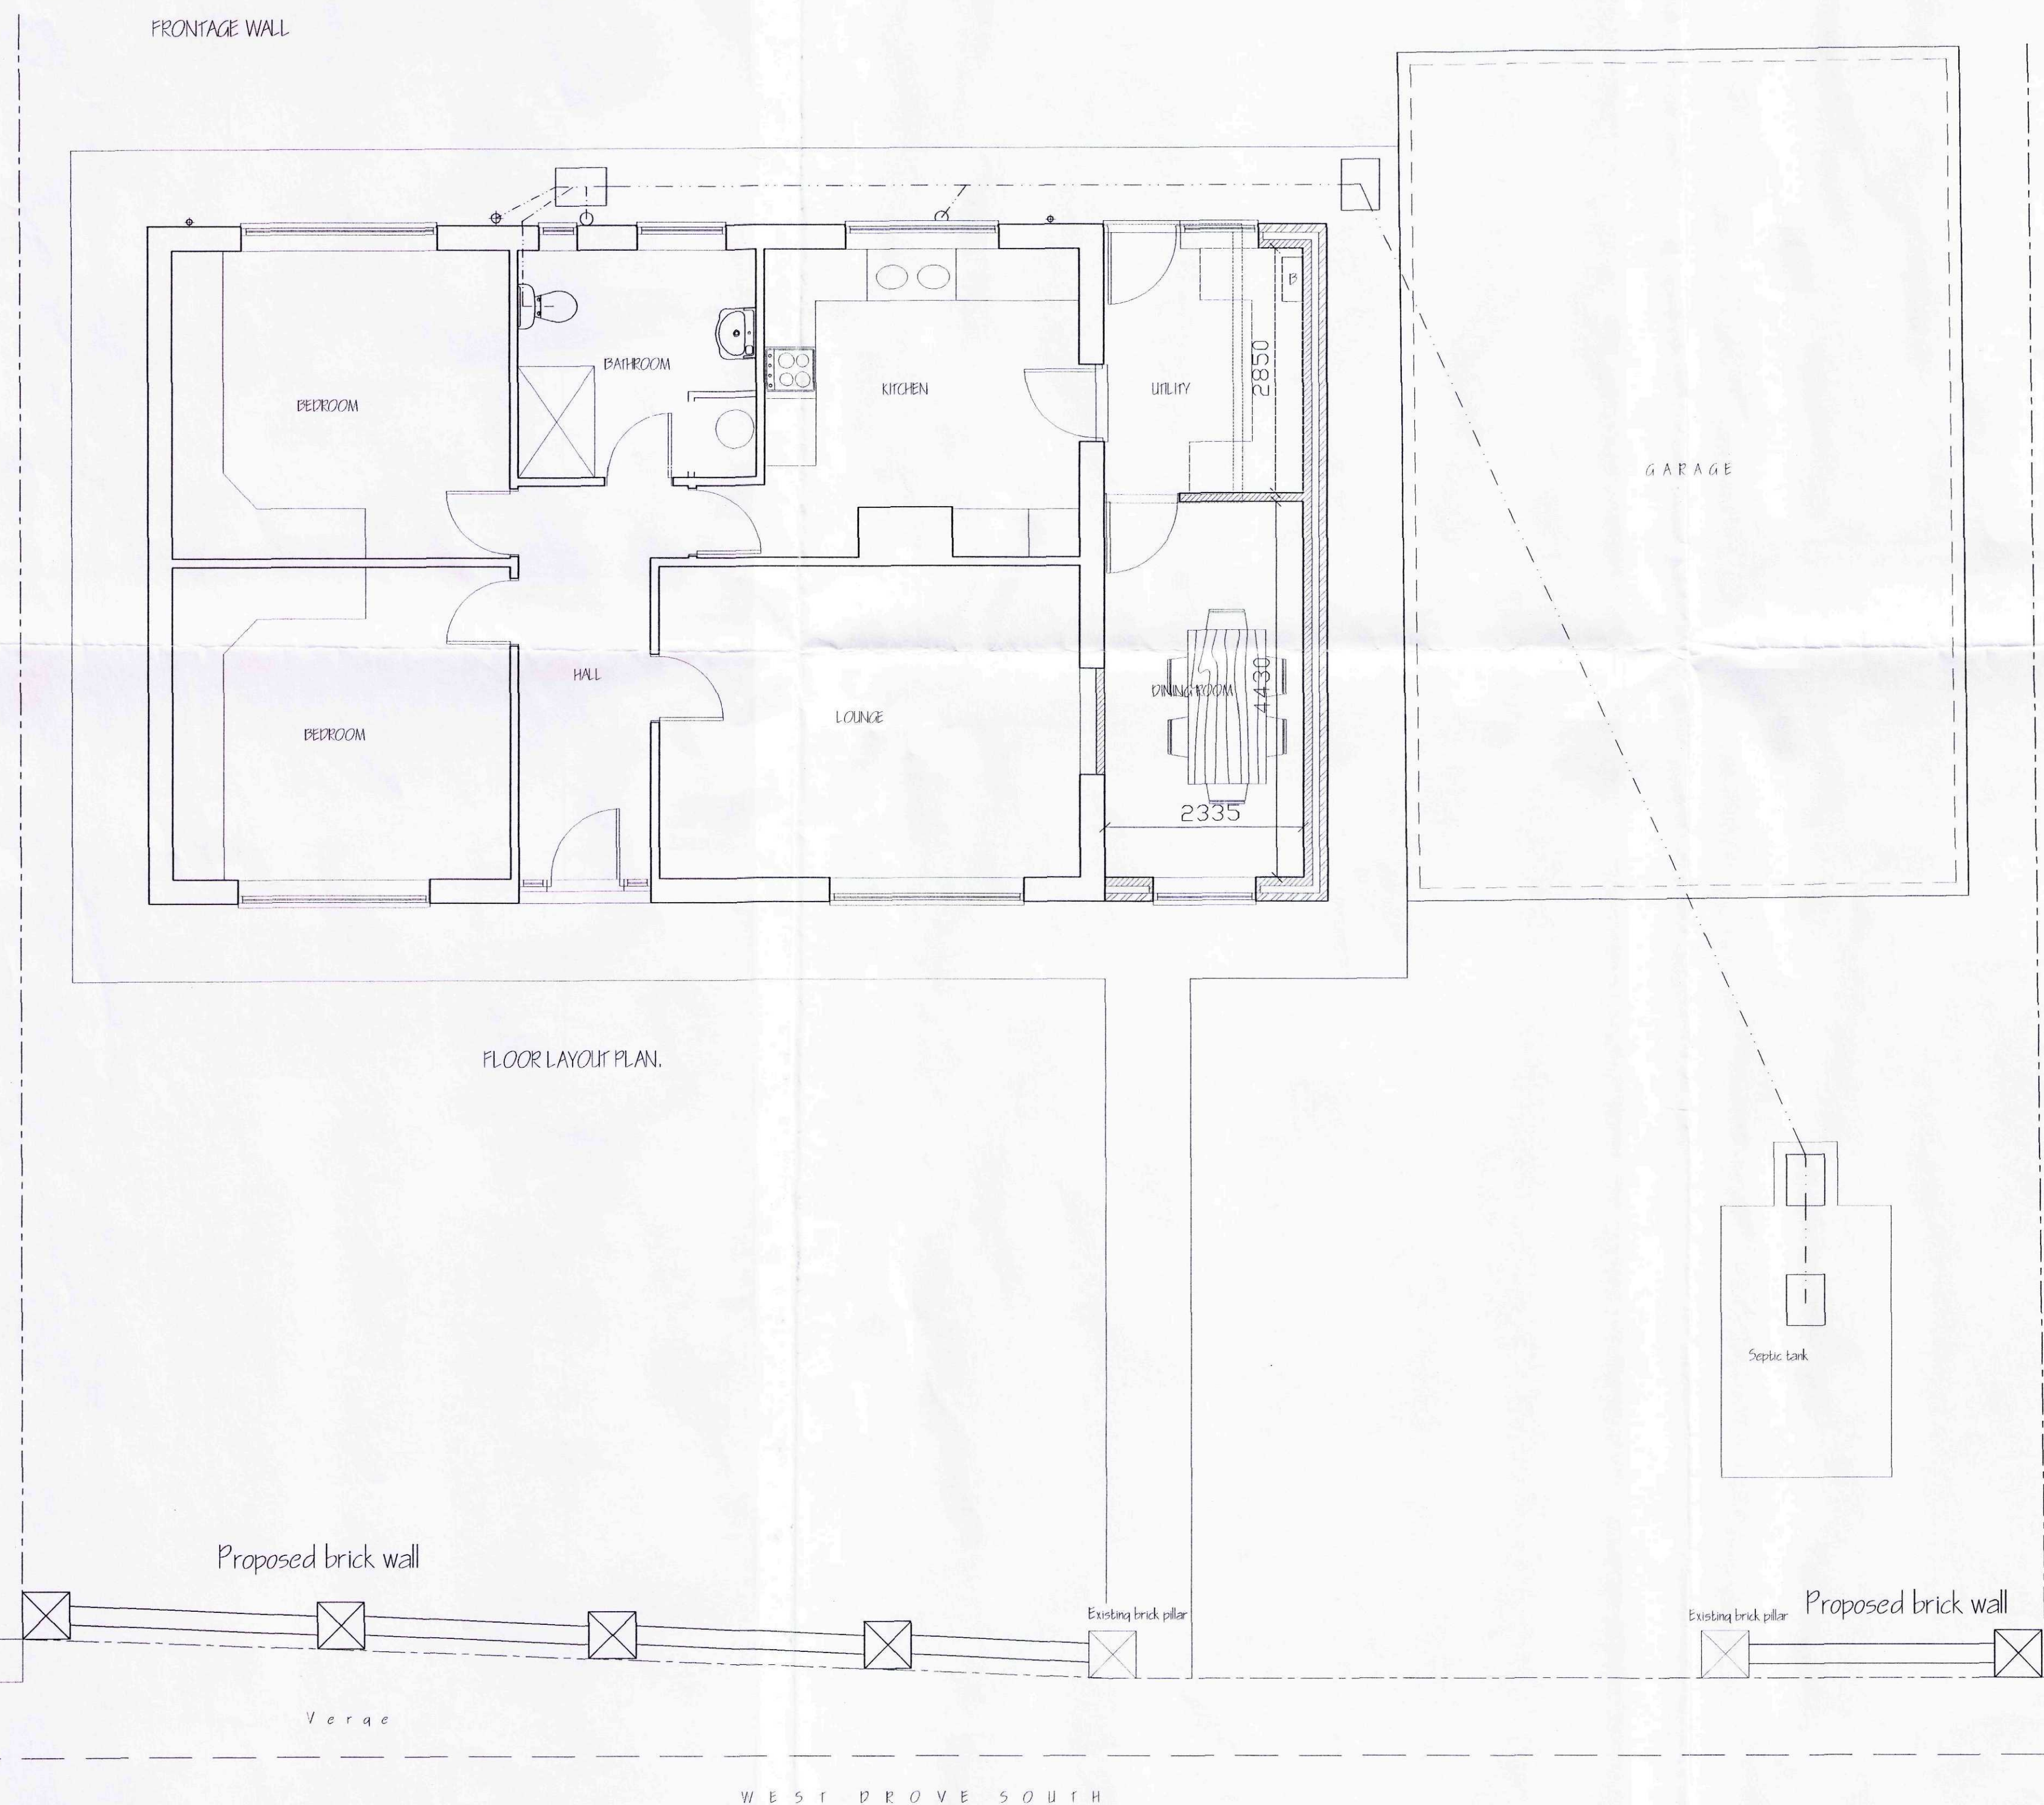[illegible]