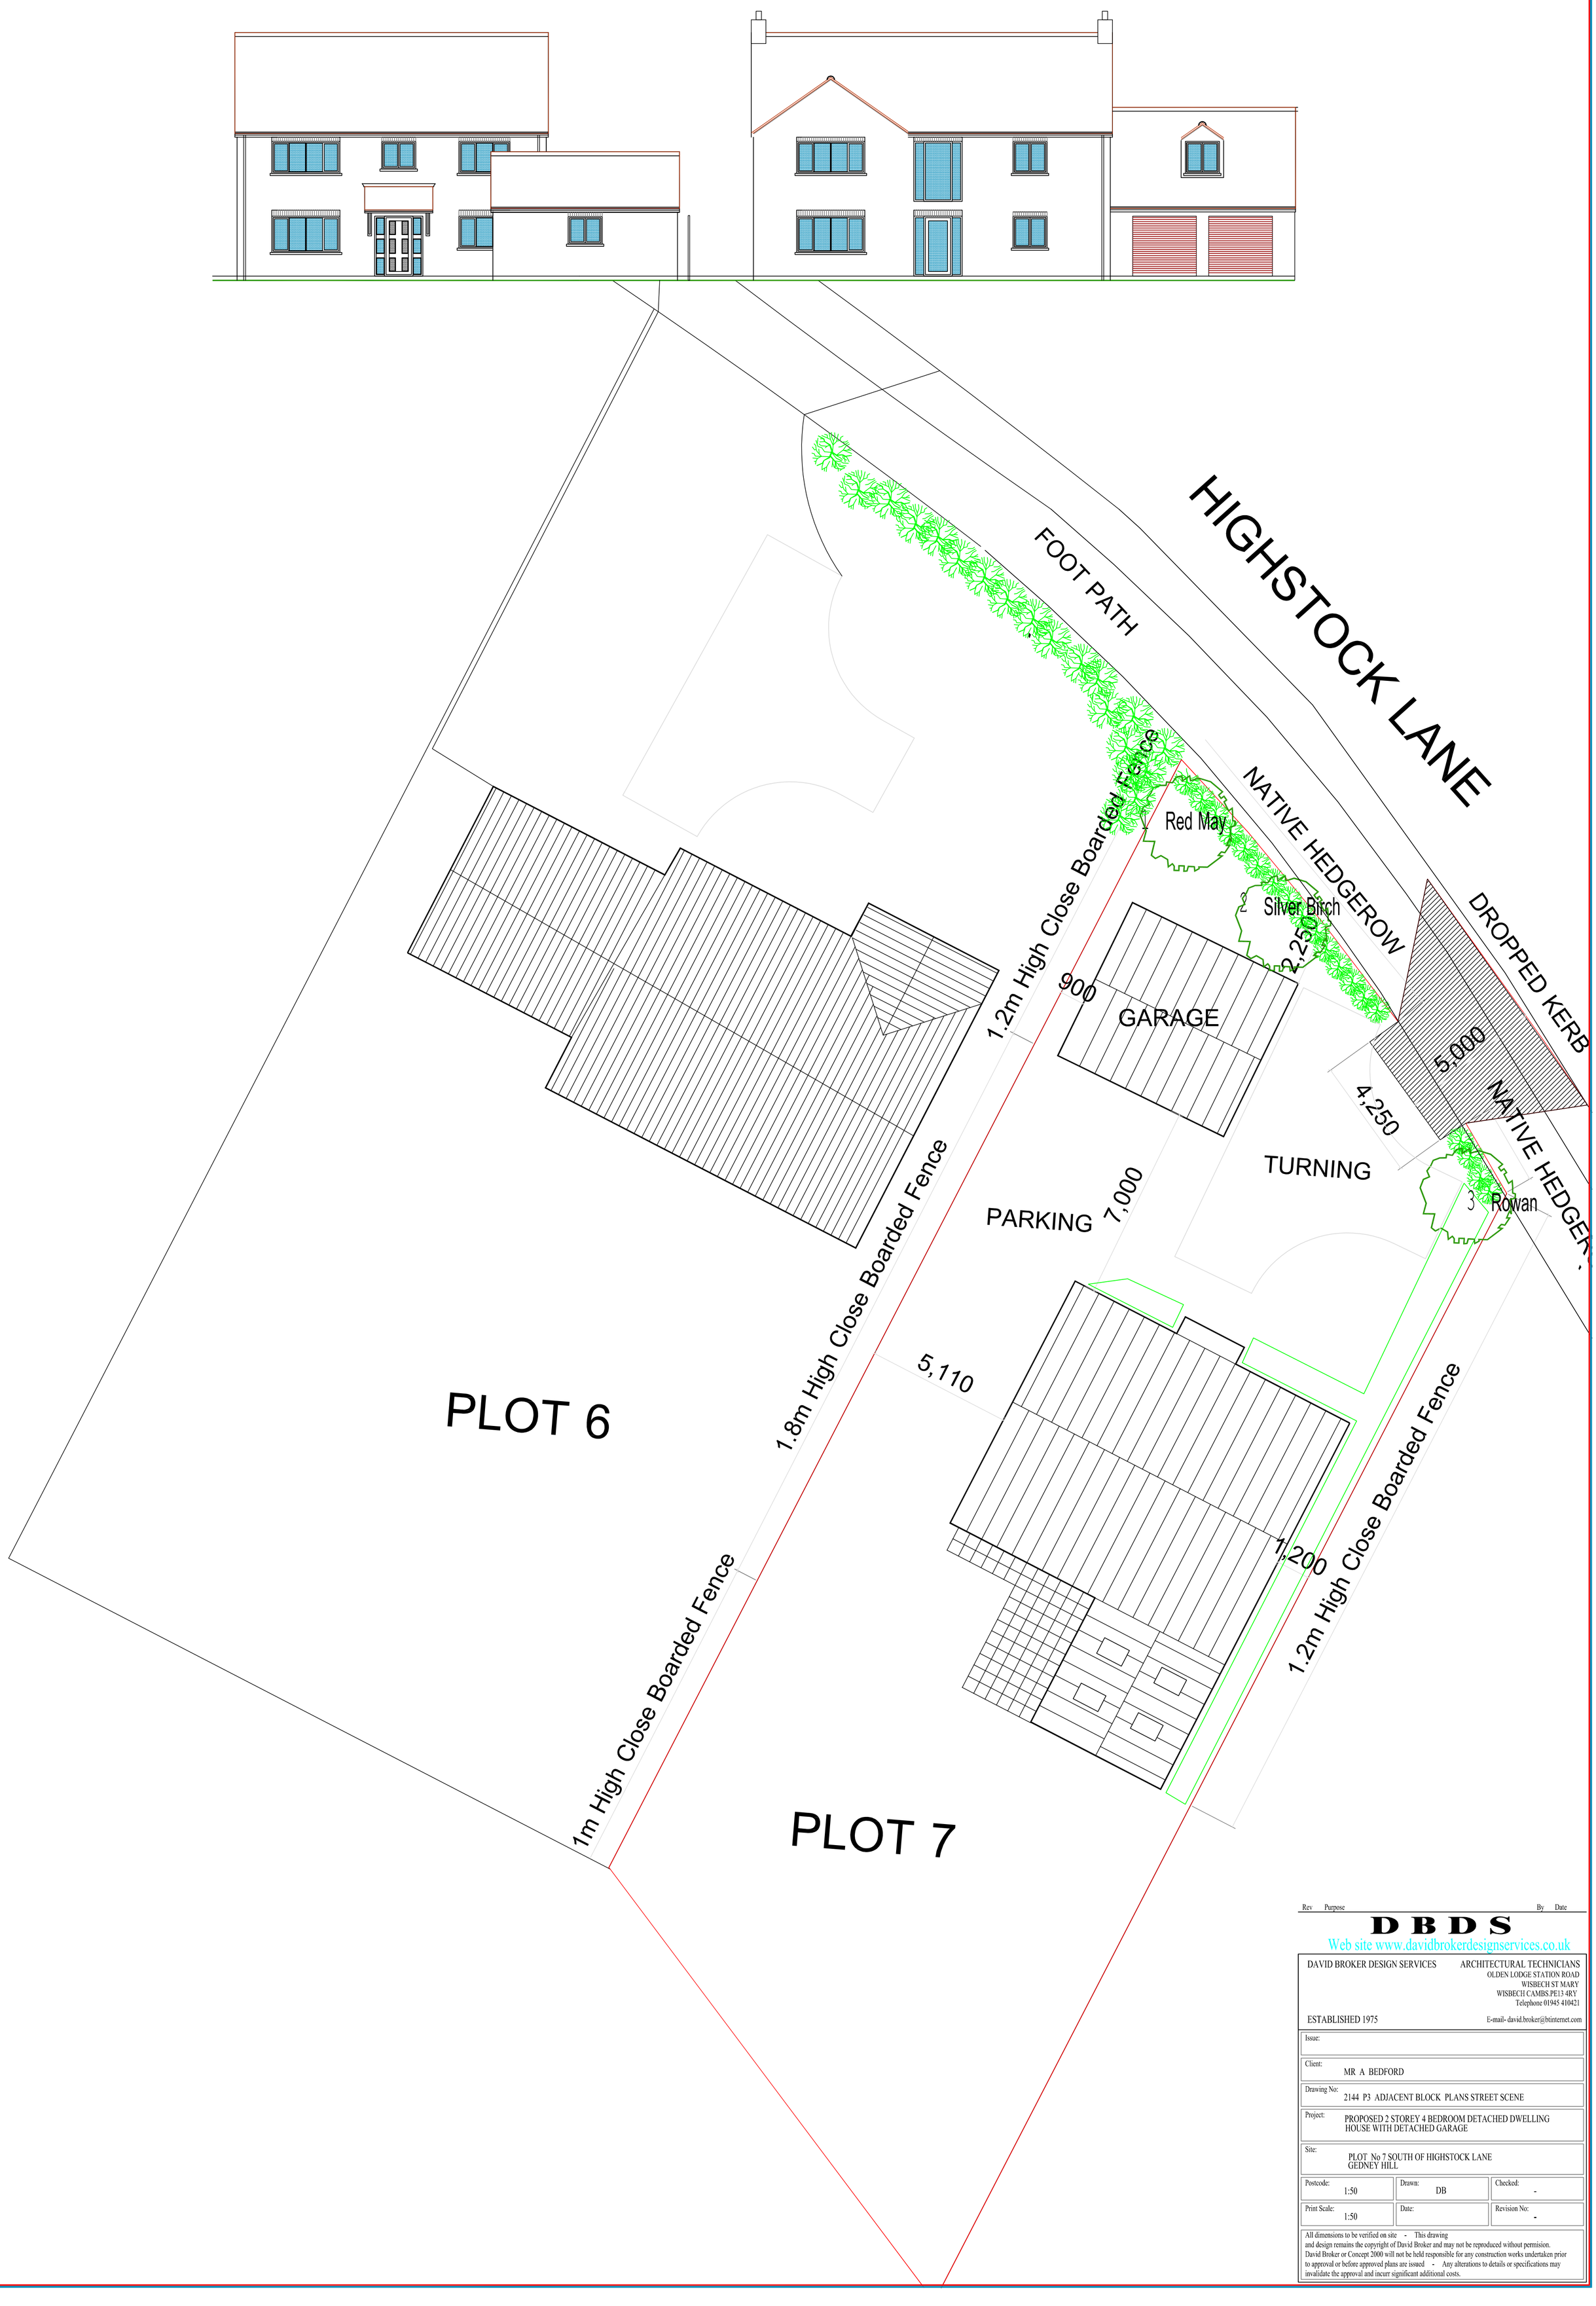


Rev Purpose By Date

D B D S

Web site www.davidbrokerdesignservices.co.uk

DAVID BROKER DESIGN SERVICES
ARCHITECTURAL TECHNICIANS
OLDEN LODGE STATION ROAD
WISBECH ST MARY
WISBECH CAMBS.PE13 4RY
Telephone 01945 410421

ESTABLISHED 1975
E-mail- david.broker@btinternet.com

Issue:

Client: MR A BEDFORD

Drawing No: 2144 P3 ADJACENT BLOCK PLANS STREET SCENE

Project: PROPOSED 2 STOREY 4 BEDROOM DETACHED DWELLING HOUSE WITH DETACHED GARAGE

Site: PLOT No 7 SOUTH OF HIGHSTOCK LANE GEDNEY HILL

Postcode:	Drawn:	Checked:
1:50	DB	-
Print Scale:	**Date:**	**Revision No:**
1:50		-

All dimensions to be verified on site - This drawing and design remains the copyright of David Broker and may not be reproduced without permision. David Broker or Concept 2000 will not be held responsible for any construction works undertaken prior to approval or before approved plans are issued - Any alterations to details or specifications may invalidate the approval and incurr significant additional costs.