


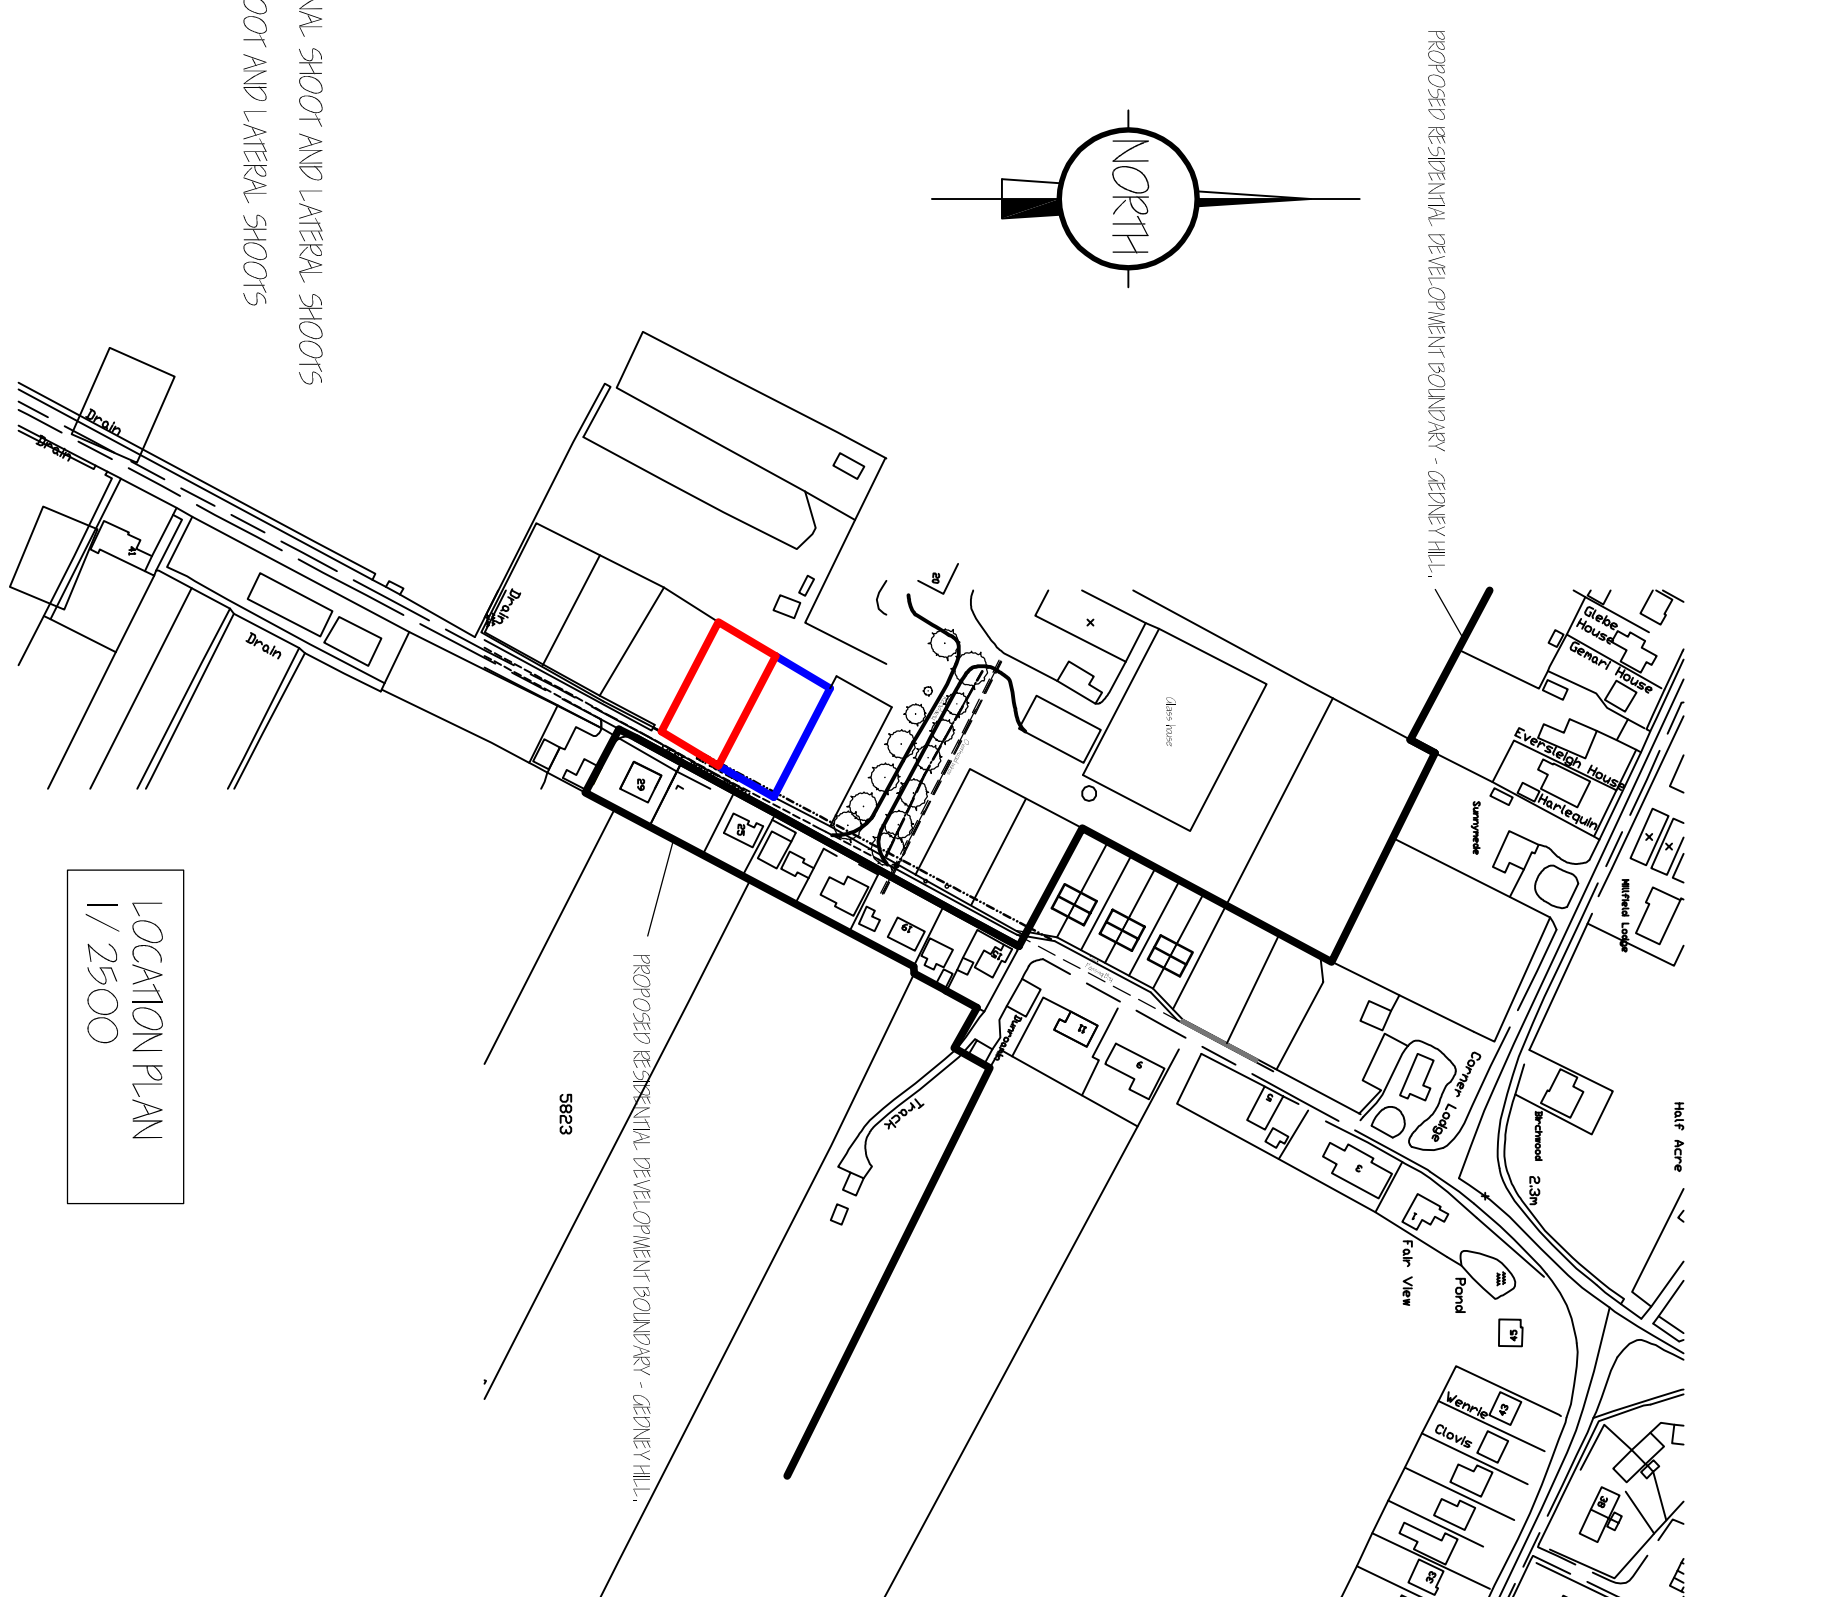

NOTE :-
NEW ACCESS & NEW FRONTAGE FOOTPATH TO BE INSTALLED TO THE SPECIFICATION & THE REQUIREMENTS OF L C C HIGHWAYS.

LANDSCAPING, TREE PLANTING & FENCING SCHEME

- A - LB Mature Hawth Close Bearded Force - Reducing to 2meters at Road
- B - ALIVE BRICK (PITILLA FENDULA) FENCHEED - 1.5m to 1.6m WITH A FERN
- C - WHITEFERN (SODRUS RRD) FENCHEED - 1.5m to 1.6m WITH A FERN, S
- D - ORANGE, DRIVE
- E - SHADERS AREA
- F - FOL WATER TREATMENT PLANT INTO 500mm THIN WALL, PTE

ALL plantings to be in accordance with BS 4423:1989 and amendment No.1 (1991)

All trees to be planted with minimum 0.6m plastic mulch mat and to be staked, tied and banded.

1/3 to 1/2 bag of peat free tree and shrub plantings compost to be incorporated into backfill for each tree hole.

All trees, shrubs and bushes shall be maintained by the owner or owners of the land on which they are situated for a period of five years' beginning with the date of completion of the scheme and during that period all losses shall be made good and, where necessary,

Drondance Survey (c) Crown Copyright 2017. All rights reserved. Licence number 10002243

NOTE :-
ALL LEVELS RELATE TO METRES
ABOVE O.D. NEWLYN

NOTE :-
FINISHED FLOOR LEVELS TO BE
AT 2.10 m ABOVE O. D. NEWLYN.

[illegible]

G. R. MERCHANT LTD.
I.ENG AMICE FWO
ARCHITECTURAL, STRUCTURAL
AND LAND DRAINAGE
CONSULTANTS
4 Wright Mews
12A Park Road, Hobbess,
Spalding, Lincs. PE12 7EE
Tel 01405 490800
Fax 011 406 425274
E-Mail: gr.merchant@nctconnect.com

RESIDENTIAL DEVELOPMENT,
WEST BROVE SOUTH,
SPALDING, LINC'S, PEIZ OPI

MR & MRS G. MERRISON

LOCATION & SITE LAYOUT PLANS.

Job Ref.	Drawing No.
3628-20	02.
Date	Drawn
FEBRUARY 2020.	S.L.D.

AS INDICATED.

DO NOT SCALE FROM THIS DRAWING

