


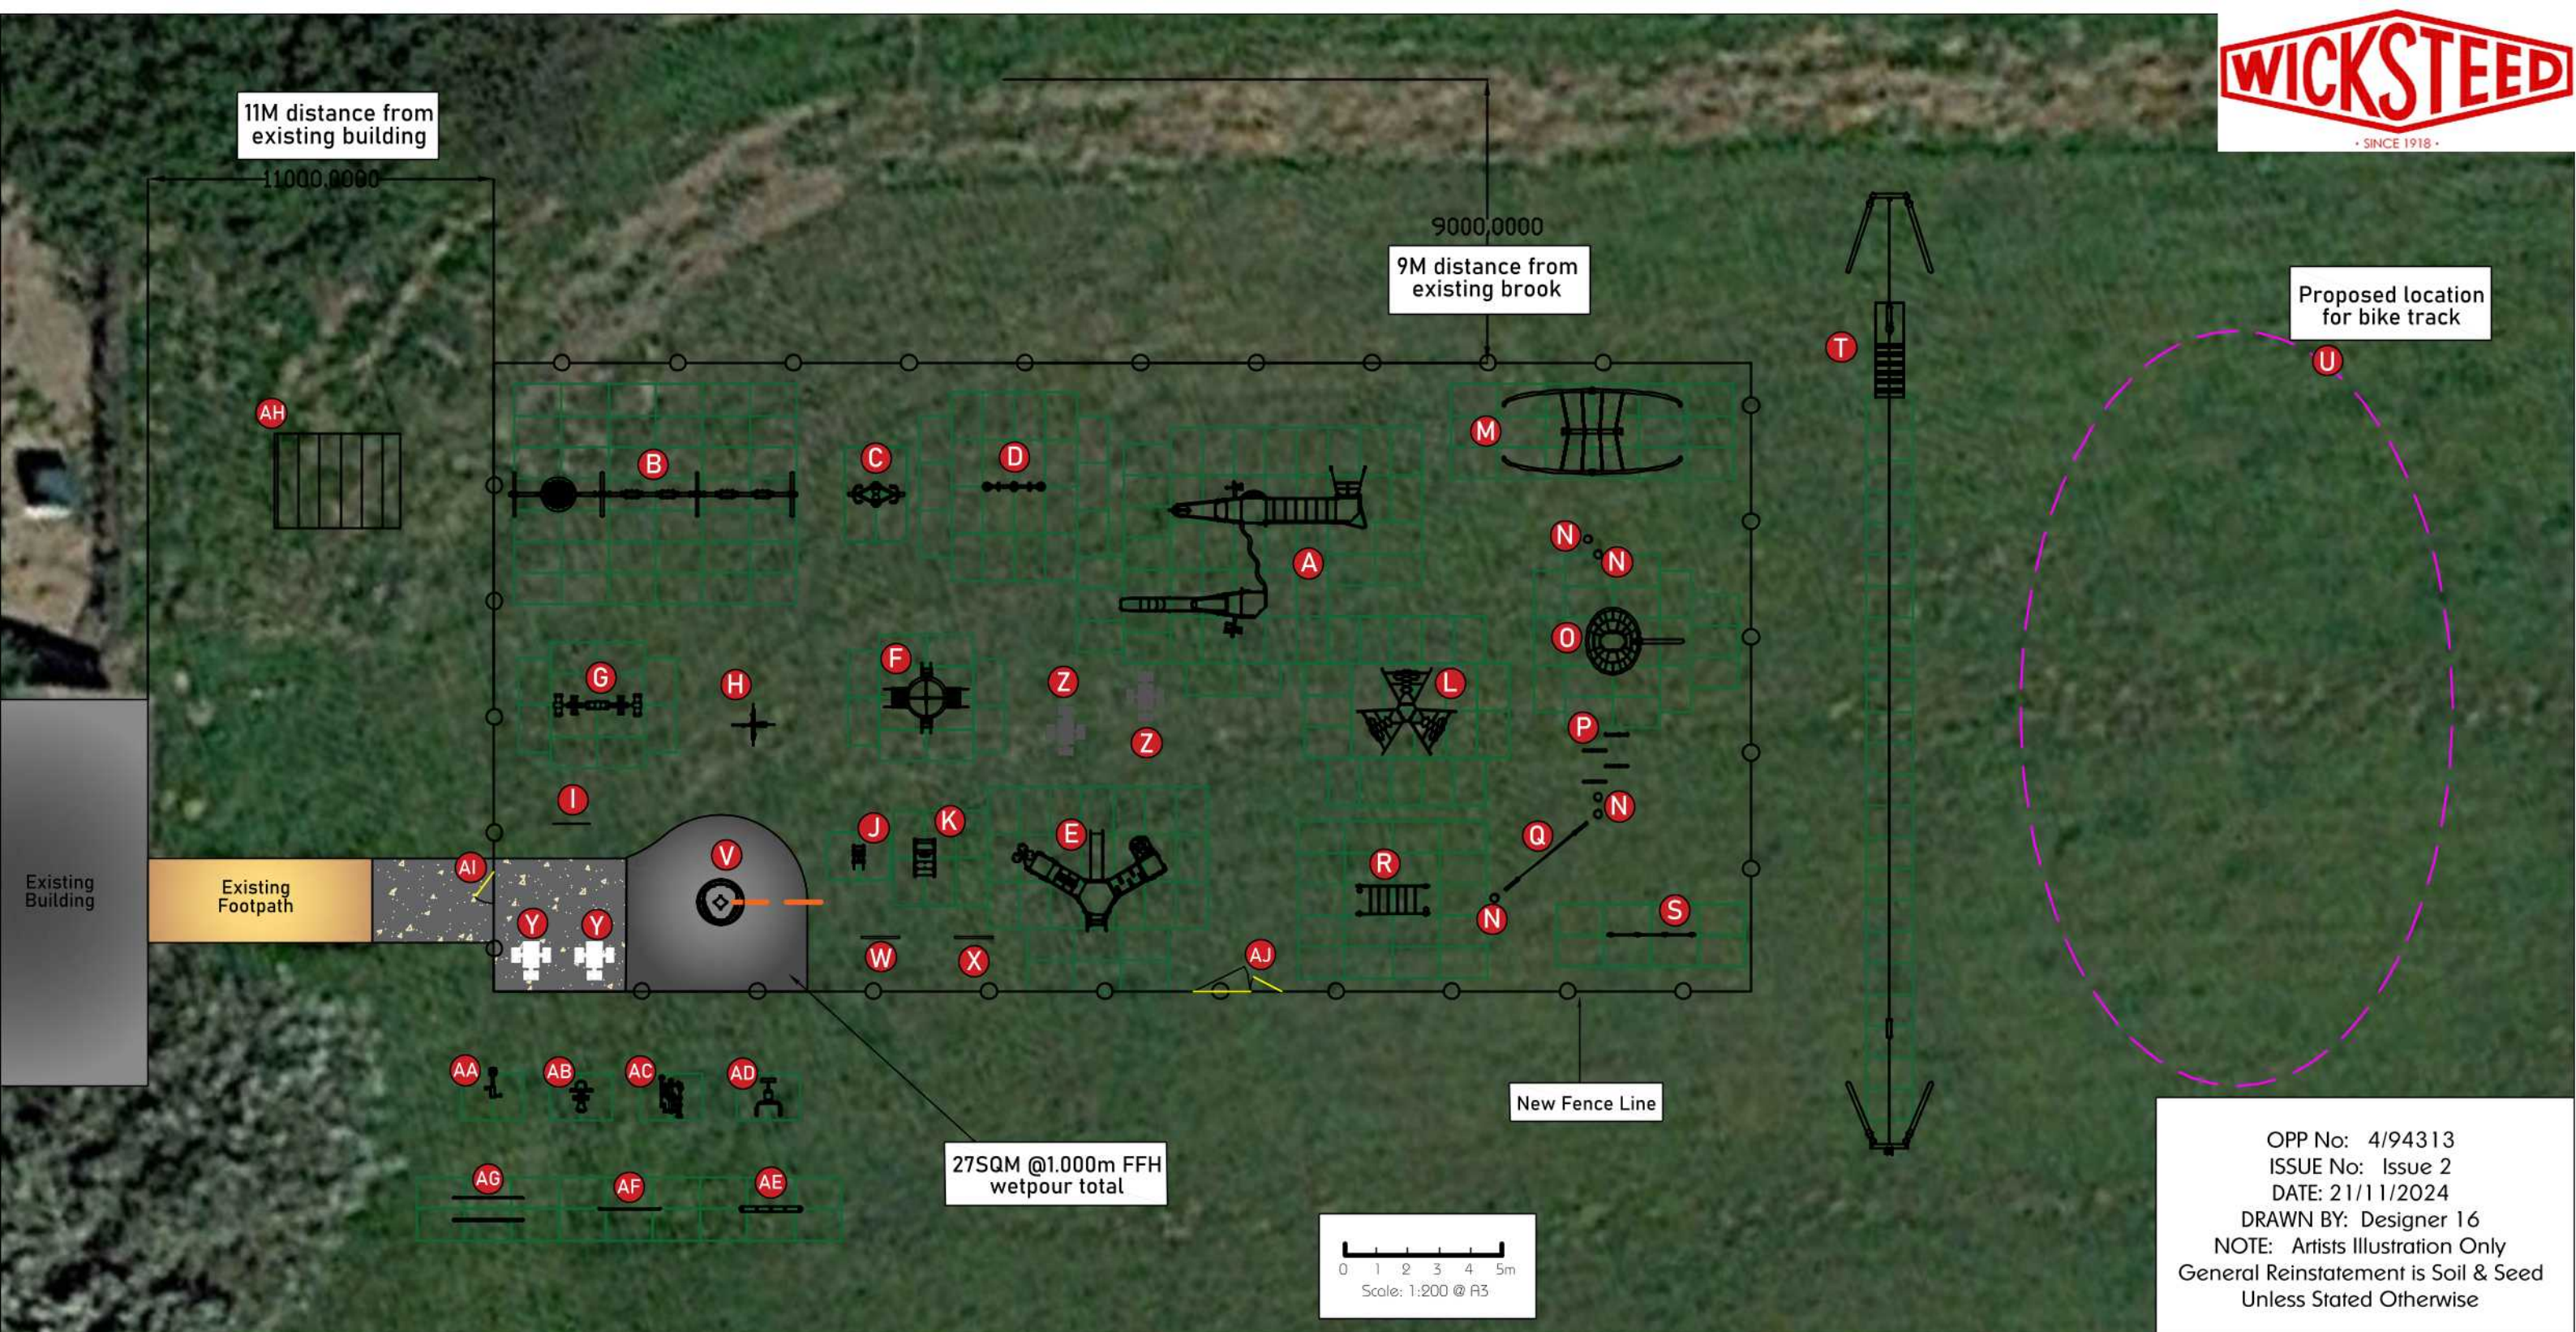

KEY

- A. XS Cyclone - Perlu: 47 mats @2.160m FFH
- B. 3 Bay Viking Swing - 1 Plastic Basket, 1 Flat, 1 Inclusive, 1 Cradle, 1 Tango: 42 mats @1.480m FFH
- C. Surf Rider: 4 mats @0.825m FFH
- D. Spin A Bounce: 22 mats @1.050m FFH
- E. Farmyard Themed Legendary Empire: 29mats @0.905m FFH
- F. Fortuna Net Climber: 12mats @1.000m FFH
- G. Pig 4Saw: 12mats @1.000m FFH
- H. Butterfly Game Station
- I. Rock, Paper Scissors Panel
- J. Tuff Tractor Springy: 2mats @0.600m FFH
- K. Toddler Tractor: 4mats @0.600m FFH
- L. Hive Climber: 23mats @1.700m FFH

- M. Crusdaer Swing: 18mats @1.495m FFH
- N. Stepping Post x5
- O. Circular Net Climber: 20mats @2.400m FFH
- P. Icon Crossing
- Q. Tightrope Walk
- R. Horizontal Ladder: 20mats @2.025m FFH
- S. Roll Over Bars: 8mats @1.105m FFH
- T. 30m Cableway: 23mats @1.000m FFH
- U. Bike Track (Proposed Location)
- V. Unity Spinner (3LM Drainage): 235SQM @1.000m FFH
- W. Tic Tac Toe Panel
- X. 'Gedney Village Shop' Farm Yard Panel
- Y. 3 Seat Windsor Picnic Table x2
- Z. 4 Seat Windsor Picnic Table x2

- AA. FLZ Inclusive Cycle Bike: 2mats @0.925m FFH
- AB. FLZ Cycle Bike: 2mats @0.925m FFH
- AC. FLZ Skier: 2mats @0.600m FFH
- AD. FLZ Hyperextension Bench: 2mats @0.850m FFH
- AE. FLZ Balance Beam: 6mats @0.600m FFH
- AF. FLZ Pull Up Bar: 6mats @1.140m FFH
- AG. FLZ Parallel Bars: 6mats @0.990m FFH
- AH. Pergola 3m x 4m
- AI. Gate
- AJ. Vehicle/Pedestrian Gate

SURFACING:

- Total Wetpour: 275SQM, 16.5LM
- Conipave: 285SQM, 25LM

**GEDNEY HILL
PARISH COUNCIL**
GEDNEY PLAYING FIELD

