

WALL FACING MATERIALS

IBSTOCK

IVANHOE COTTAGE BLEND



VERGES

2 STRETCHER BRICK COURSE TO VERGES



WALL FACING MATERIALS TO GARAGE


WEATHERBOARDING

NO SPECIFIC SUPPLIER



IWC9 Cladding Profile
Feather Edged Cladding.

175mm Face (At 25mm overlap) For Horizontal Installation

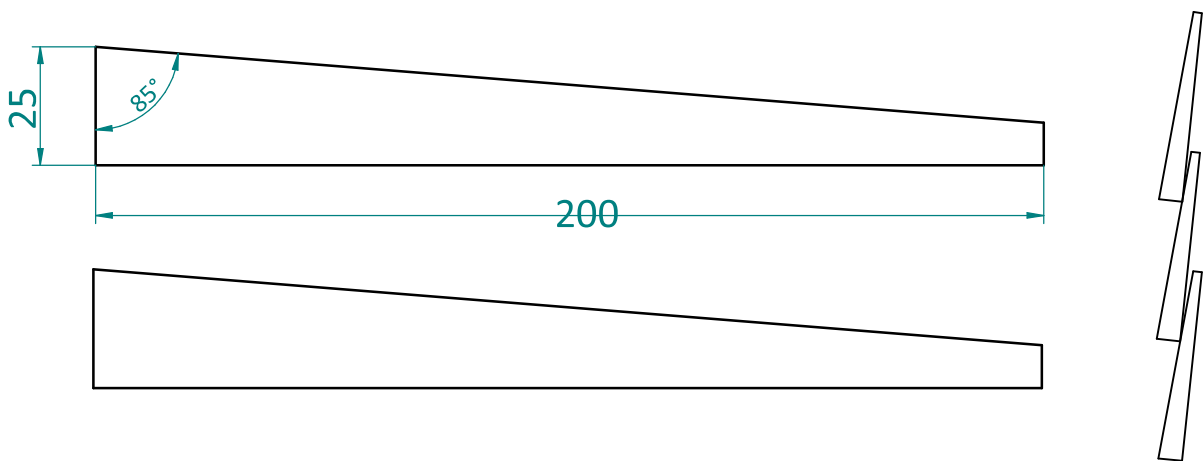

Feather edged profiles are sawn and not
machined and painted black

ROOF COVERINGS


MARLEY EDGEMERE

Thin leading edge / Slate grey



FLUSH SASH WINDOWS

UPVC WINDOWS

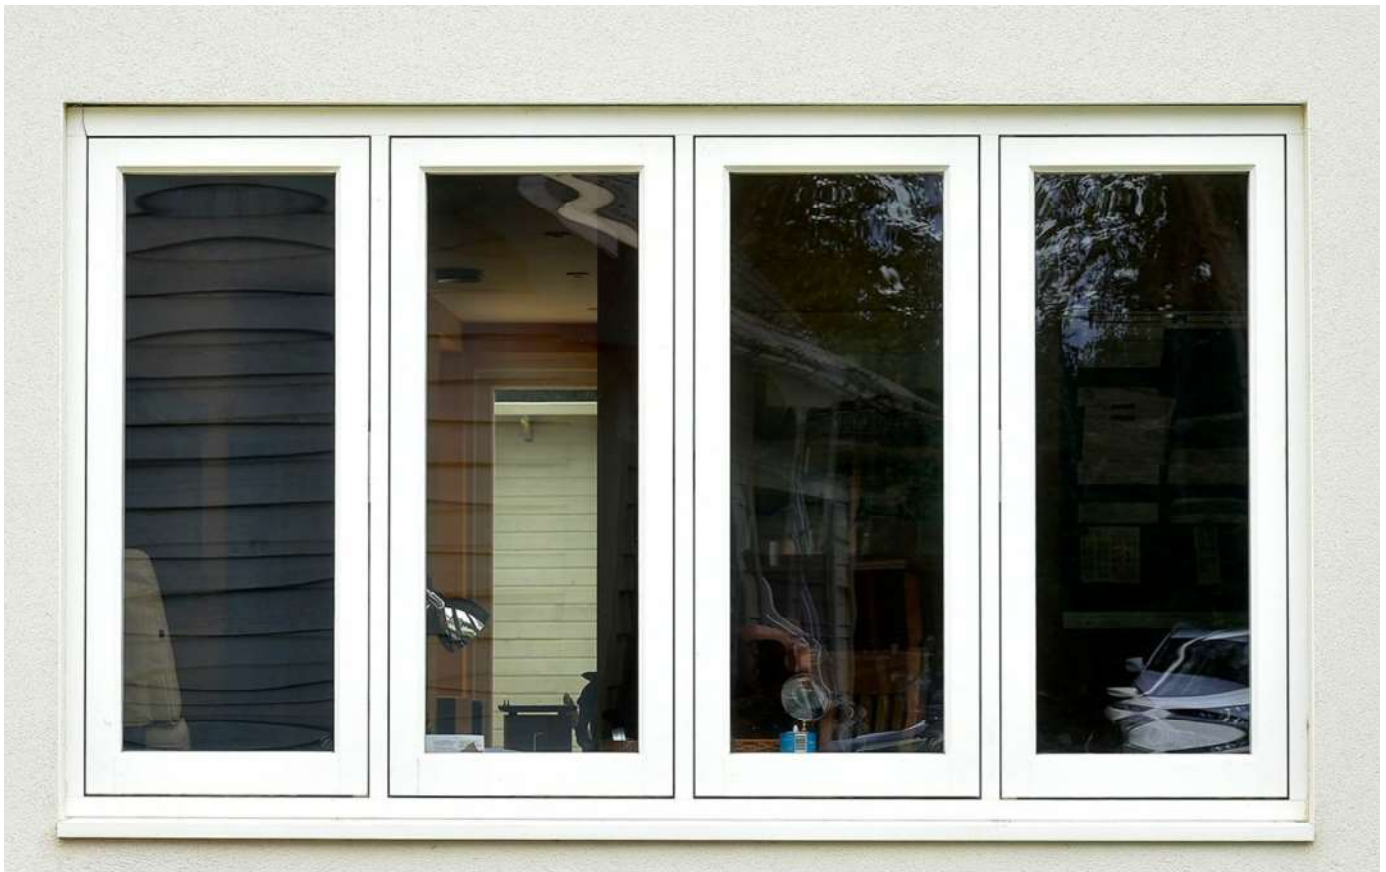

UPVC FLUSH CASEMENTS.
ACCORDS WITH PAS 24
U VALUE 1.4W/m2K
WINDOWS OUTWARD OPENING
COLOUR CREAM. RAL 1015

THIS PHOTOGRAPH IS A DIFFERENT COLOUR & IS
FOR ILLUSTRATION PURPOSES ONLY TO SHOW THE
FLUSH TYPE FINISH.

RAL 1015
LIGHT IVORY

CONSERVATION TYPE ROOFLIGHTS

CONSERVATION ROOFLIGHT

VELUXTYPE

VELUX MK 06. TYPICAL
COLOUR BLACK



FASCIAS & SOFFITES

UPVC COMPONENT

FASCIA



SOFFITE



UPVC
FASCIA AND SOFFITE
COLOUR CREAM
RAL 1015

UPVC GUTTERS AND DOWNPIPES

AS SUPPLIED BY MARLEY OR SIMILAR APPROVES. (see below)



MARLEY OR SIMILAR APPROVED DEEPFLOW GUTTERS IN BLACK UPVC.
GUTTER SIZE 110MM X 75MM.
DOWNPIPES 68MM DIAMETER

ROAD PAVIORS TO FRONT DRIVE WAY



MARSHALLS (or similar approved), BRINDLE PRECAST CONCRETE PAVIORS
SIZE 200 x 100 x 80 TO MAIN ROADWAY