

PRESENT
DETERMINED
PLAN

ROOF OF ADJOINING
FORMER SCHOOL HALL

WIRE REINFORCED GLASS
ON RAFTERS SUPPORTED
BY 175mm x 75mm BEAM

CORRUGATED
ASBESTOS ROOF

PROPOSED ALTERATIONS TO THE OLD SCHOOL
11 HILLGATE, GERRY HILL
CONVERSION OF FORMER CLASSROOM TO KITCHEN
ADDITION OF PORCH

PROPOSALS

ALL NEW WORKS SHOWN IN RED

REPLACE EXISTING GLASS ROOF WITH SLATE
ON 100mm x 50mm RAFTERS @ 400mm CENTRES OUT TO
EXISTING 175mm x 75mm BEAM.

SIDE
ELEVATION

WALLS TO BE
RENDERED

BRICK UP AND MAKE
GOOD REMAINDER OF
OLD WINDOW OPENING

REPLACE EXISTING
WINDOW WITH NEW
DOUBLE GLAZED UNIT
2x BOX UNITS OVER

REPLACE WITH SLATE
ROOF

REPLACE EXISTING
WINDOW WITH LARGER
WINDOW. BRICK UP AND
MAKE GOOD REMAINDER

NEW
GUTTER
AND
DRAIN
TO
EXISTING
SINKHOLE

KITCHEN SINK WASTE TO NEW
P TRAP GULLEY (CONNECTED TO)

INSERT NEW
DOUBLE GLAZED
WINDOWS



FORM NEW
CAVITY WALL
TO 6 COURSES

INSERT DOUBLE GLAZED
FOR PORCH

SCALE 1:50
MARCH 1995.

SOUTH HOLLAND D.C.
PLAN DEPT.
27 MAR 1995
REF. H07/0334/95

DETERMINIST PLAN

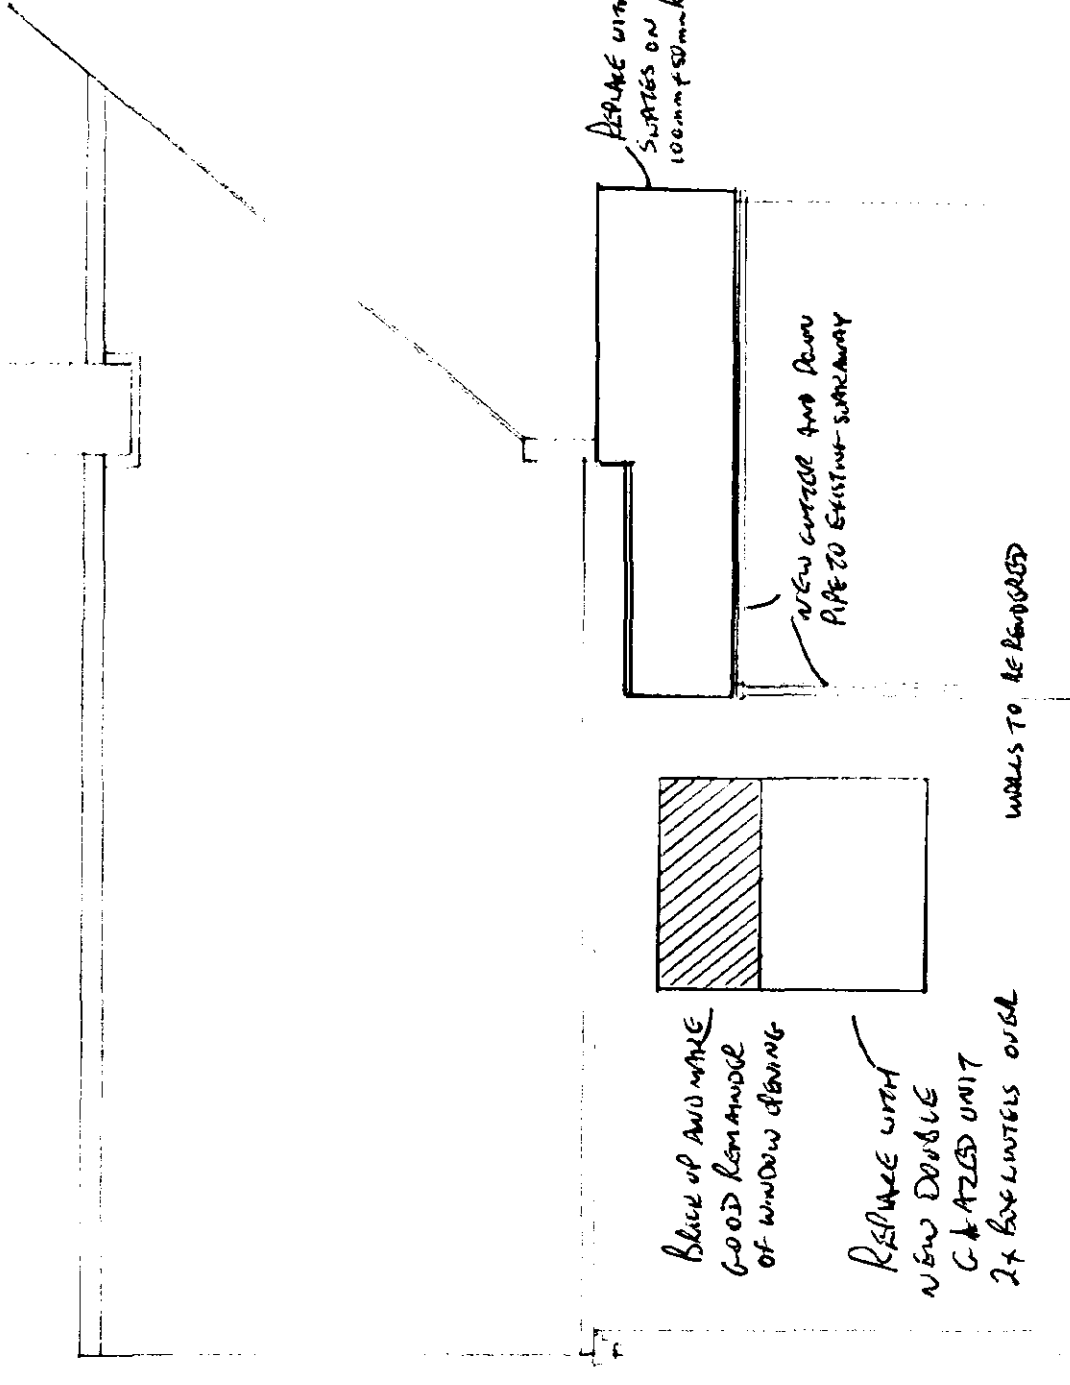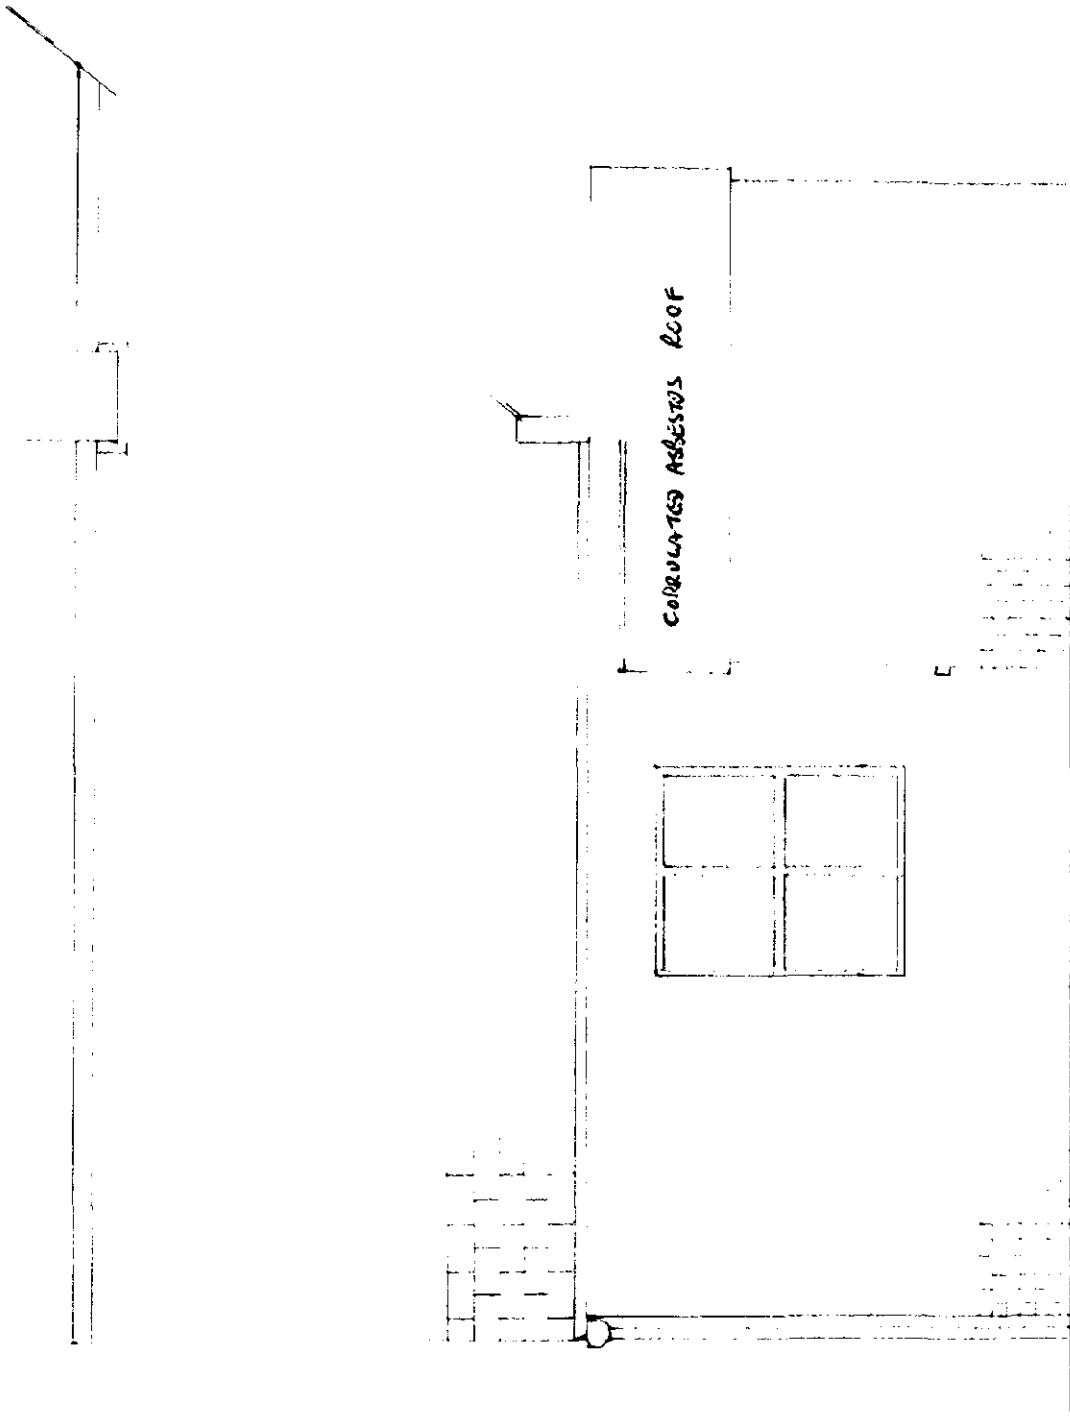







**SOUTH HOLLAND D.C.
PLAN DEPT.**

27 MAR 1995

REF: HQ710334/95.

EAST
ELEVATION

SCALE 1:50




Proposed Alterations to the Old School, 11 Millgate, Wenden Hill
Conversion of former classroom to kitchen, addition of porch.

PRESERV

PROPOSALS

ALL NEW WORKS SHOWN IN RED

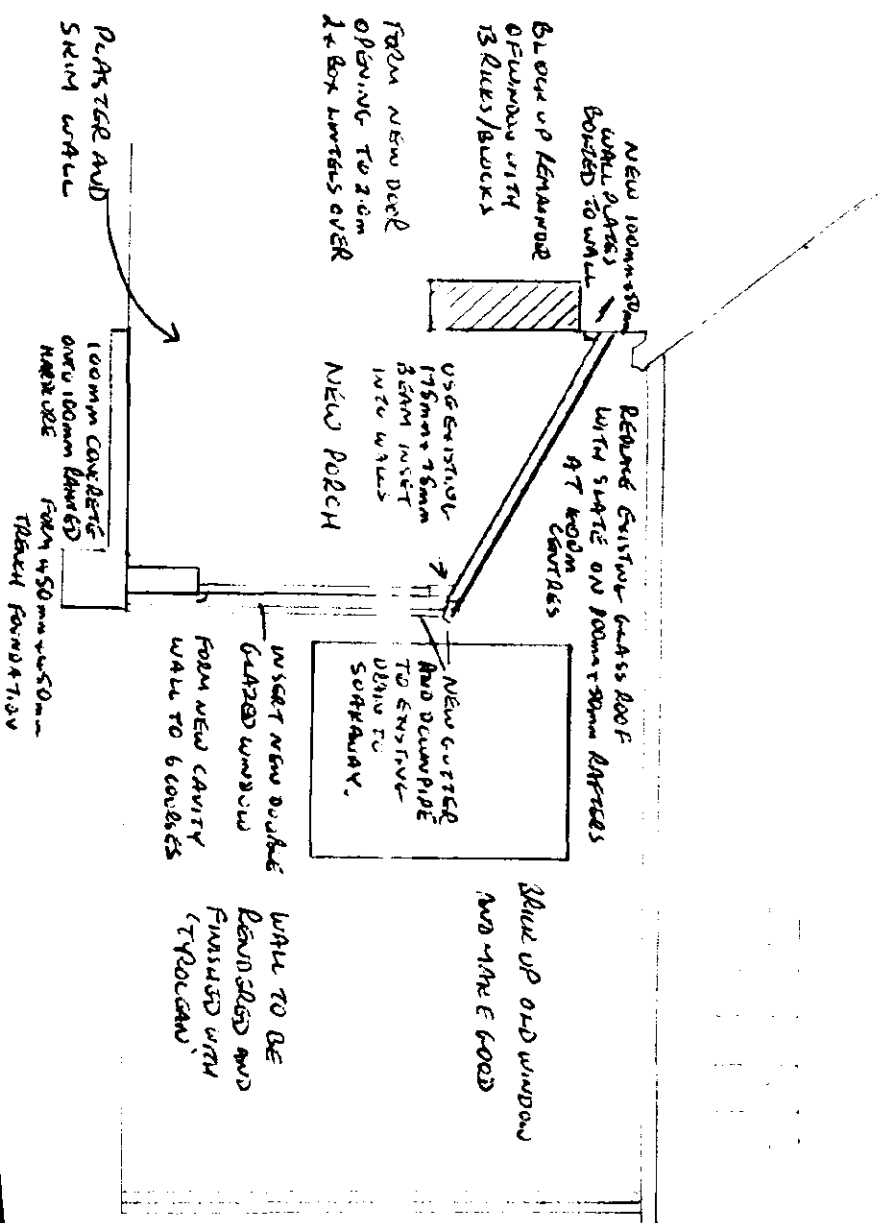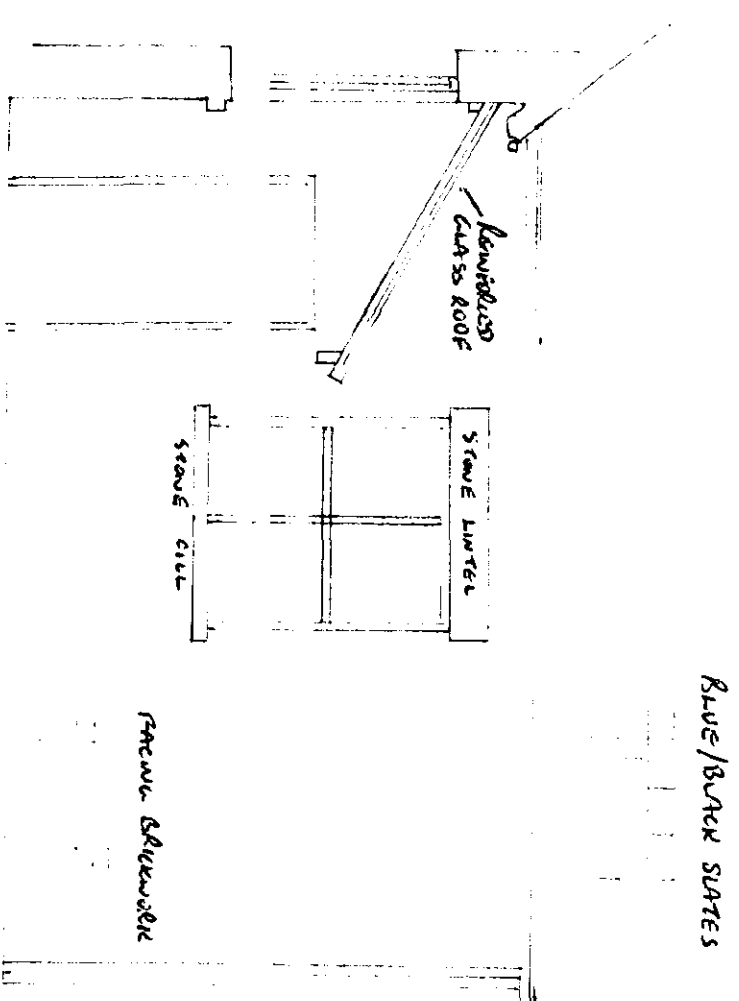

SOUTH HOLLAND D.C.
PLAN DEPT.
27 MAR 1995
REF. H.O. 710.334/9.5.

SECTION A-A
AND WEST
ELEVATION.

SCALE 1:50

PROPOSED ALTERATION AT THE OLD SCHOOL, 11 HILLGATE, KENDRY HILL
CONVERSION OF FORMER CLASSROOM TO KITCHEN, ADDITION OF PORCH.



MARCH 1995

Present

DETERMINED
PLAN

Proposals

ALL NEW WORKS SHOWN IN RED

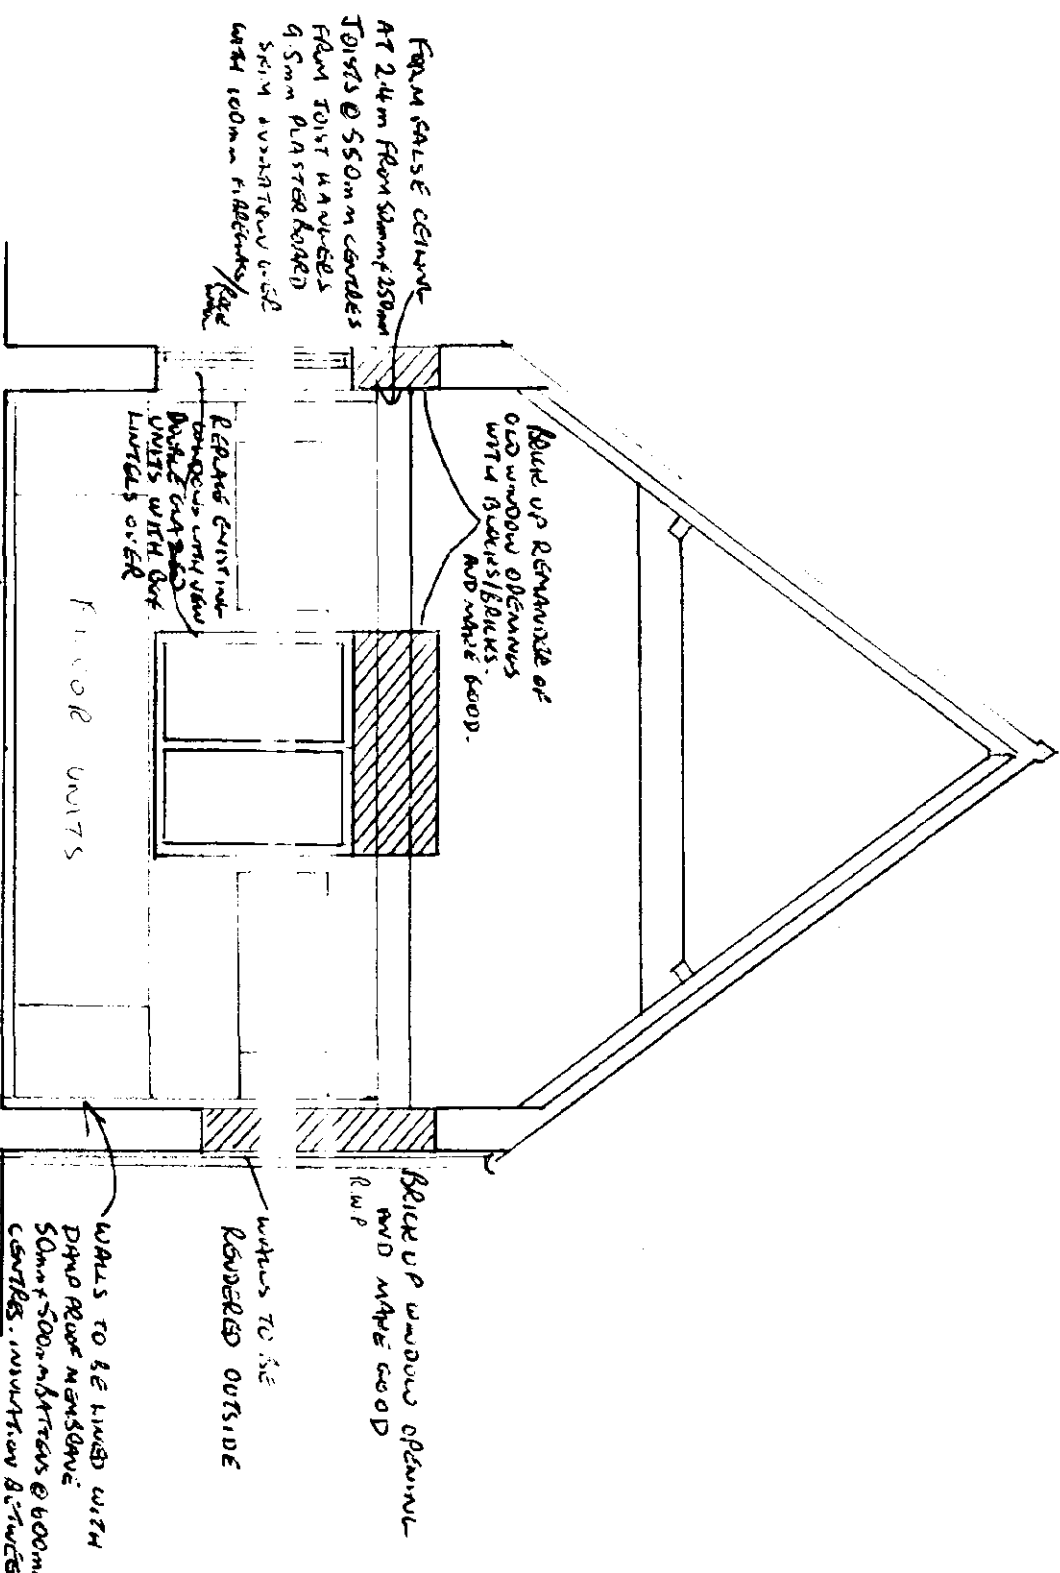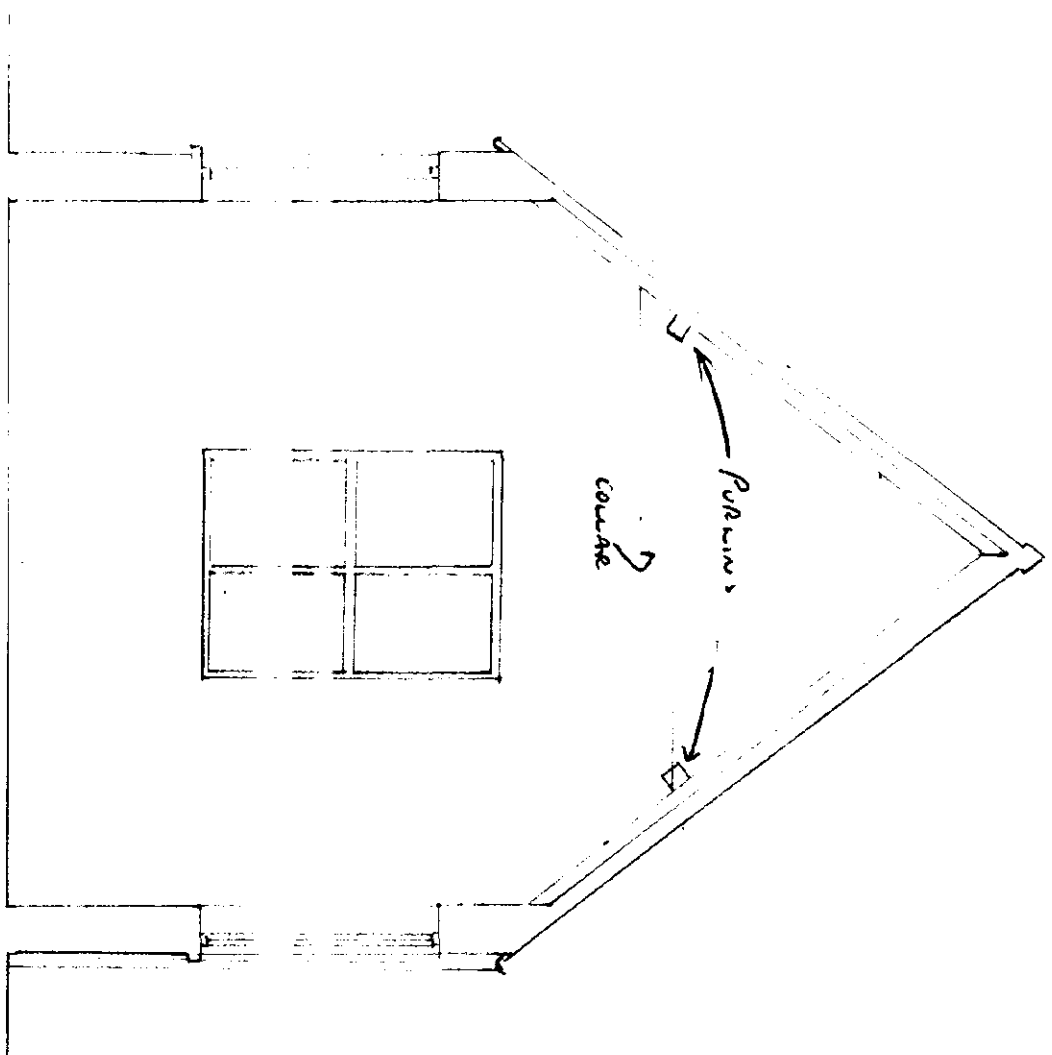

PROPOSED ALTERATIONS TO THE OLD SCHOOL, 11 HILLGATE, GEDDIE HILL
CONVERSION OF FORMER CLASSROOM TO KITCHEN, ADDITION OF ABCH



SCALE 1:50
MARCH 1995

SECTION B-B

SOUTH HOLLAND D.C.
PLAN DEPT.
27 MAR 1995
REF. JH07/0334/95...

PROPOSALS.

ALL NEW WORKS SHOWN IN RED

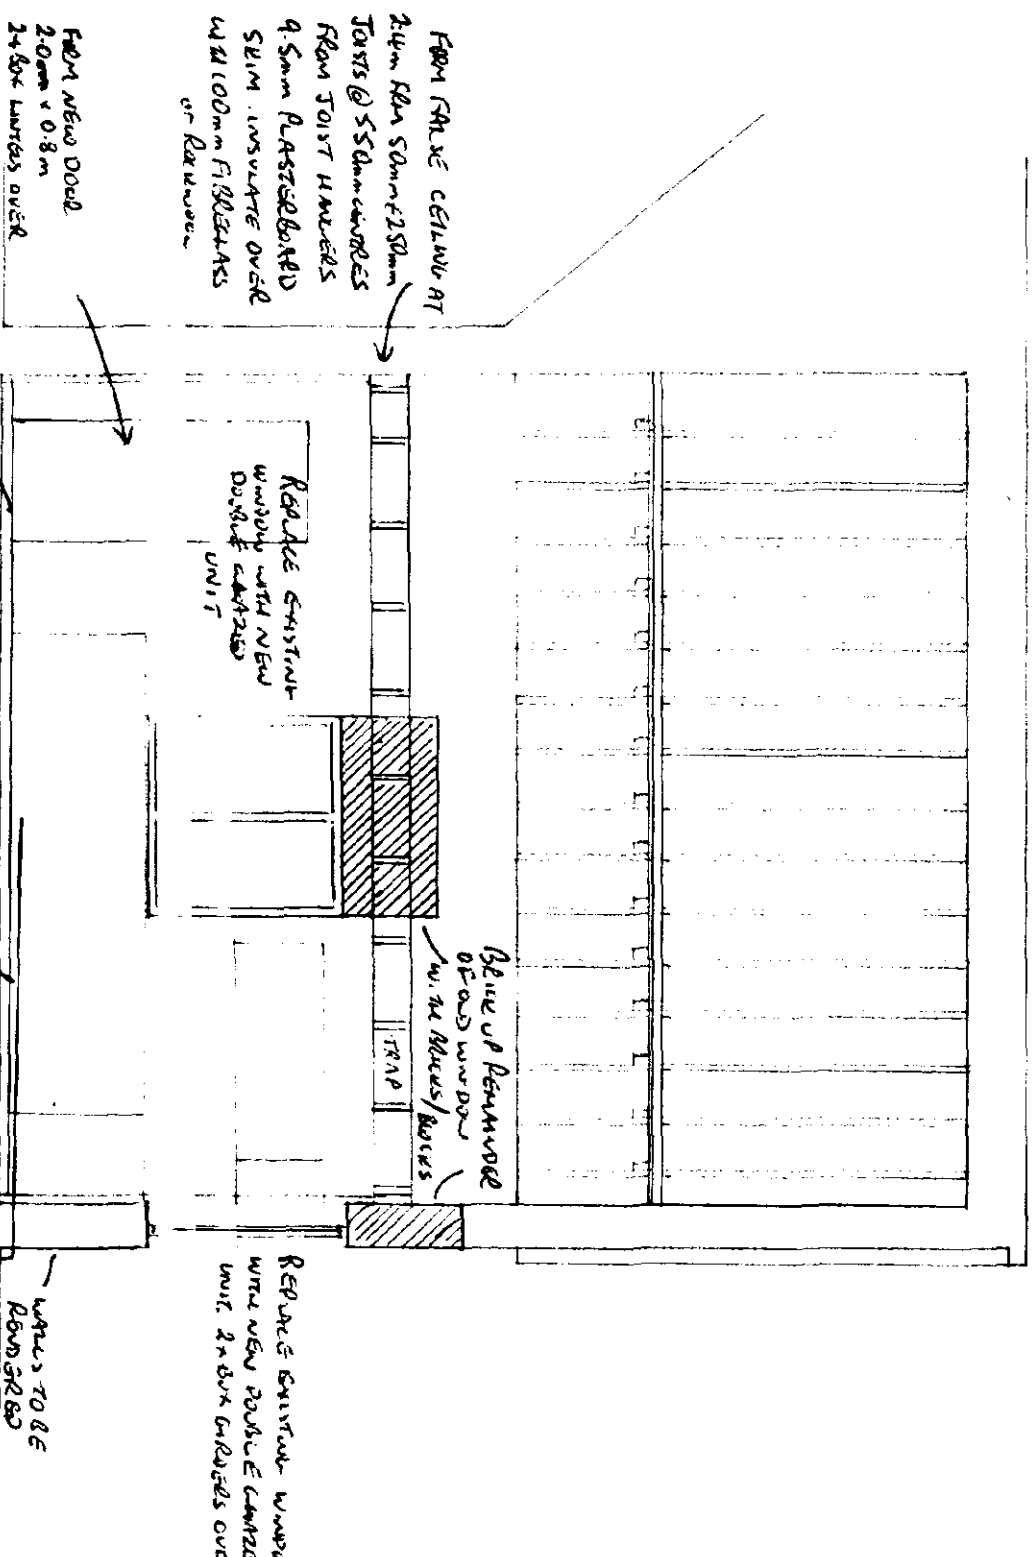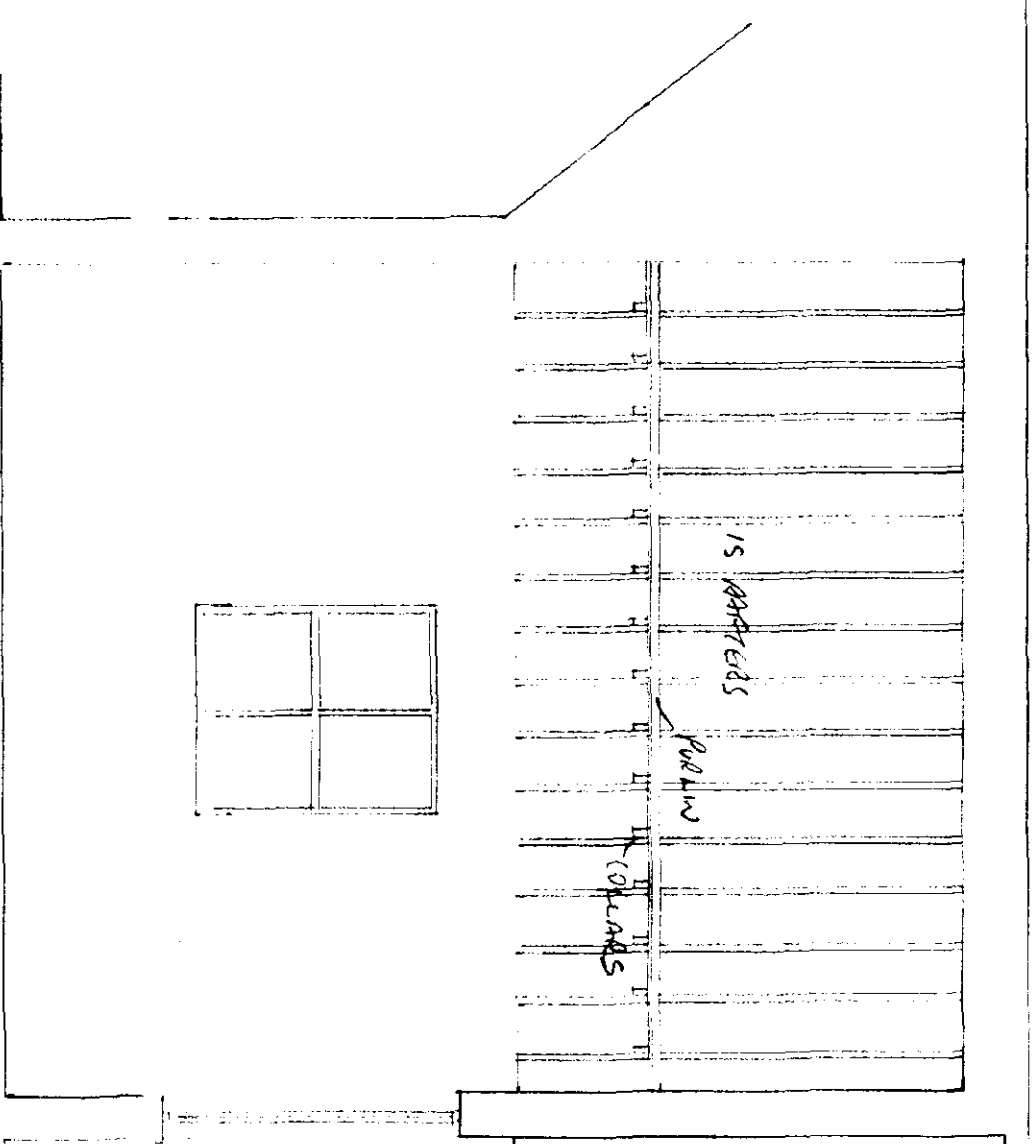

SECTION C-C

SOUTH HOLLAND D.C.
PLAN DEPT.
27 MAR 1995
REF. H0710334/95

SCALE: 1:50

MARCH 1995

PROPOSED ALTERATIONS AT THE OLD SCHOOL, 11 HILLCREST, GARDNER HILL
CONVERSION OF FORMER CLASSROOM TO KITCHEN, ADDITION OF PORCH