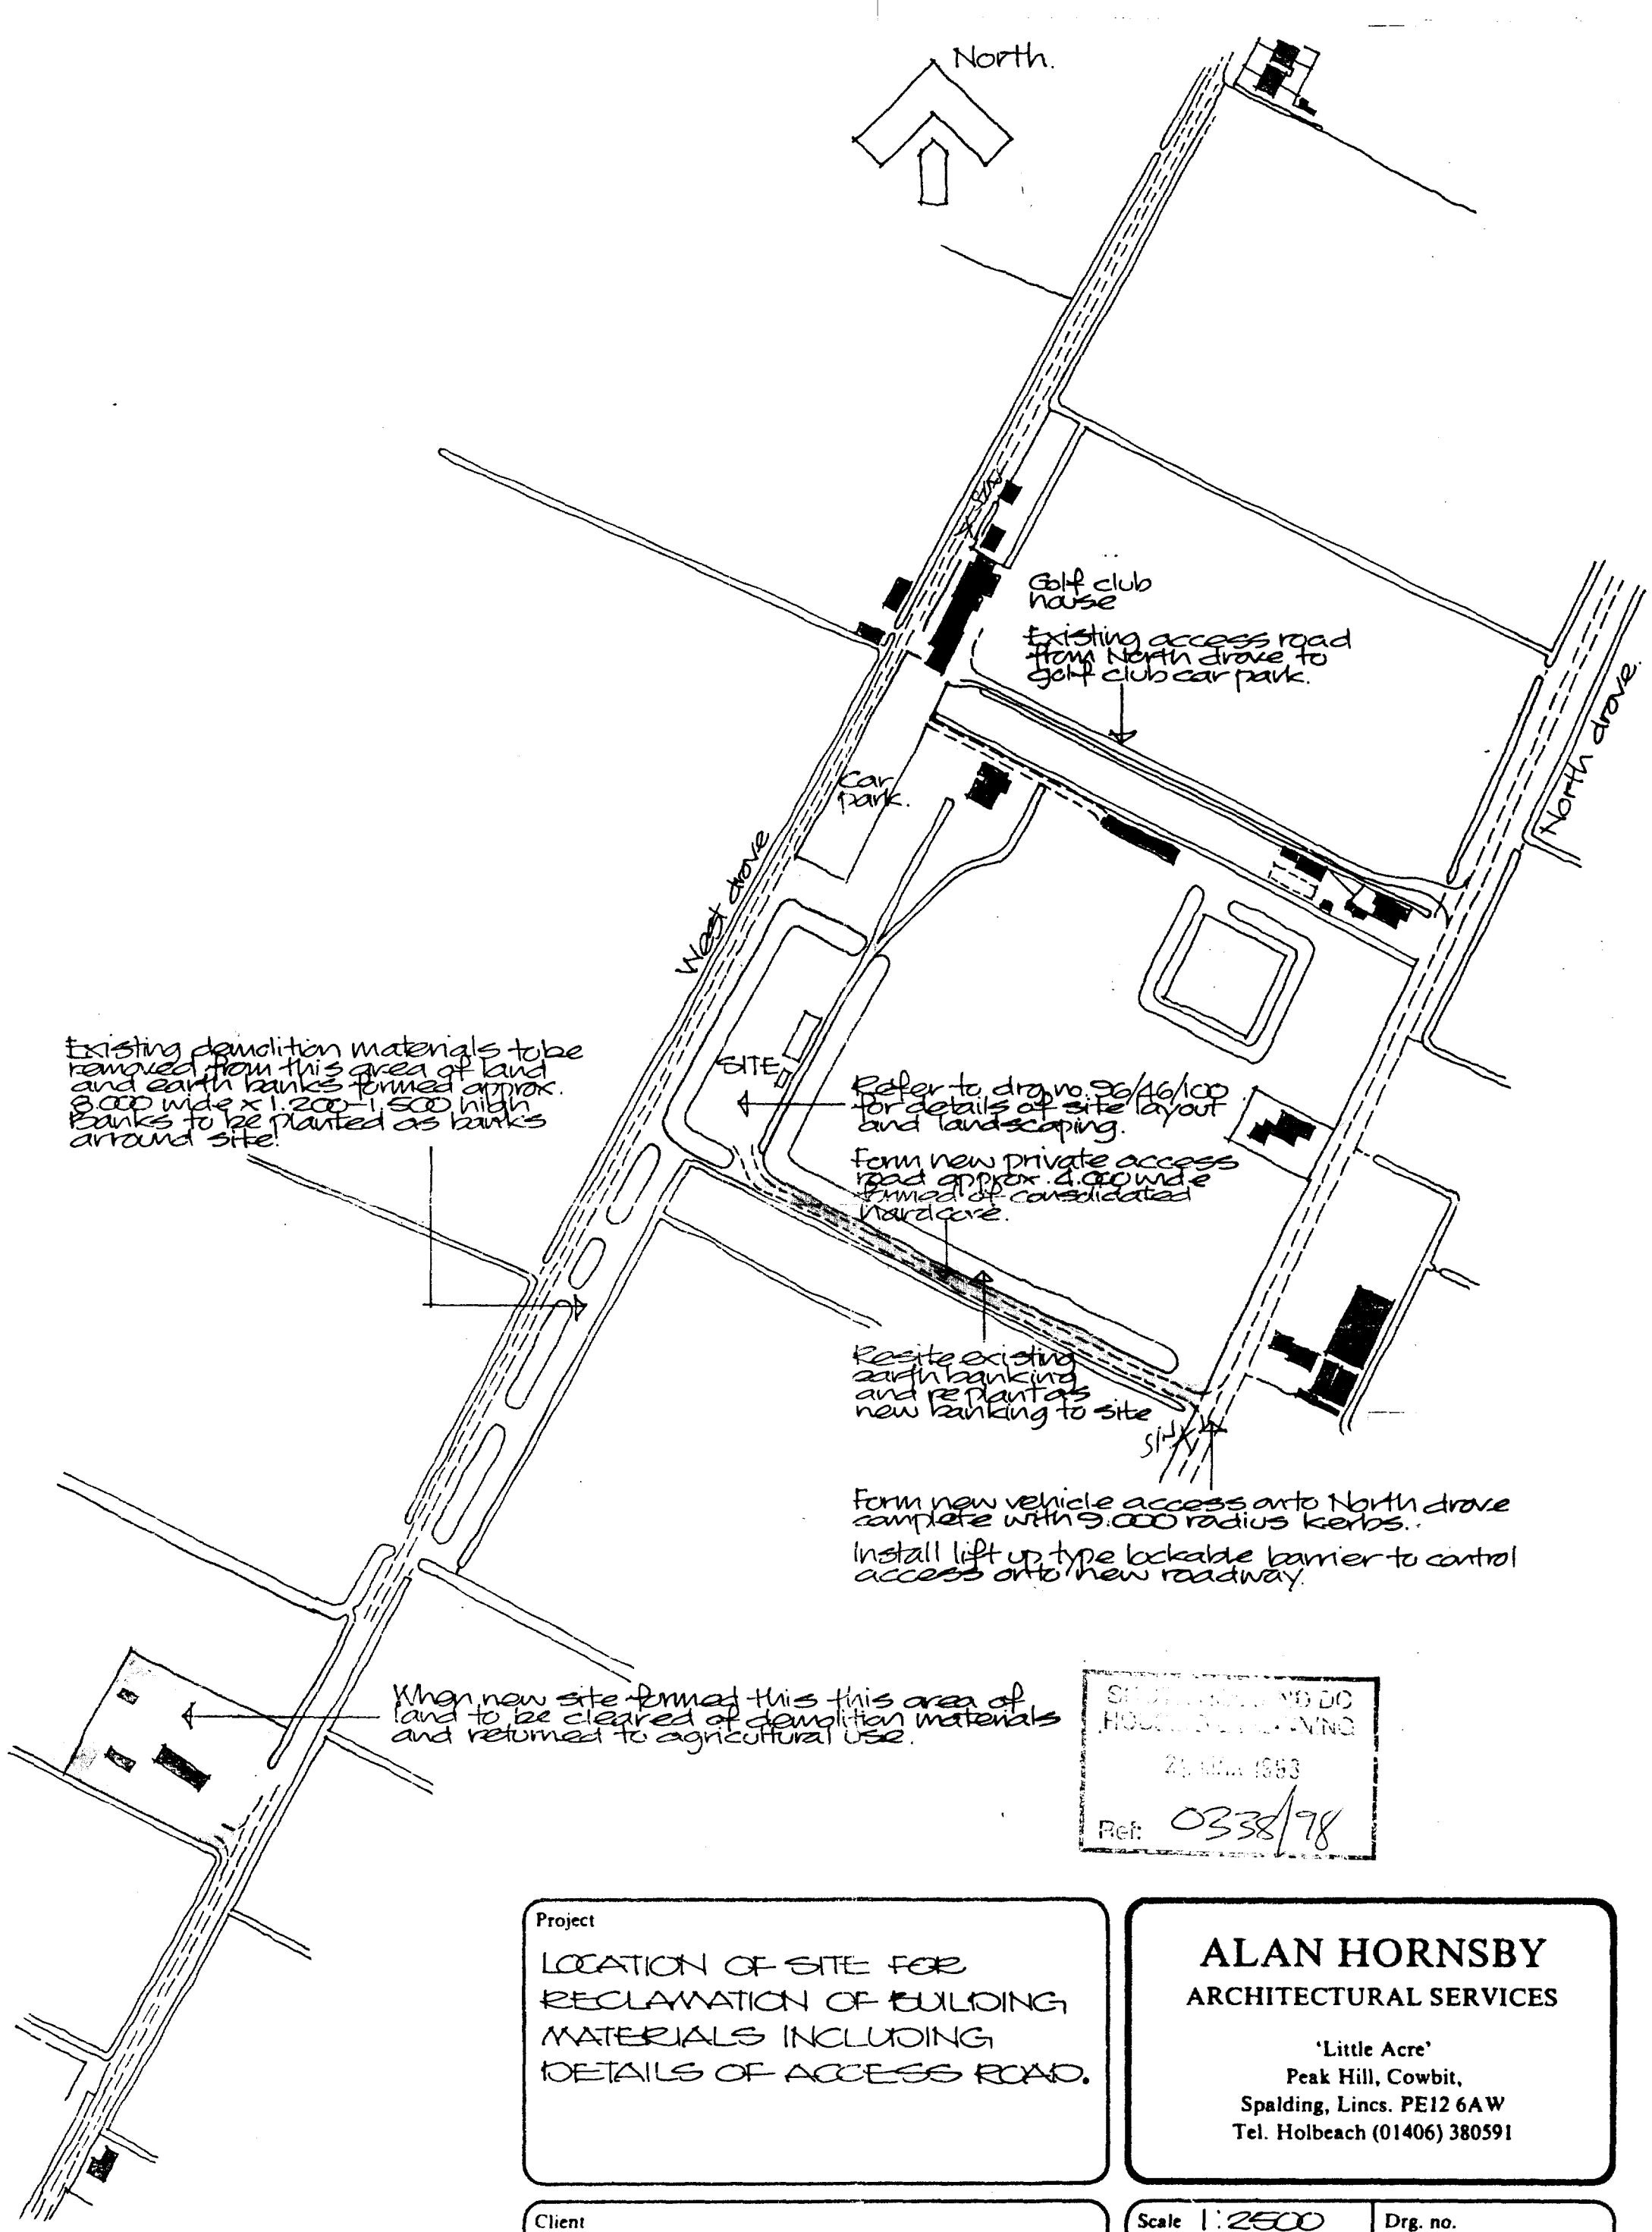


Ref: 0338/98

Project

LOCATION OF SITE FOR RECLAMATION OF BUILDING MATERIALS INCLUDING DETAILS OF ACCESS ROAD.

ALAN HORNSBY
ARCHITECTURAL SERVICES

'Little Acre'
Peak Hill, Cowbit,
Spalding, Lincs. PE12 6AW
Tel. Holbeach (01406) 380591

Client

MONKSVIEW DEMOLITION LTD.

Scale 1:2500

Date Feb. 96

Drg. no. 96/46/101

AM ADMEL 230

North.

Proposed new open fronted/covered working area approx. 21.000 × 7.000 × 4.600 high (refer to separate drawing for details of building drg.no. 96/46/10

Storage area for concrete crushing plant together with mechanical screener (concrete and brick rubble) This equipment is fully mobile and normally operates at the site of demolition and not in this location.

Area for storage of reclaimed materials on pallets such as bricks awaiting removal from site. Basic cleaning of bricks will generally be carried out at the site of demolition.

Area for storage of reclaimed timber and general larger items awaiting removal from site.

Existing small dikes to be retained.

Existing golf club car parking area.

Move existing earth banking from adjacent to dike to allow for new road.

New approx. 4.000 wide access road to site with first 10.000 from existing road (North drove) constructed to standard agreed with Highways authority including installation of kerbs with 9.000 radius at junction.

Site 'Portakabin' for use as office and mess room.

Existing dike

Area for storage of salvaged materials.

Provide space for 4no. car parking spaces.

Paved areas within site and private access road to be formed of consolidated hardcore.

Area for storage of unprocessed building materials from demolition sites awaiting sorting/cleaning.

WEST DROVE

Existing Crataegus Monogyna hedge to be retained and protected.

Form earth banking to all sides of site approx. 8.000 wide at base and minimum 2.000 high. Banking to be planted with Crataegus Monogyna and approx. 10% Sambucus Nigra at max. 2.000 cts. each way.

SECTION A-A

Anticipated mature height 6.000

SOUTH HOLLAND DISTRICT COUNCIL
PLANNING & PLANNING
29 MAR 1993
Ref: S338/98

Project
LAYOUT OF SITE FOR RECLAMATION OF BUILDING MATERIALS SHOWING LANDSCAPING AND ACCESS

ALAN HORNSBY
ARCHITECTURAL SERVICES
'Little Acre'
Peak Hill, Cowbit,
Spalding, Lincs. PE12 6AW
Tel. Holbeach (01406) 380591

Client
MONKSVIEW DEMOLITION LTD.

Scale 1:500
Date Feb.96

Drg. no. 96/46/100

AM ADMEL 230