




Site Layout 1:500 scale

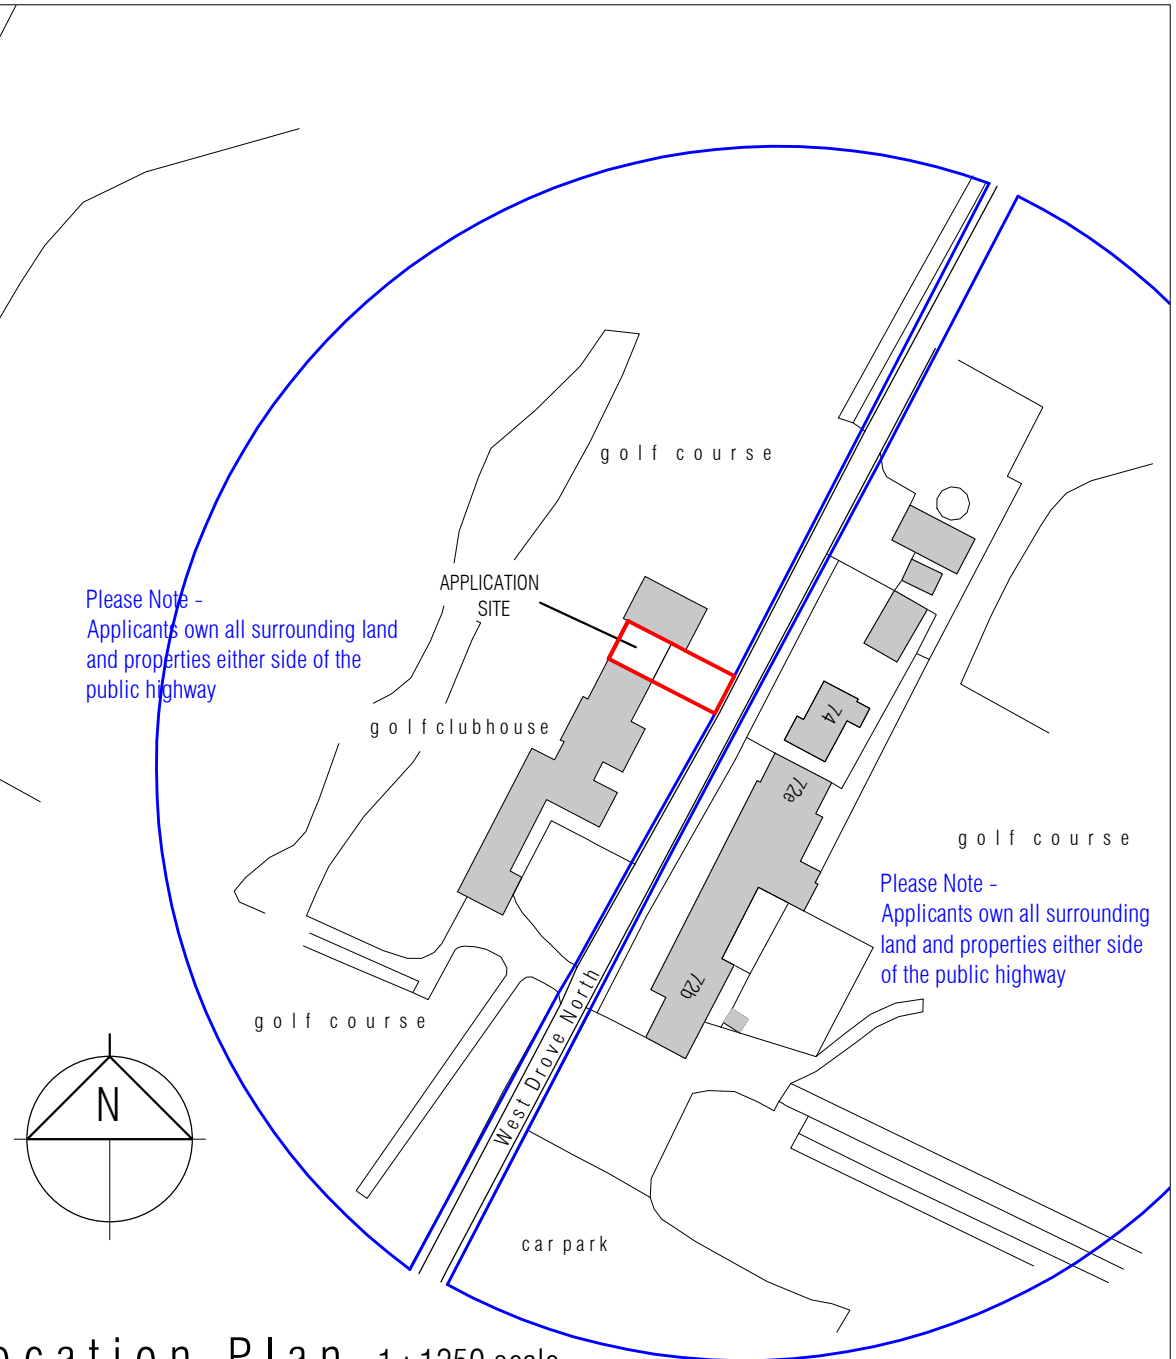

Location Plan 1:1250 scale

Revision A - may25 - red line amended to include parking and access
blue line added to location plan as requested by LPA