





front elevation onto West Drove North



rear elevation towards golf course

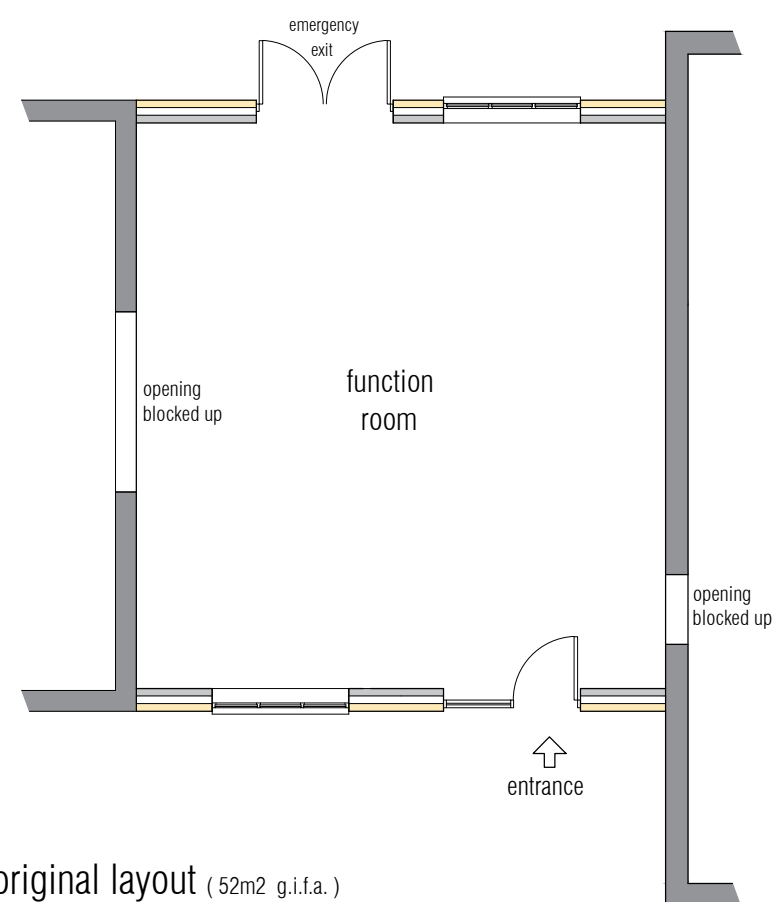

original layout (52m2 g.i.f.a.)

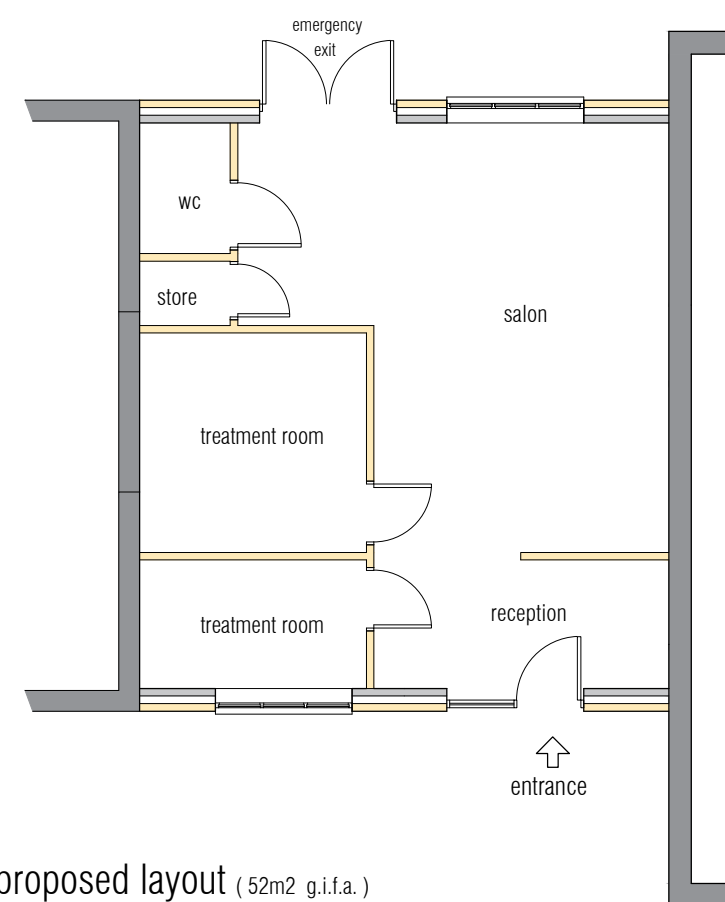

proposed layout (52m2 g.i.f.a.)