

LANDSCAPING & TREE LANDSCAPE NG



- G - MIXED HEDGING
 (a) Hawthorn (Crataegus Monogyna)
 (b) Beech (Fagus Sylvatica)
 (c) Blackthorn (Prunus Spinosus)
 (d) Buckthorn (Rhamnus Cathartica)

- TREE PLANTING TO CONSIST OF NATURE SPECIES:-
 A - SLIVER BIRCH (BETULA PENDULA) FEATHERED
 B - HAWTHORN (CRATAEGUS MONOGYNA) FEATHERED
 C - WHITE BEAM (SCOTUS ARIA) FEATHERED
 D - BEECH (FAGUS SYLVATICA) FEATHERED
 E - BLACKTHORN (PRUNUS SPINOSA) FEATHERED
 F - TURKISH HAZEL (CORYLUS COLUMNATA) FEATHERED

All planting to be in accordance with BS 4-28:1989 and amendment No. 1 (1991)

All trees to be planted with minimum 0.6m plastic mulch mat and to be staked, tied and tubed.

1/3 to 1/2 bag of peat free tree and shrub planting compost to be incorporated into backfill for each tree hole.

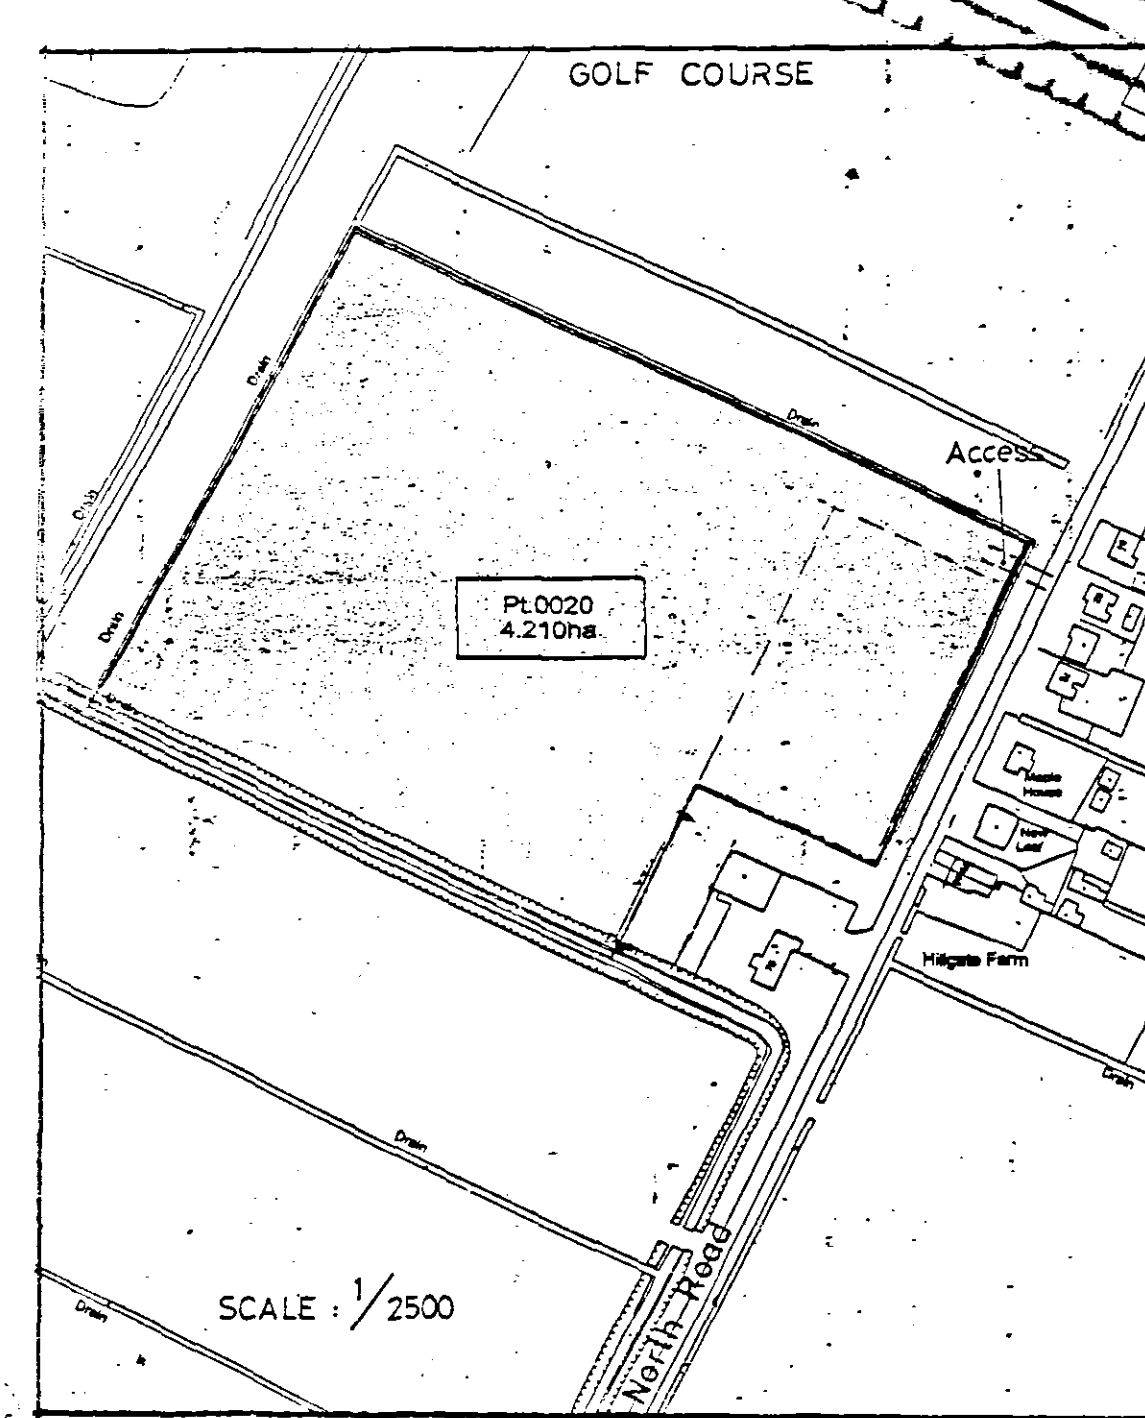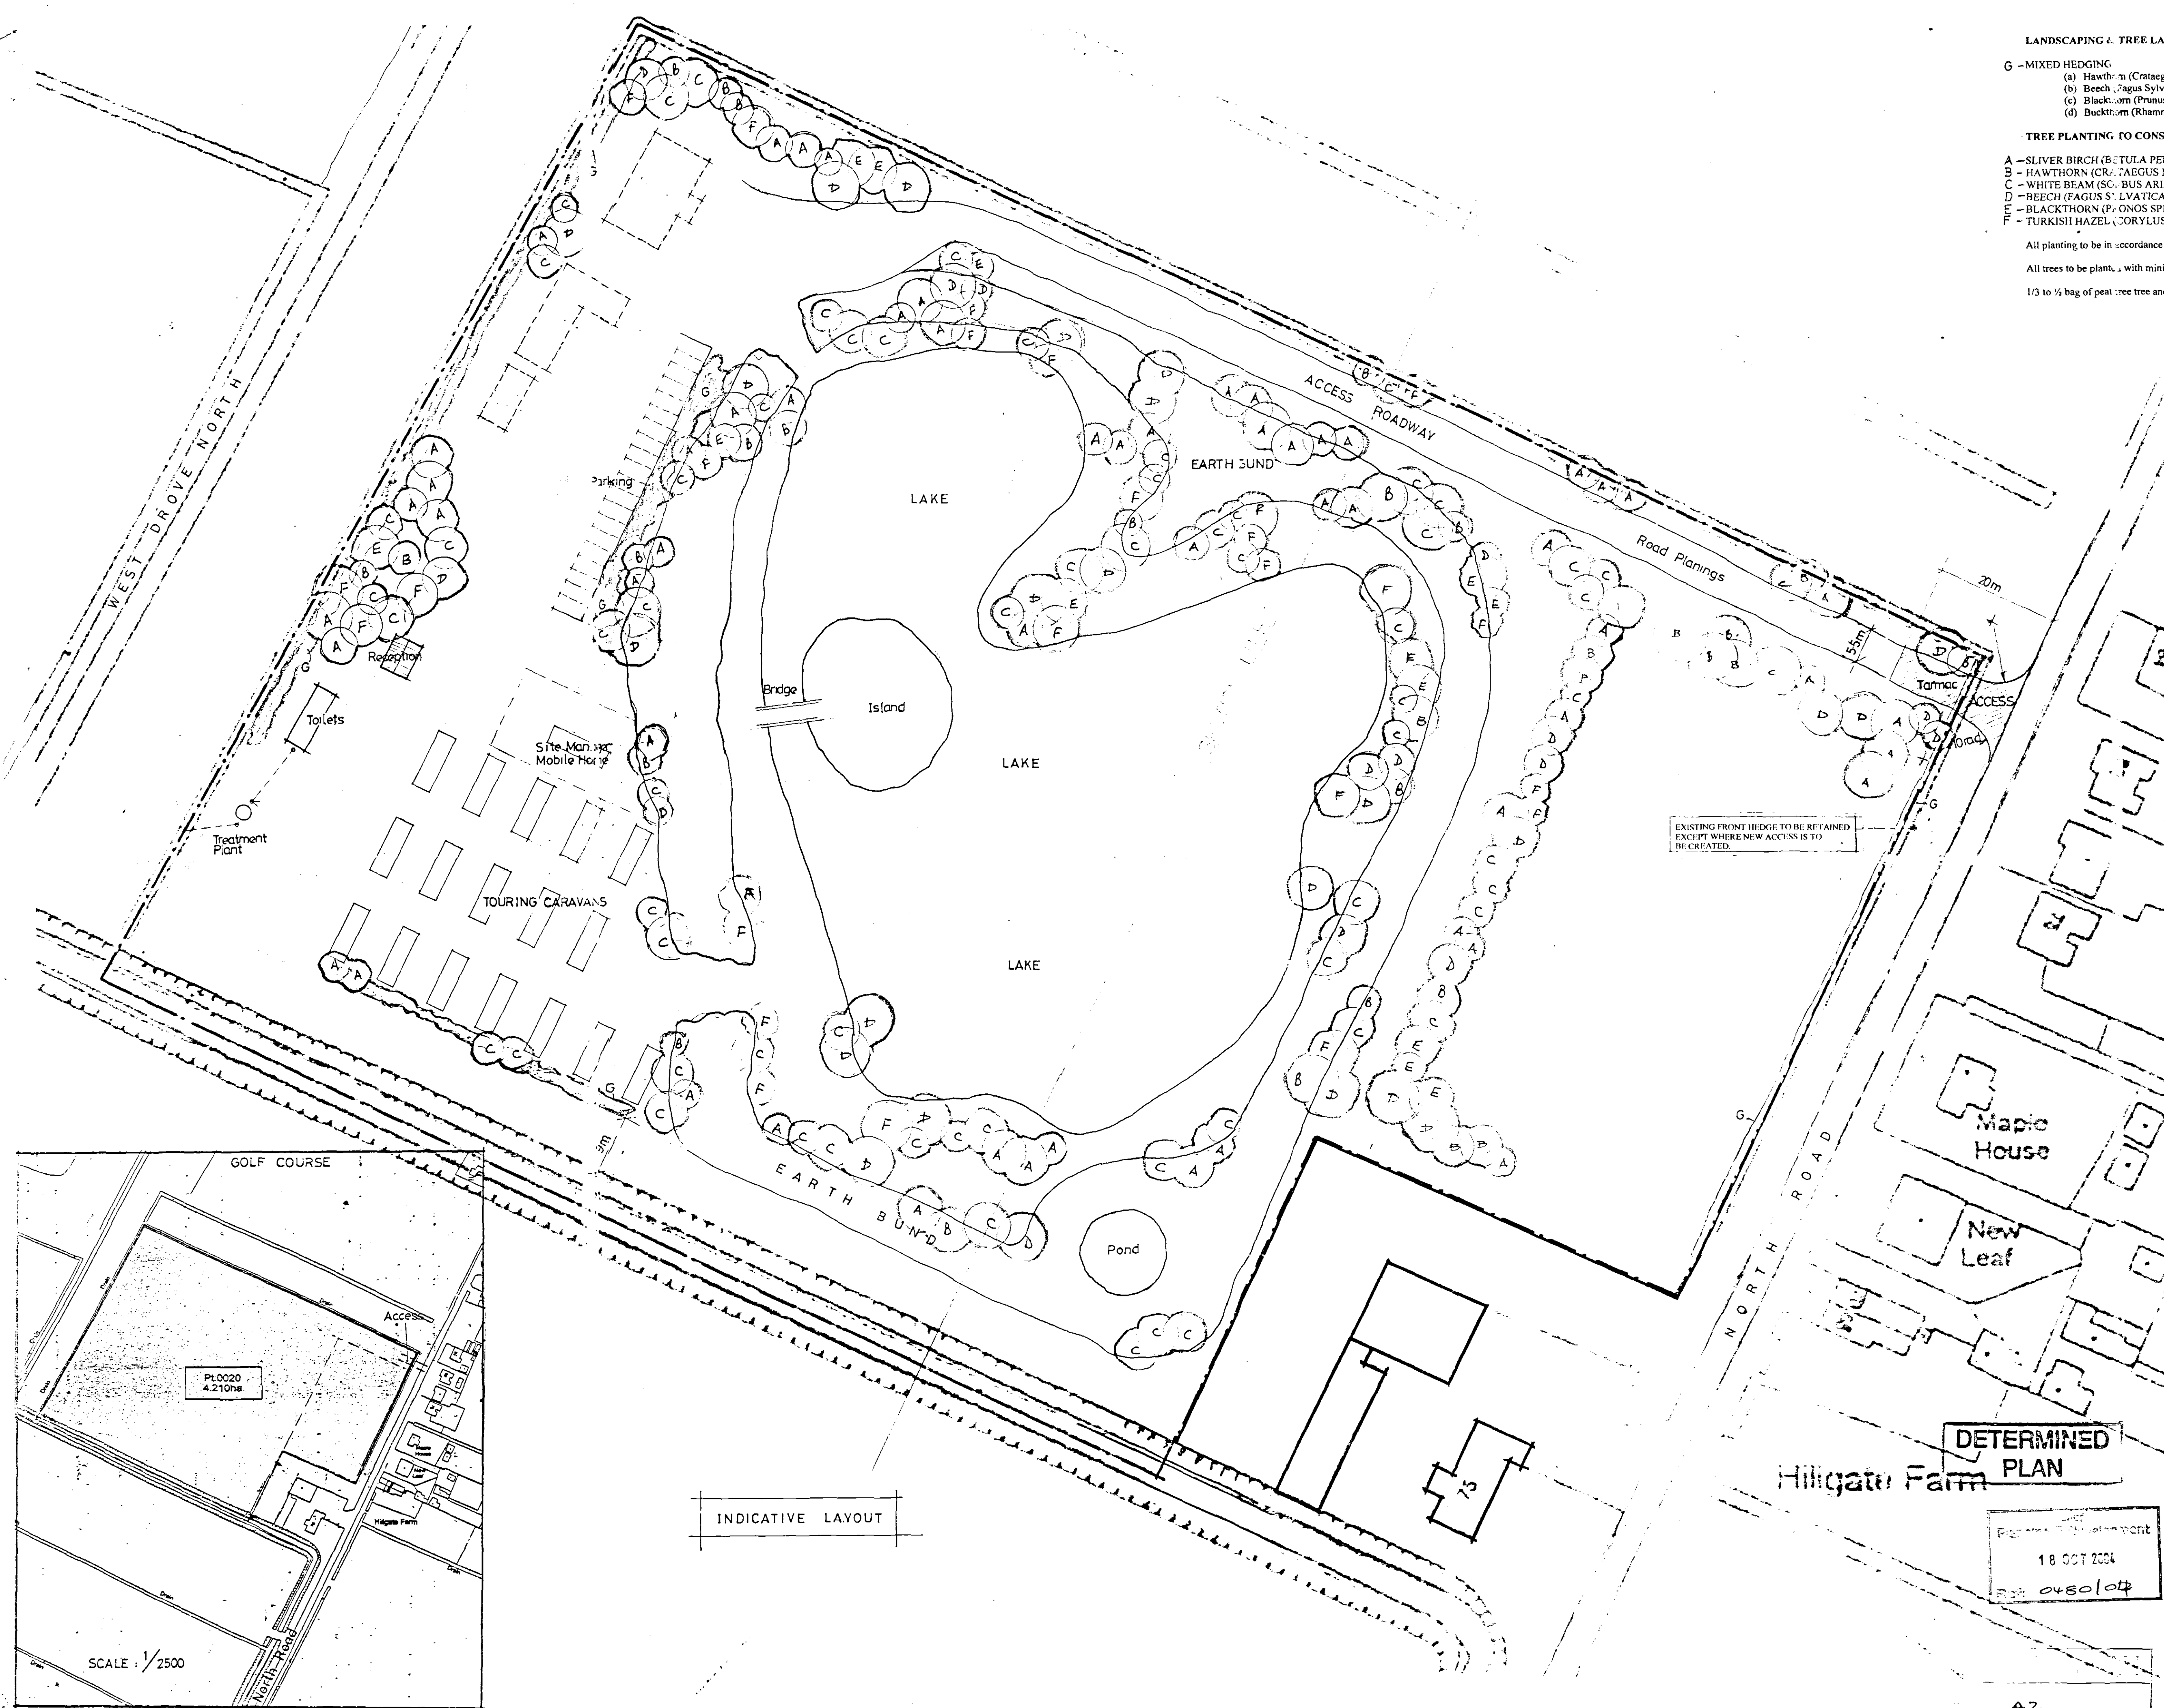

INDICATIVE LAYOUT

EXISTING FRONT HEDGE TO BE RETAINED EXCEPT WHERE NEW ACCESS IS TO BE CREATED.

DETERMINED
Hillgate Farm PLAN

18 OCT 2004
0450/04

E. ANNOTATE TREE PLANTING OCT '04 F. CARAVAN, TOILETS & RECEPTION JUL '04 G. TOURING CARAVANS & RECEPTION JUL '04 H. FOOTPATH THROUGH NORTH ROAD APR '05	
G. R. MERCHANT ARCHITECTURAL, STRUCTURAL AND LAND DRAINAGE CONSULTANTS Unit 4, Wrights Mews 12A Park Road, Holbeach, Spalding, Lincs. PE12 7EE Tel: 01406 490800 Fax: 01406 425744 E-Mail: G. R. Merchant @ Merchant. F9. Co. UK	
Project CHANGE OF USE NORTH ROAD CEDNEY HILL SPALDING Lincs	
Client S. KENNALLY	
Drawing SITE & LOCATION PLANS [FISHING LAKES & AMENITIES]	
Job Ref. 546 / 02	Drawing No. OIP
Date DEC 2002	Drawn GRM
Scales 1/500 1/2500	
DO NOT SCALE FROM THIS DRAWING This drawing is copyright and may not be altered, traced, photographed or used for any other purpose other than that for which it is issued. The General Contractor is to check all dimensions on site and report any discrepancies to the Architect. All details shown on this drawing including foundations are based upon typical site conditions related to the area. No responsibility can be accepted for abnormal conditions which may be discovered during construction unless reported to the Architect as they arise. The Architect shall ensure that the site is suitable for the proposed development. 