


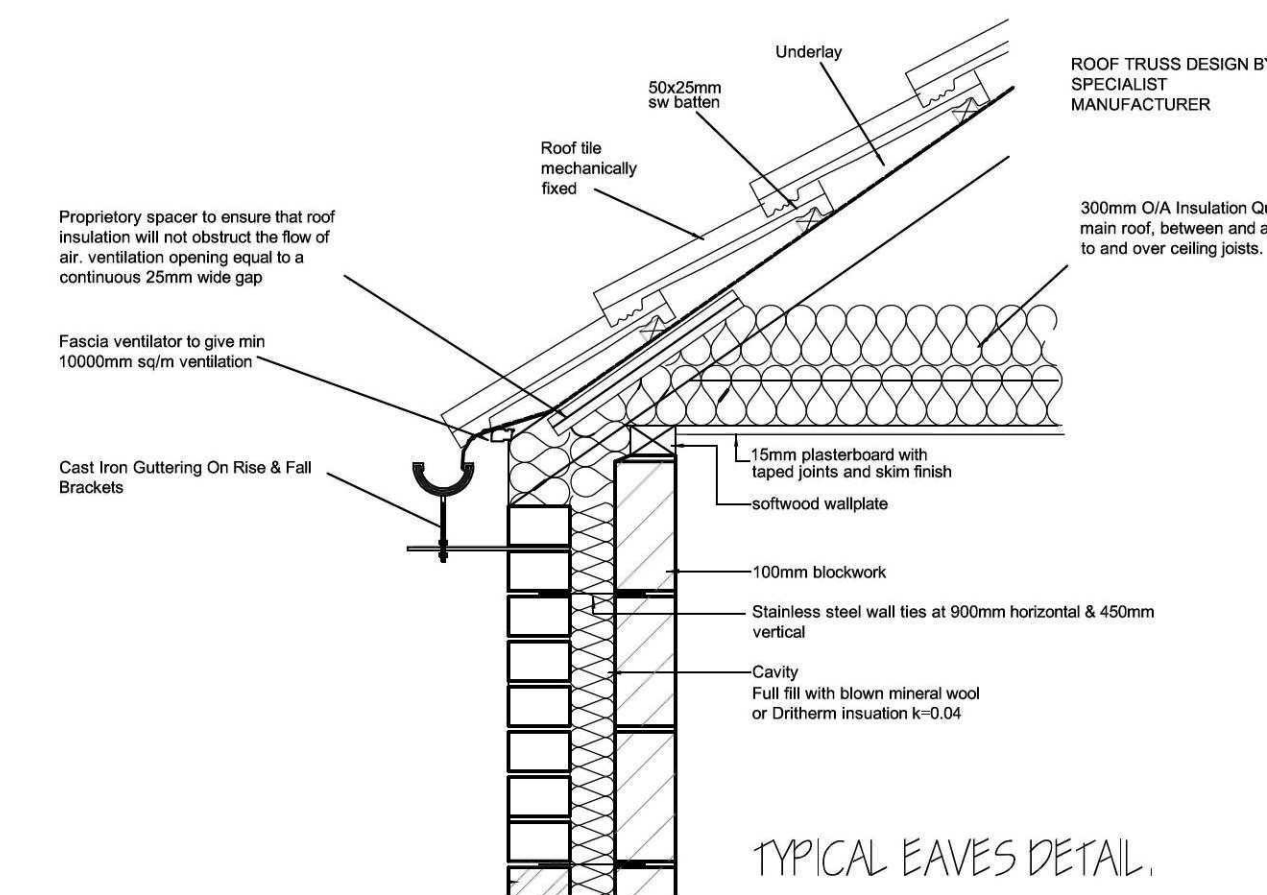

G. R. MERCHANT LTD. I.ENG AMICE FIWO ARCHITECTURAL, STRUCTURAL AND LAND DRAINAGE CONSULTANTS 4 Wrights Mews 12A Park Road, Holbeach, Spalding, Lincs. PE12 7EE Tel: 01406 490800 Fax: 01406 425744 E-Mail: gr.merchant@tconnect.com	
Project	REPLACEMENT DWELLING 50 MOLE DRIVE GEORNEY HILL, PE12 0NP
Client	MR M RYAN
Drawing	GROUND FLOOR PLAN ELEVATIONS EAVES DETAIL
Job Ref.	Drawing No. 2780-15 038
Date	Drawn MAY 2015 SLB
Scales 1/50 & 1/100 (unless otherwise stated)	
DO NOT SCALE FROM THIS DRAWING This drawing is copyright and may not be copied, issued, photographed or used for any other purpose other than for which it was issued. The General Contractor is to check all dimensions on site and report any discrepancies to the Architect. All details shown on this drawing including foundations are based upon typical site conditions related to the site. No responsibility can be accepted for abnormal conditions which may be discovered during construction unless reported to the Architect so that design amendments may be considered. Site soil surveys are recommended in support of foundations to establish specific site conditions before foundation work is undertaken. This drawing is limited to the amount of information contained and does not purport to contain a full specification of the works. It is a warning for the contractor to investigate and verify all the client's or their appointed agents responsibility to contact as a contracted document source. The works will be supervised & inspected on site by G R Merchant or his duly appointed representative. It is the client or their appointed agents responsibility to coordinate, verification, substitution of materials, adherence to specification, variations to contract etc. All materials shall be of service otherwise stated in the components and materials etc. to be used first and instructed etc. In strict accordance with manufacturers instruction and relevant code of practice. Materials shall conform to appropriate BS/Euro standard specification or EN/A or equivalent or European code equivalent. The Employer / Client shall ensure that the selected contractor is conversant with and abides in the Contractor's requirement to achieve compliance with Health and Safety legislation for Building sites and Work places. The Employer / Client is advised that should the works need to be completed by the Contractor Design and Management Regulations an independent Planning Supervisor will be required. The works shall comprise of all that is shown on the drawing and details. Work that may not be specified by the shown but may be reasonably inferred as necessary to carry out the works shall be required. It is the job / and owners responsibility to be aware of the limits of the Plans. Ref. Act. 1990 where building is done adjacent to adjoining neighbors boundaries.	