



Notes:
ALL DETAILS AND MEASUREMENTS TO BE
TAKEN FROM THIS DRAWING UNLESS
OTHERWISE STATED.
ALL DIMENSIONS ARE IN MILLIMETERS UNLESS OTHERWISE
STATED.
PROPOSED MATERIALS TO MATCH
EXISTING.
ALL THE MEASUREMENTS SHOWN IN
THIS DRAWING ARE TO THE CENTRE OF THE
DRAWING UNLESS OTHERWISE STATED.
FROM STRUCTURAL ENGINEER'S DRAWING OFFICE
ALL DIMENSIONS ARE TO THE CENTRE OF THE
DRAWING UNLESS OTHERWISE STATED.
NEIGHBOURS IF SHOWN SHOULD BE OF RESPECTIVE
OWNERS.
DRAWING AND WORKS SHOWN ARE THE
PROPERTY OF BREITWAY DESIGN AND MAY NOT
BE REPRODUCED EXCEPT BY WRITTEN
PERMISSION.

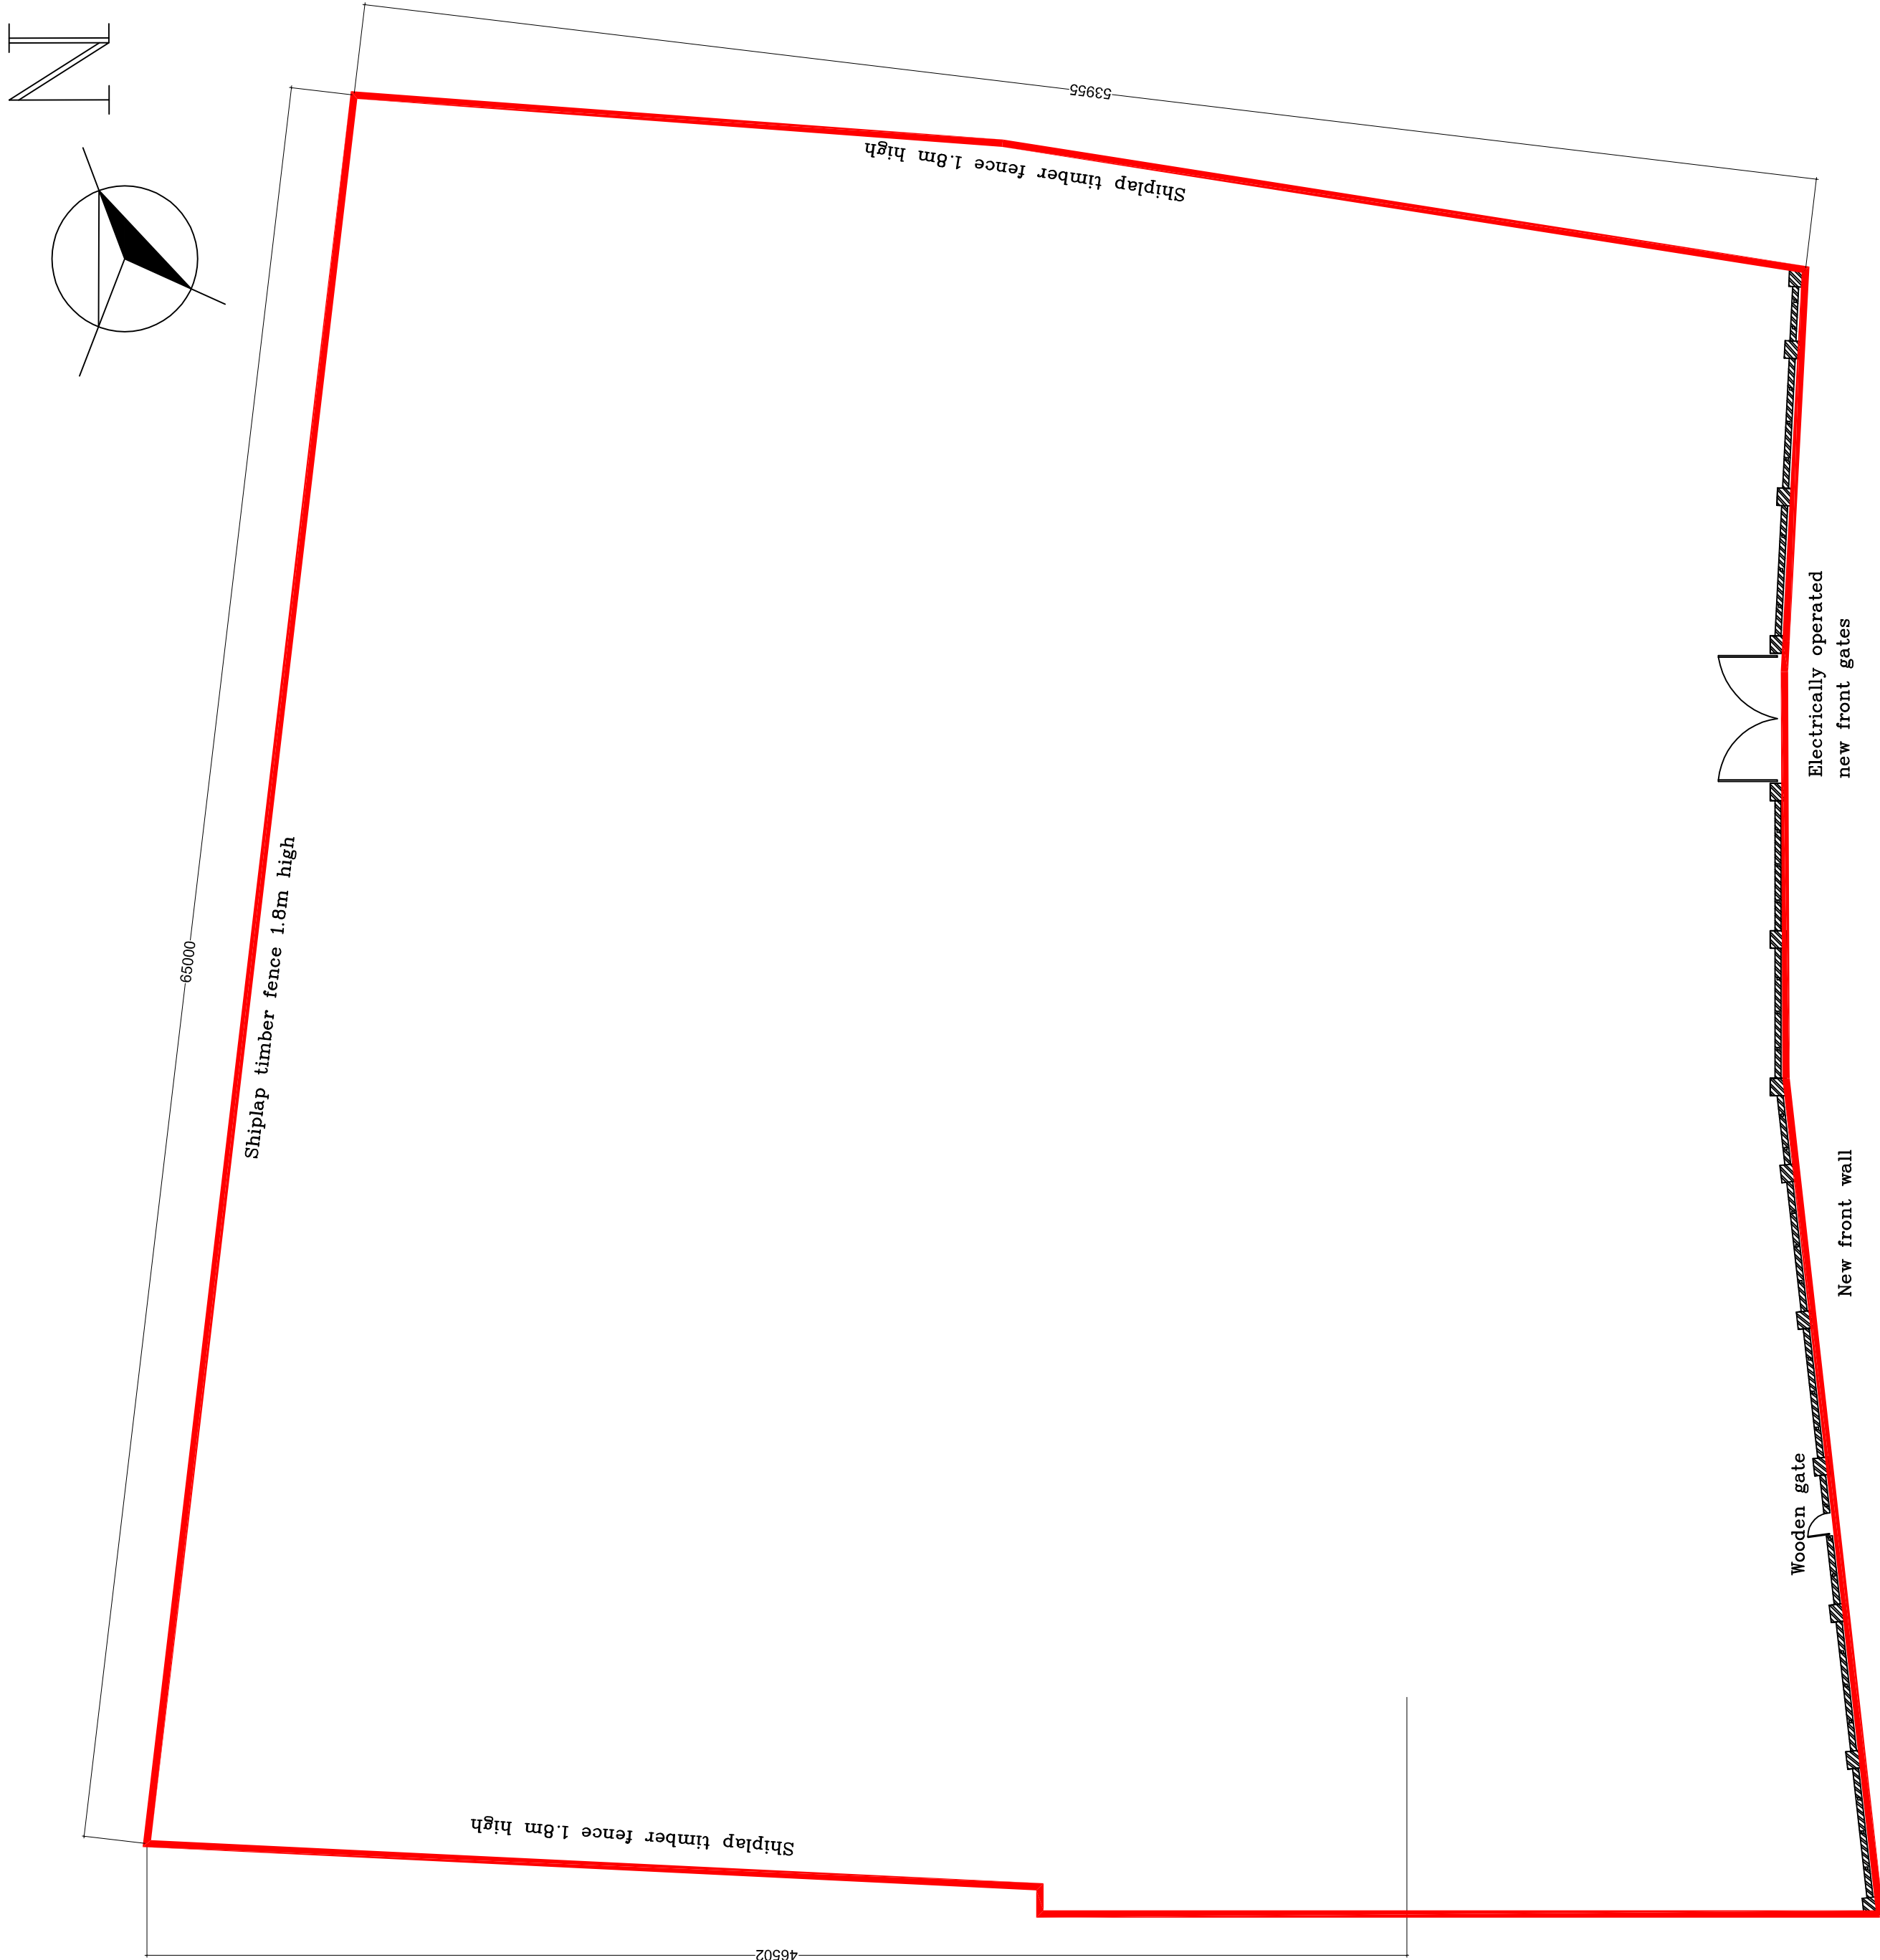


Block Plan
Scale 1:200

Medium Oak stained
timber electrically operated gates

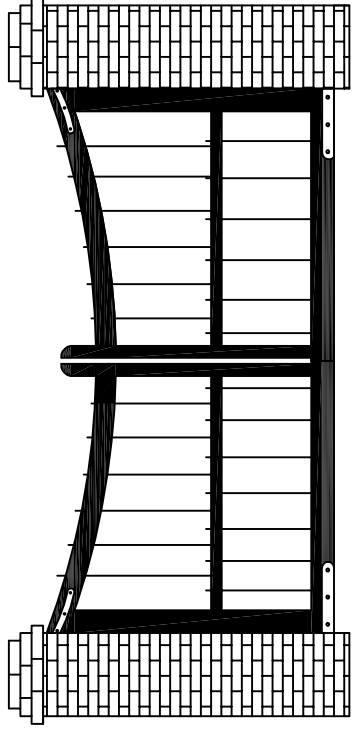

Gate Elevation
Scale 1:50

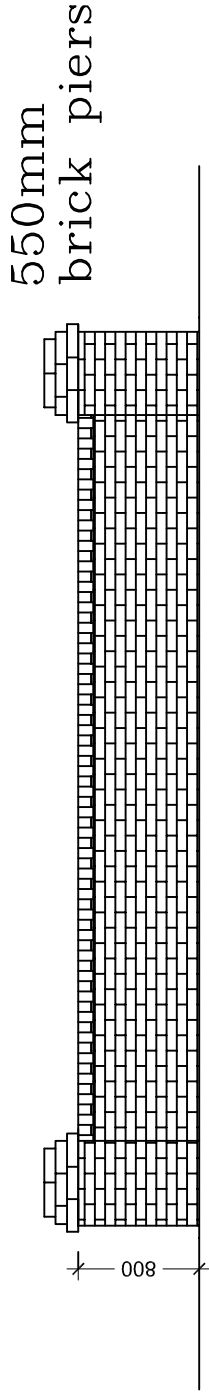

225mm brick infill
soldier course coping

Wall Elevation
Scale 1:50

Client :

Mrs. Angelita Franklin,
34 Hill Gate, Spalding
Peterborough, PE12 0NN

SWP :

Proposed Extension and
Alterations to be carried out at
No. 34 Hill Gate, Spalding
Peterborough, PE12 0NN

Drawing Title

Block Plan and Gate
Details as Proposed

**BREITWAY
DESIGNS LTD**

Petterscourt, City Road
Peterborough, Cambridgeshire
Tel : 07755 941035, 0785232121
e-mail: info@breitwaydesigns.com

Dec 2016

Scale : As Noted

Print @ A1 Sheet Size

0168 - 04