



CONCREVE
45 LINCOLN'S AVE
GEDNEY HILL.

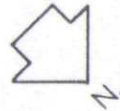

MEASUREMENTS OF
LEAN TO CONSERVATORY
10.8M LONG
3.9M WIDE
ROOF SLOPE BACK TO
FRONT 2.87M TO 2.1M

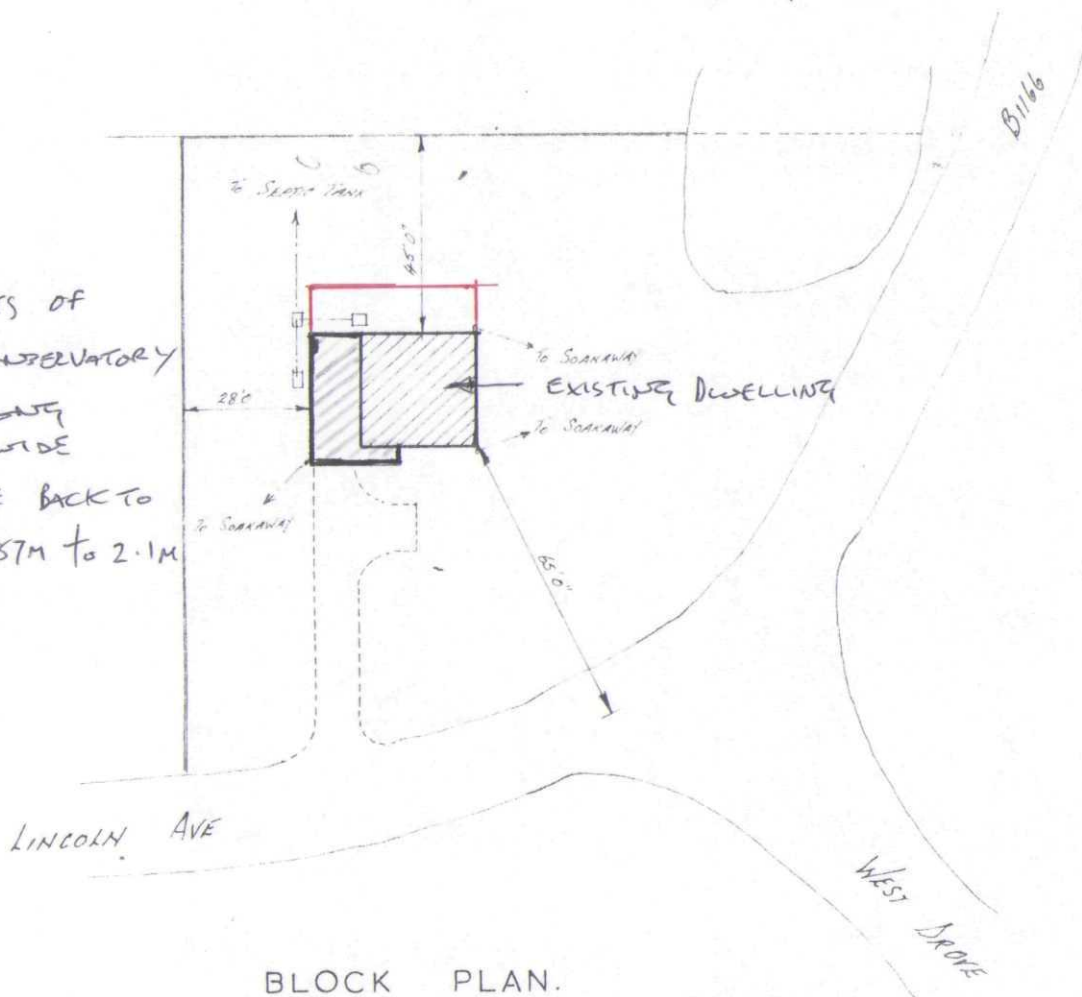

BLOCK PLAN.
Scale 1/500^{TH.}

SHDC
Planning & Development

28 APR 2004

Ref: 0550104