


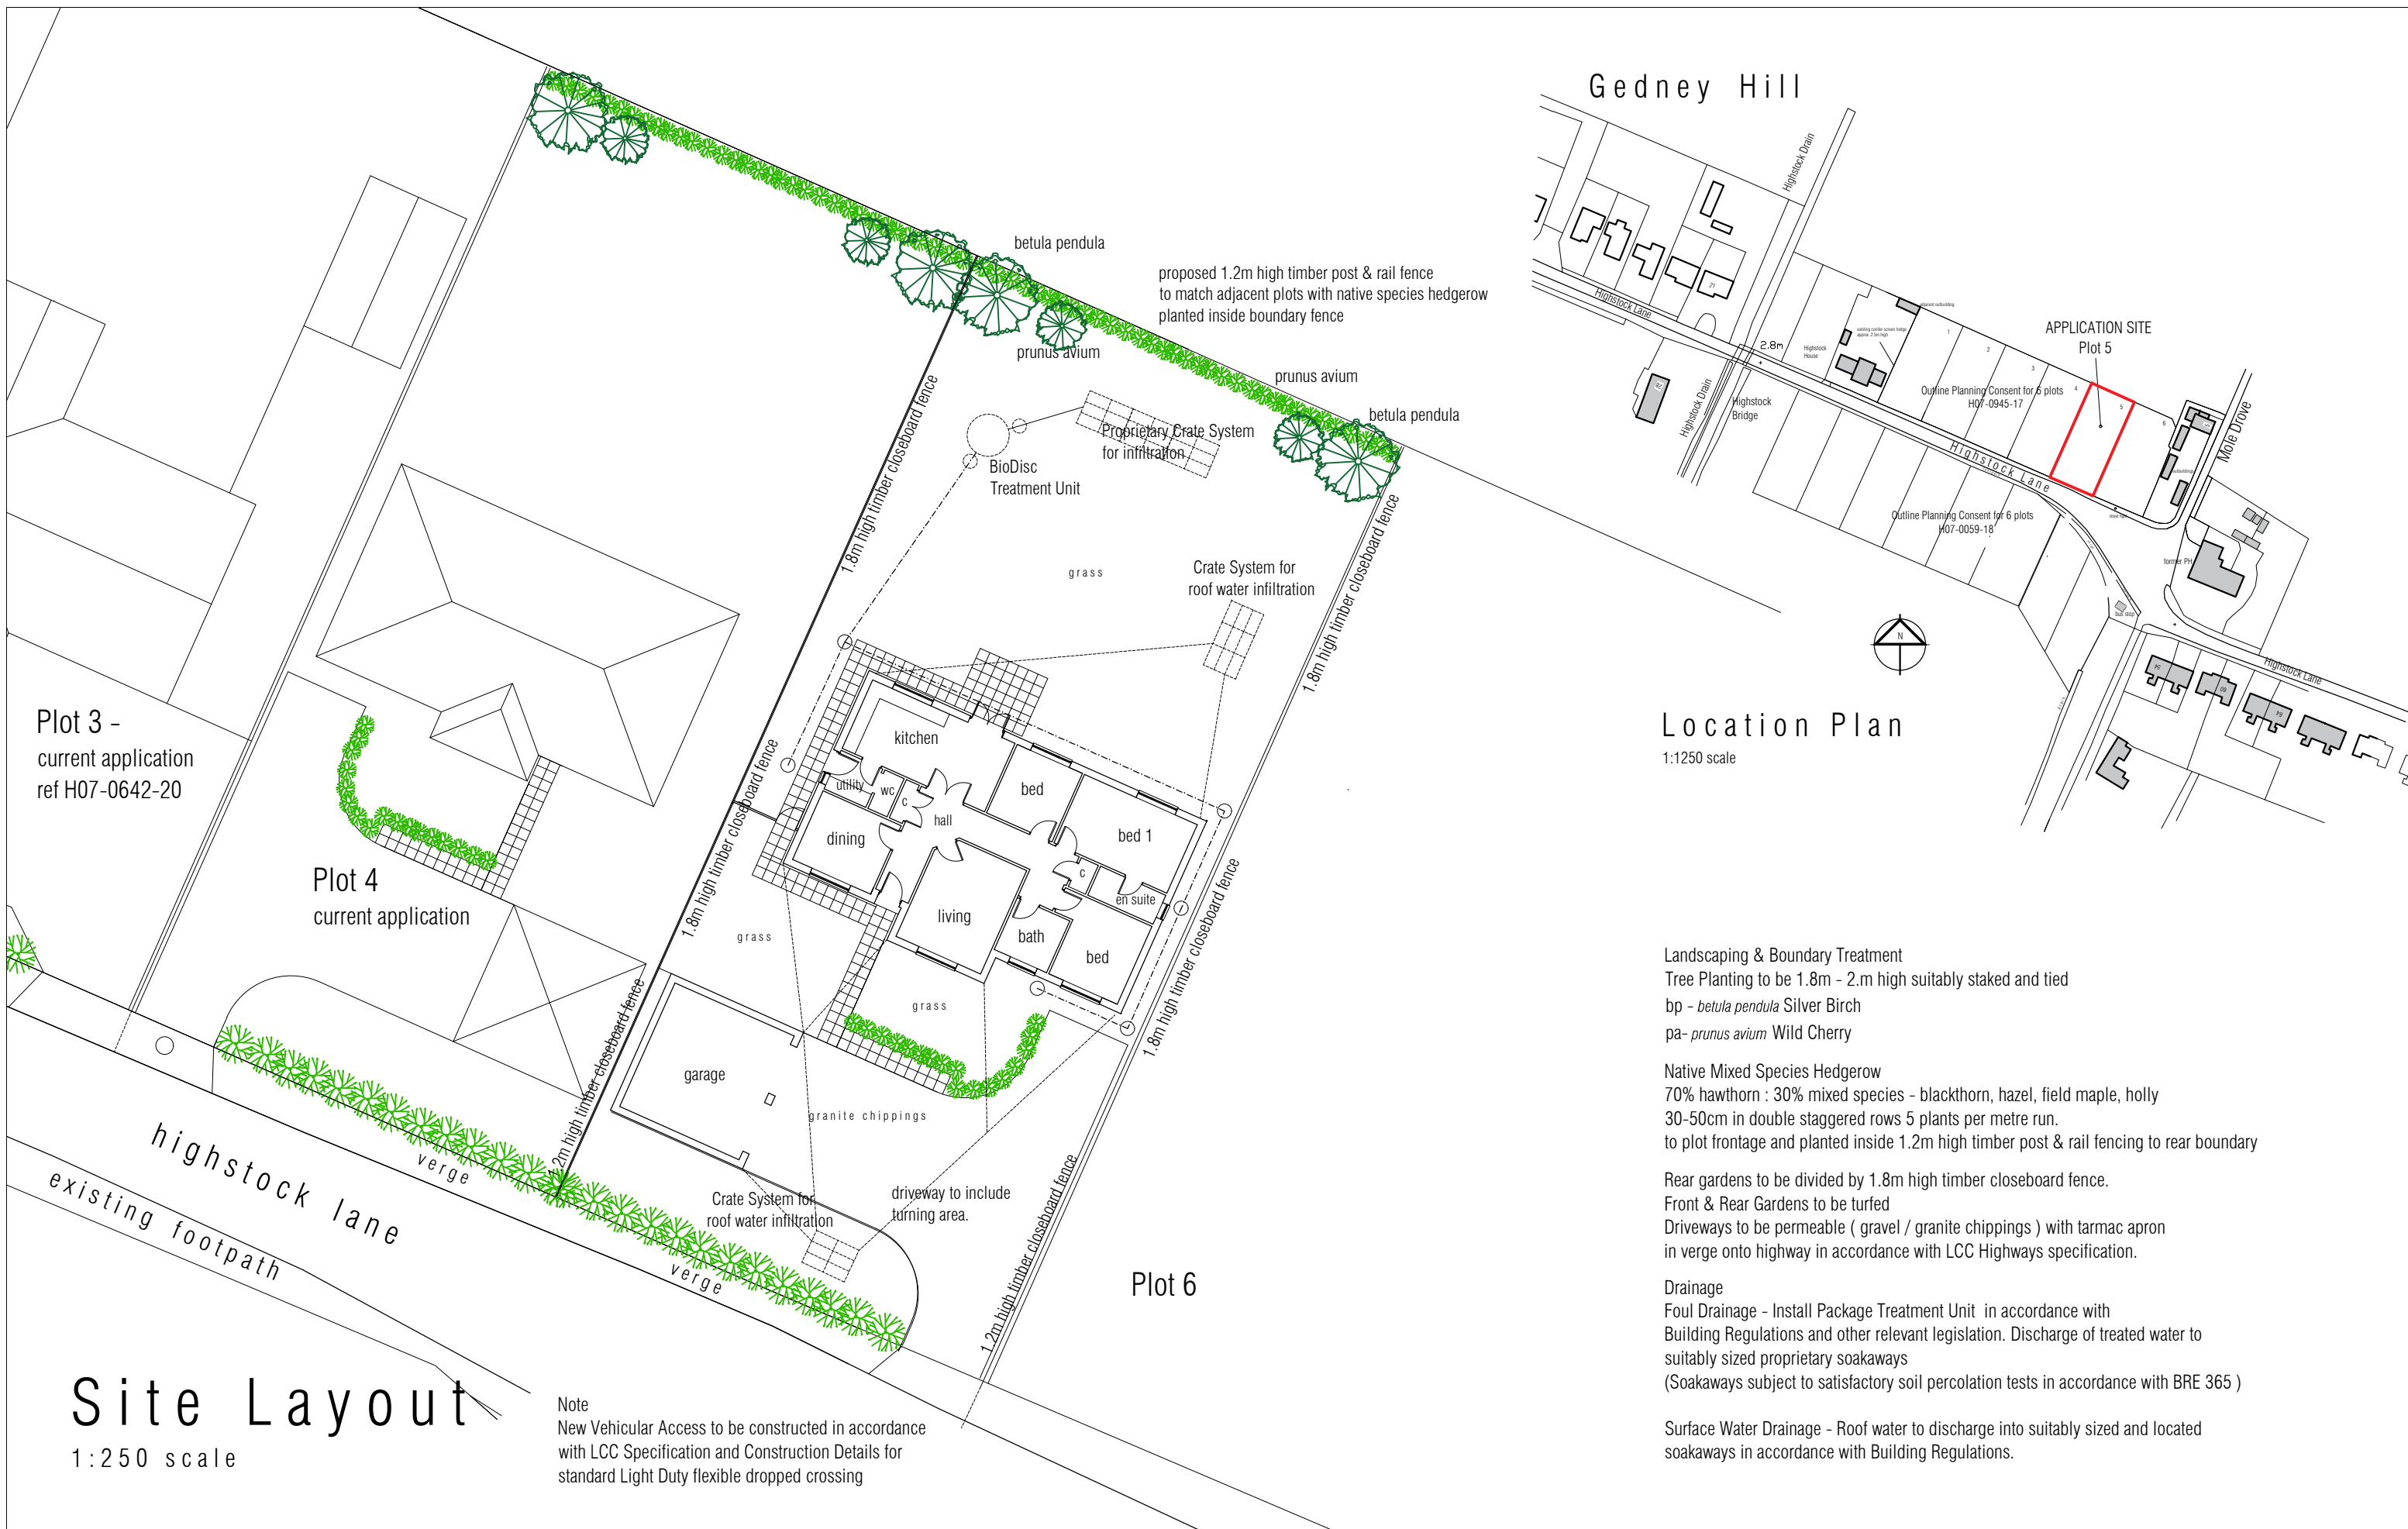

mlp Moulton Land and Planning

moultonlandandplanning.co.uk 1 Chapel Court Wansford Peterborough PE8 6JF
tel 01780 782306 mob 07484 101655 e-mail alan@moultonland.co.uk

Project
Proposed Residential Development
land to north of Highstock Lane Gedney Hill
for Mrs. K. Watts

Drawing
Plot 5
Location Plan & Site Layout

date sept 2020
scale(s) 1:1250 & 1:250 @A3
DRG. No. WAT / pl P5 / SL