


AUSTIN JOHN ARCHITECTURAL

Austin John Architectural, Rualen, Mill Green Road, Pinchbeck, Spalding PE11 3PU


Paddock and menage fencing

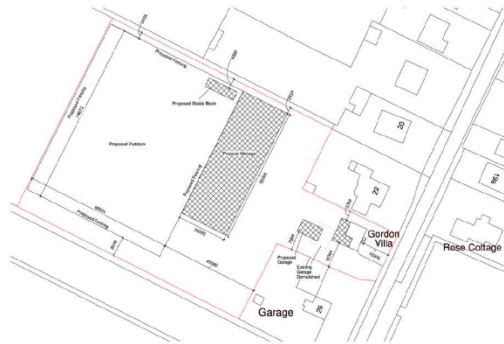

Fencing Materials

Post and rails – pressure treated timber
Posts (each) – 125mm x 75mm x 2100mm
Rails – 38mm x 88mm x 3600mm
Rails connected using roundhead
galvanized nails – 100mm x 4mm

Paddock Fencing – Post and Rail throughout. Example of how this appears below. NOT TO SCALE

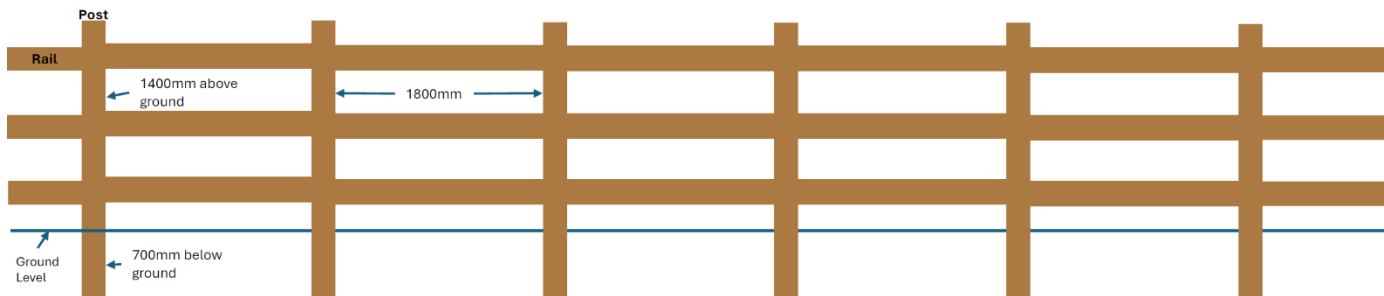

Austin John Ltd, Registered Company in England and Wales 07559045

info@austinjohnltd.co.uk

07939 000 388

01775 760 246