


CDM NOTE:
The design has been undertaken as far as possible to avoid risks to health and safety or to reduce and control the effects of any unavoidable risks.
Any relevant information identifying risks which are not able to be eliminated will be included within the project Health and Safety file.

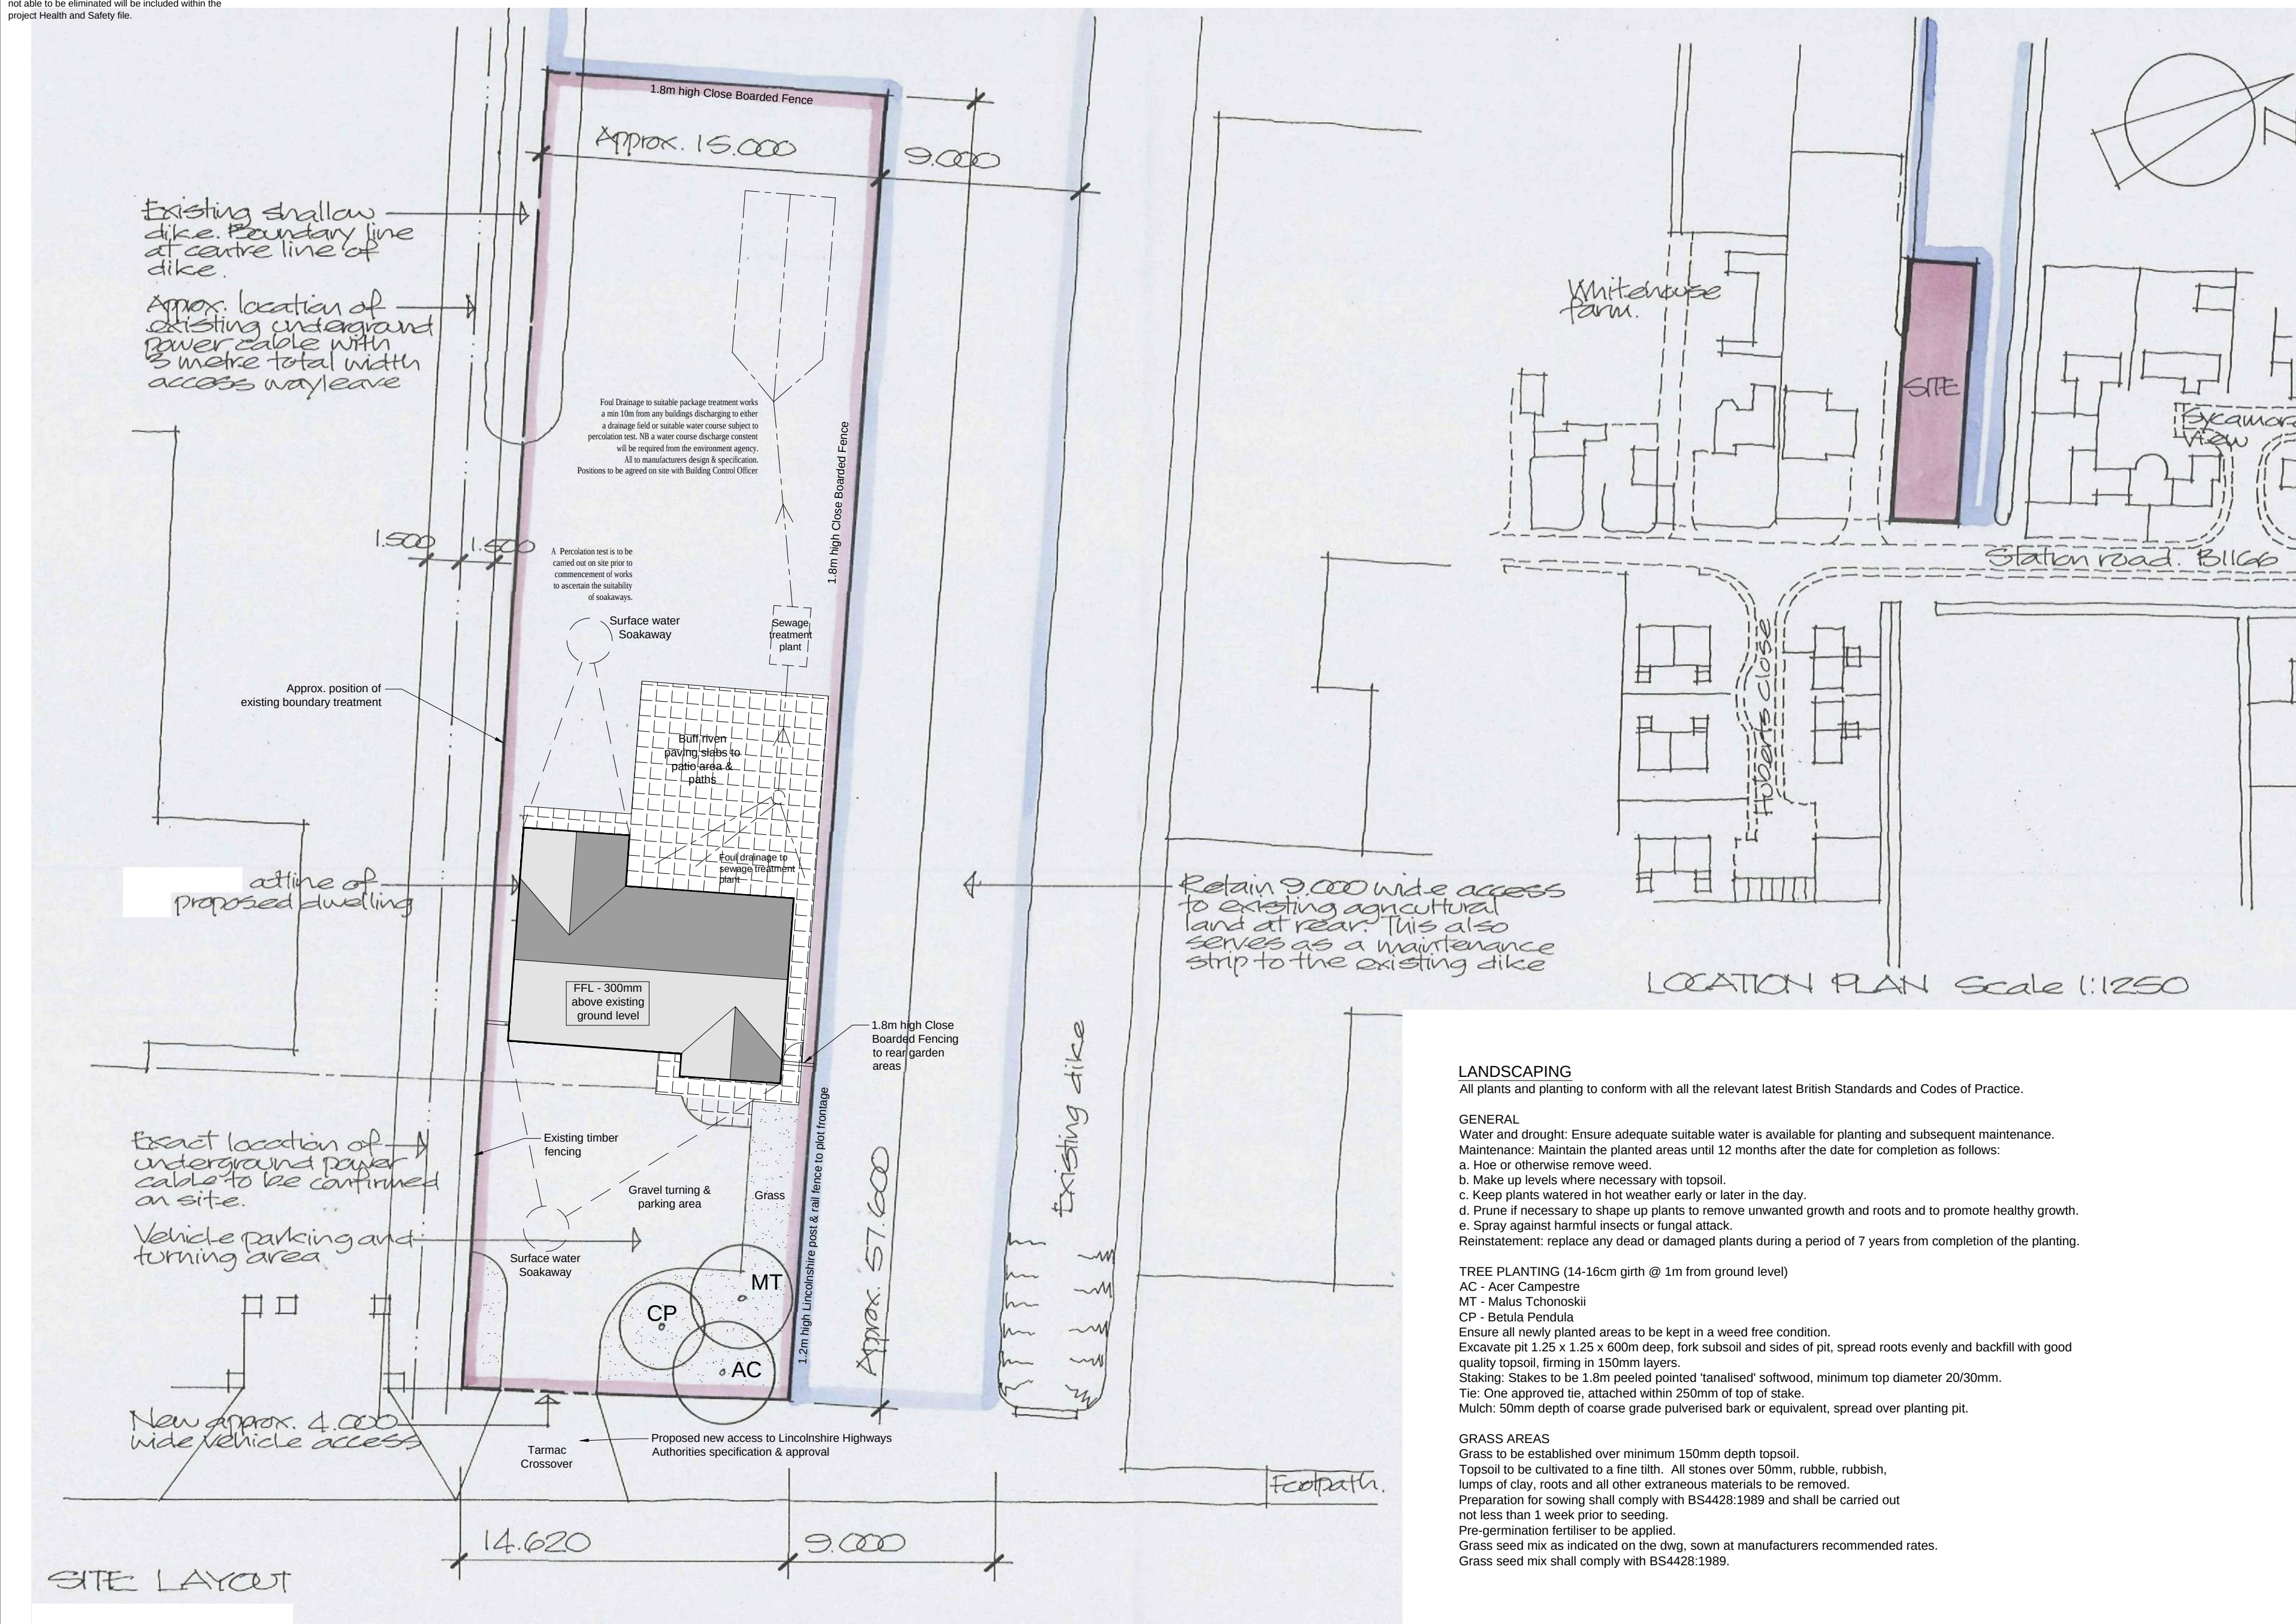

1:50	0	0.5m	1m	1.5m	
1:100	0	1m	2m	3m	
1:200	0	2m	4m	6m	
1:500	0	5m	10m	15m	
1:1250	0	10m	20m	30m	40m
1:2500	0	20m	40m	60m	80m

**THIS DRAWING IS FOR THE
PURPOSE OF OBTAINING
PLANNING PERMISSION ONLY**

Revisions:



Architectural Design Services

24 Risegate Road, Gosberton
Spalding, Lincs. PE11 4EZ

M: 07837 735718

E: info@brammadesign.co.uk
W: www.brammadesign.co.uk

Client:

Miss E C M Moore

Project

Project: Land b/n Harvest Lodge & Sycamore View, Station Rd, Gedney Hill

Drawing:

Proposed dwelling Block & Location Plan

Scales:

1:200 1:1250

Paper Size:
A2

Drawn:
JRB

Drawing Number

102-08-BP01

Rev:

Do not scale or measure from this drawing. All dimensions to be checked on site or in the workshop before work commences. All discrepancies should be reported to the above office. This drawing should be read in conjunction with any associated specifications, standard details, Architects &/or Engineers drawings/details along with any other relevant information. The copyright to this drawing is owned by JB Architectural Design Services