



CDM NOTE:
The design has been undertaken as far as possible to avoid risks to health and safety or to reduce and control the effects of any unavoidable risks.
Any relevant information identifying risks which are not able to be eliminated will be included within the project Health and Safety file.


External Materials	
Roof	Antique brown concrete interlocking tiles
Walls	Red multi facing bricks
Windows & Doors	White UPVC
Detailing & Cills	Red brick
Rainwater, Soil & Vent Pipes	Black UPVC

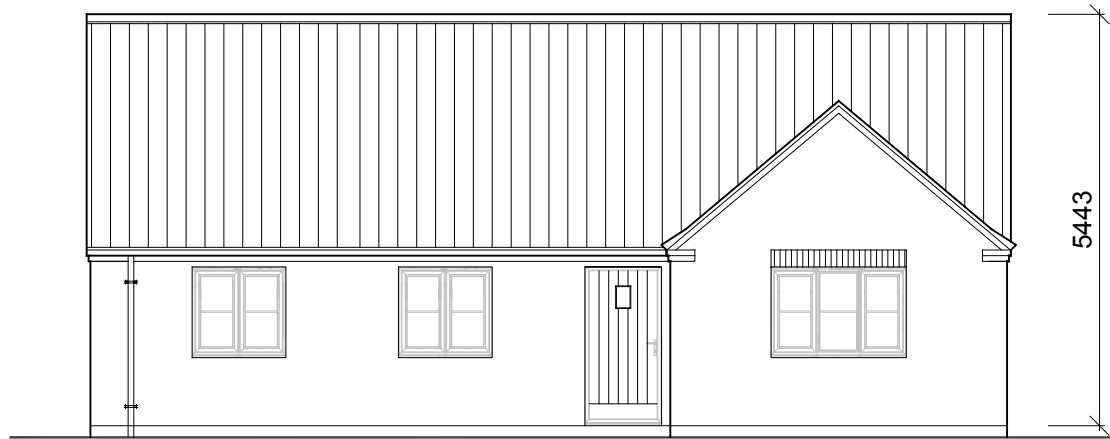


Front Elevation

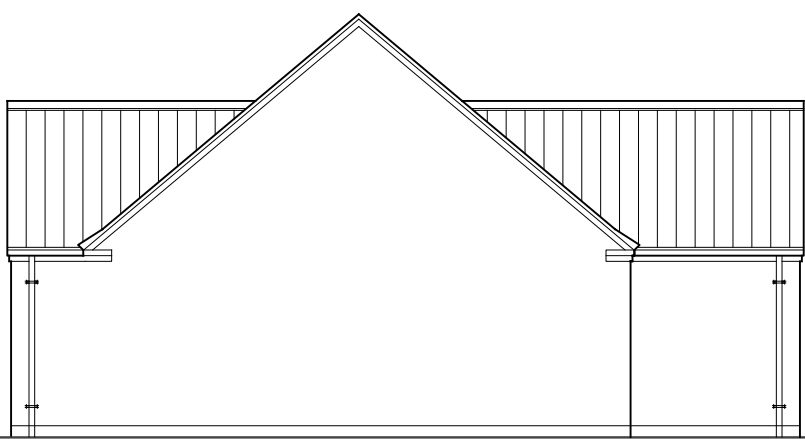


Side Elevation

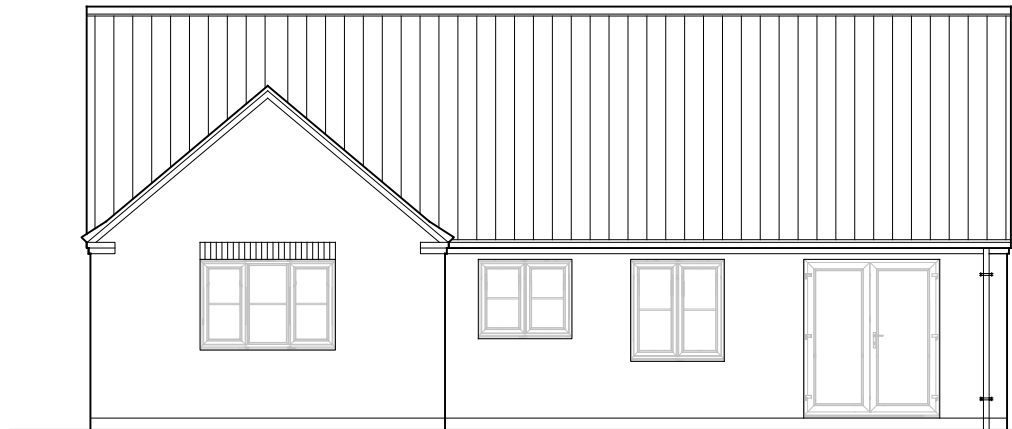


Rear Elevation

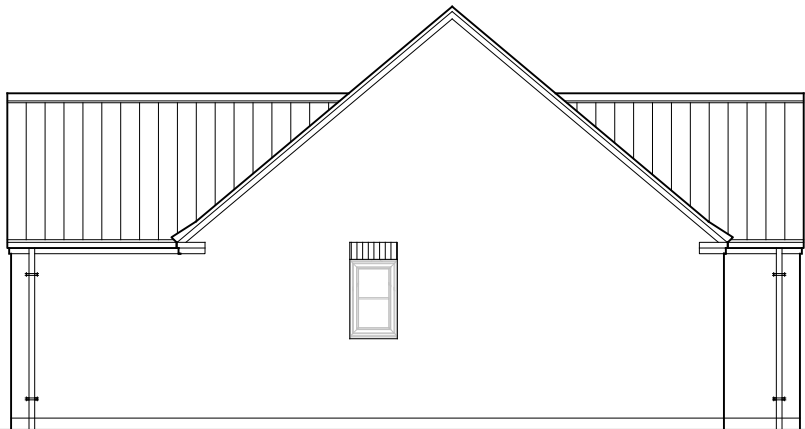

Side Elevation

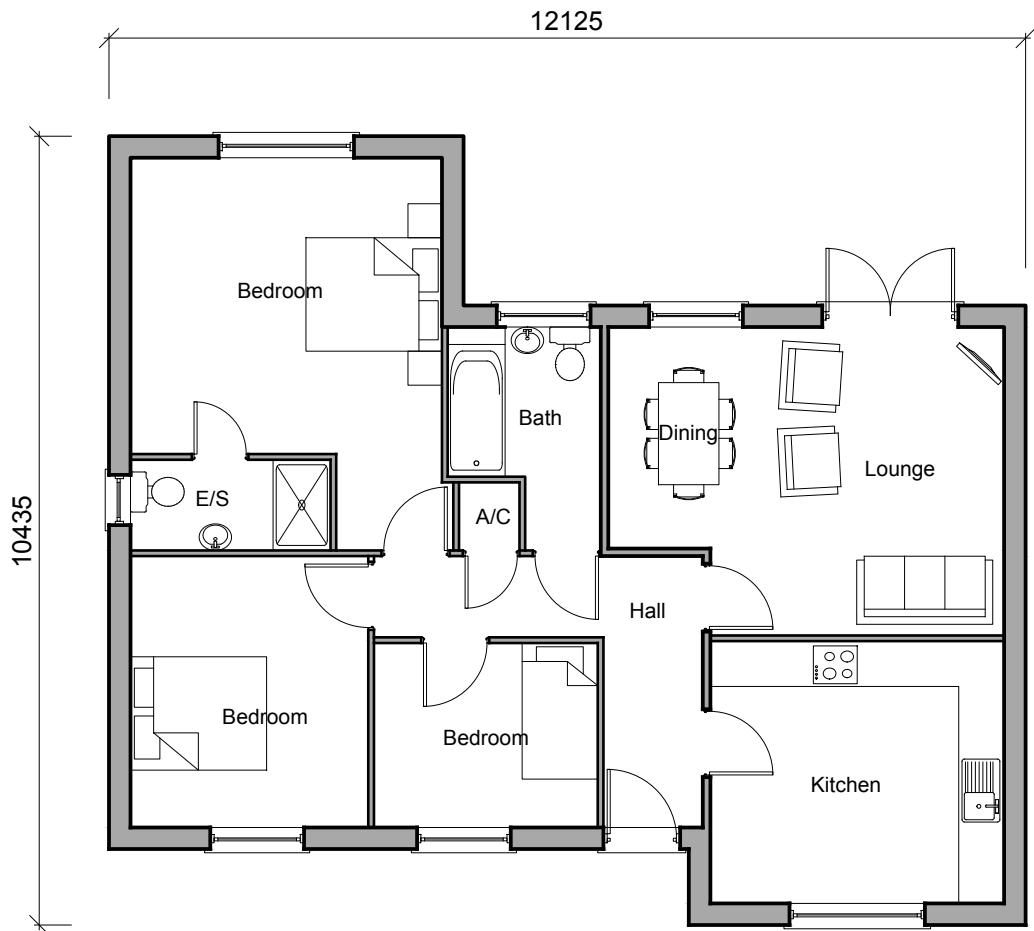

Floor Plan

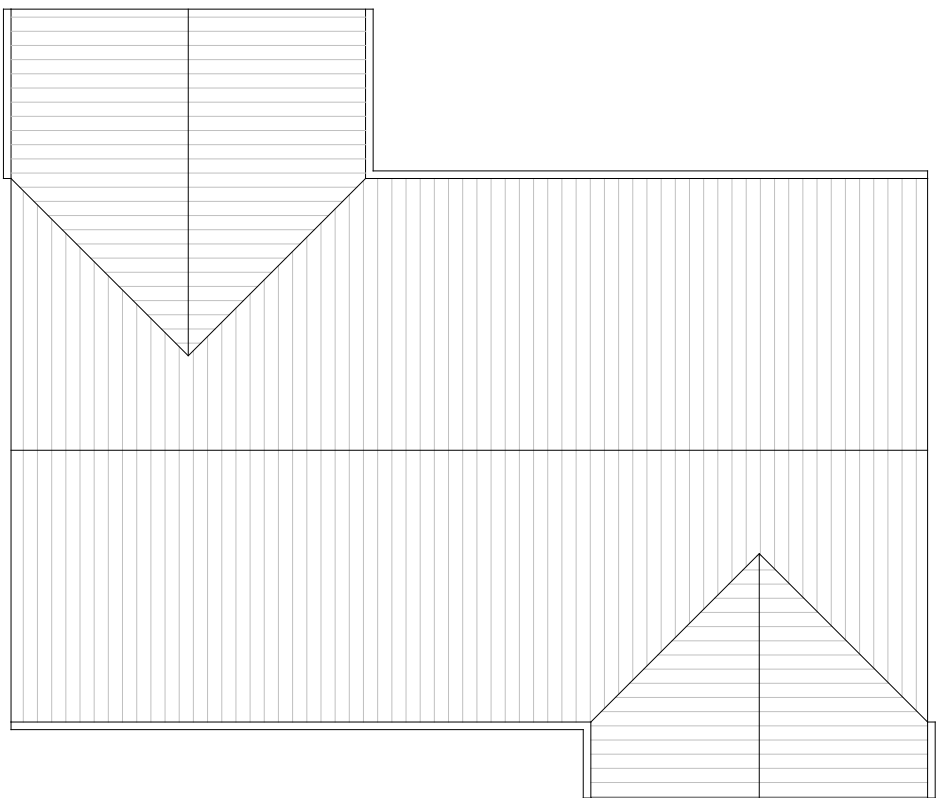


Roof Plan

**THIS DRAWING IS FOR THE
PURPOSE OF OBTAINING
PLANNING PERMISSION ONLY**

17 August 2018
JB Architectural Design Services
DRAFT

Revisions:

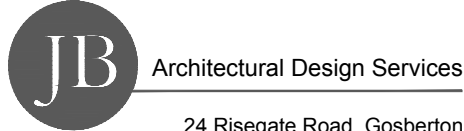

24 Risegate Road, Gosberton
Spalding, Lincs. PE11 4EZ

M: 07837 735718
E: info@brammadeesign.co.uk
W: www.brammadeesign.co.uk

Client:
Miss E C M Moore

Project:
Land b/n Harvest Lodge & Sycamore
View, Station Rd, Gedney Hill

Drawing:
Proposed dwelling
Design details

Scales: 1:100 Paper Size: A2 Date: 17/08/18 Drawn: JRB

Drawing Number: 102-08-DD01 Rev:

Do not scale or measure from this drawing. All dimensions to be checked on site or in the workshop before work commences. All discrepancies should be reported to the above office. This drawing should be read in conjunction with any associated specifications, standard details, Architects &/or Engineers drawings/details along with any other relevant information. The copyright to this drawing is owned by JB Architectural Design Services

1:50	0	0.5m	1m	1.5m
1:100	0	1m	2m	3m
1:200	0	2m	4m	6m
1:500	0	5m	10m	15m
1:1250	0	10m	20m	30m
1:2500	0	20m	40m	60m