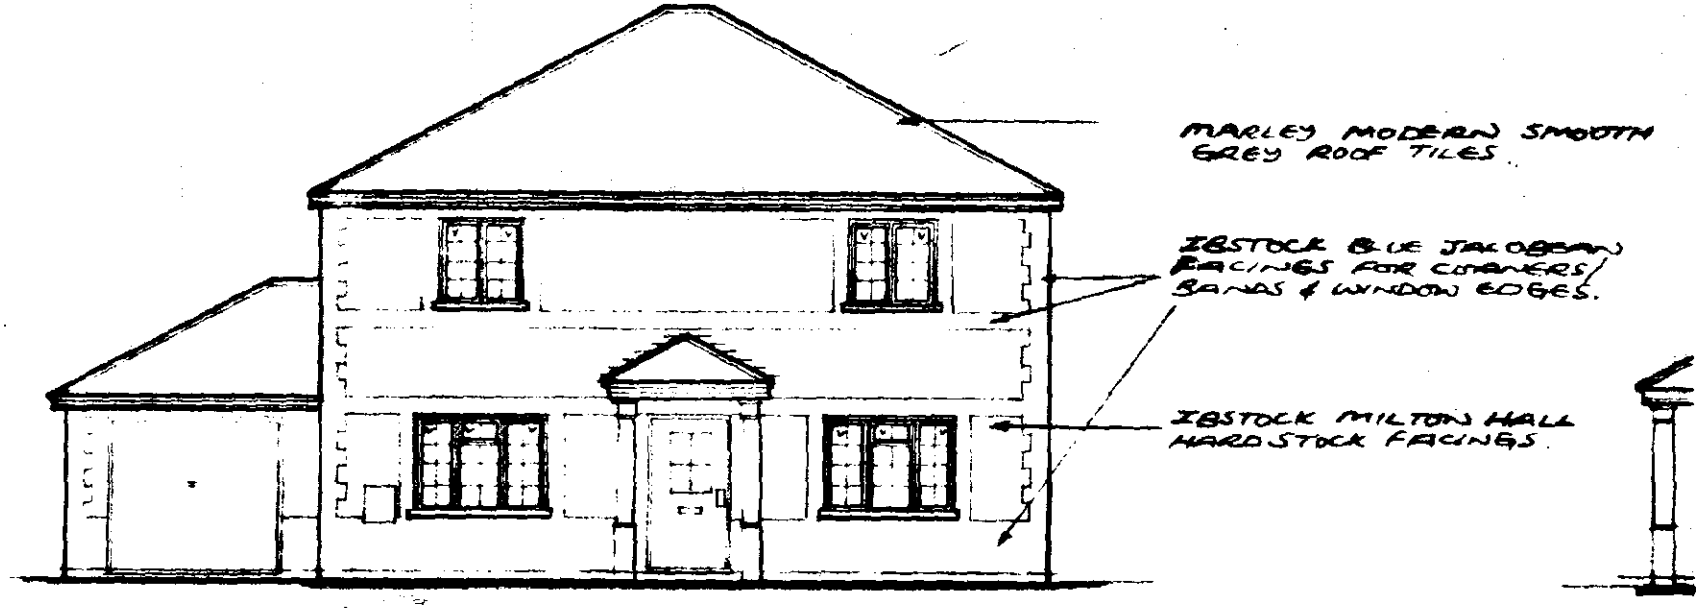



AMENDED PLAN

Ref. A2

SOUTH HOLLAND DC
HOUSING & PLANNING

09 JAN 2001

Ref: 0953/00

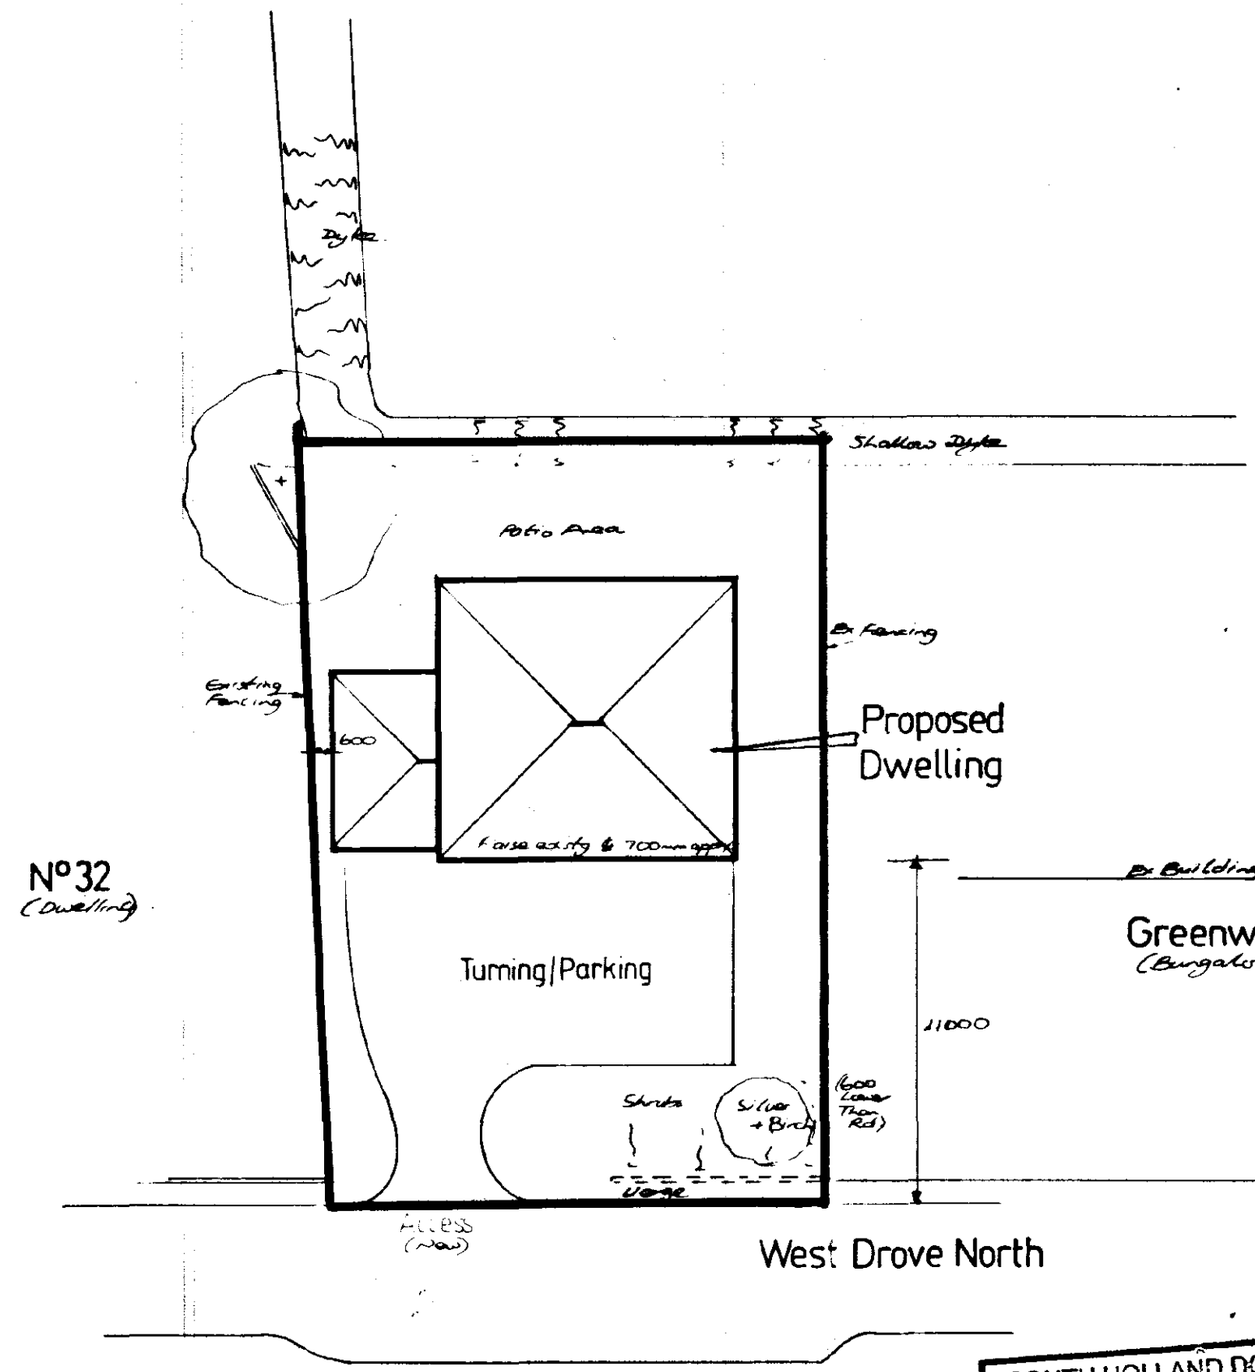

DETERMINED PLAN

Architectural Design Services
S. J. Thrower
3 Newgate Road
Tydd St. Giles
Wisbech
Cambridgeshire
PE13 5LH
Telephone
01945 870022

Proposed Three Bedroomed Dwelling on land adj to Nº32 West Drove North, Gedney Hill.

For Mr. A. March.

Site Plan.

Scale	Drawn	Date	Chkd
1-200.	S.J.T.	July 00.	——


Drng no. SH/62200.

SOUTH HOLLAND DC
HOUSING & PLANNING
28 JUL 2000
Ref: 0953ba




FRONT ELEVATION.

SUPERSEDED

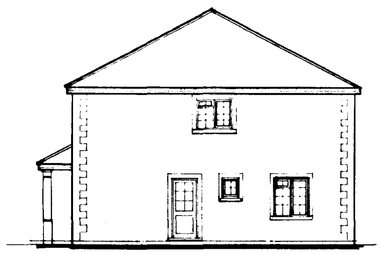


SIDE ELEVATION.


SUPERSEDED

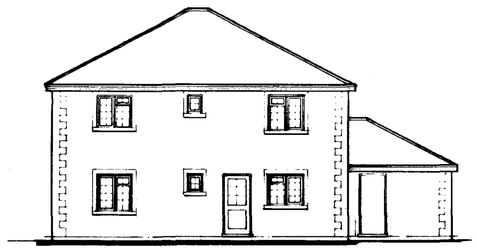


REAR ELEVATION.

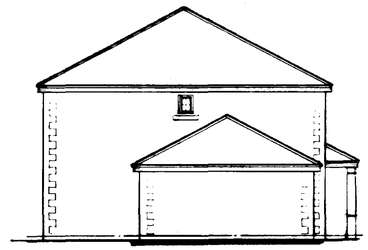

SIDE ELEVATION.

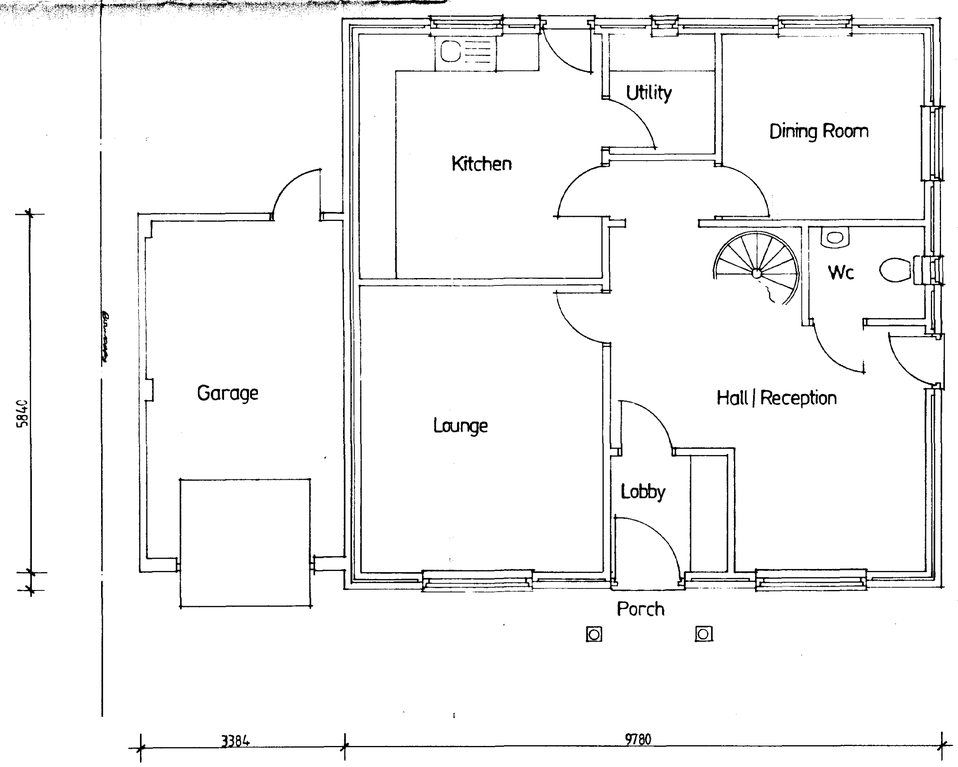

GROUND FLOOR PLAN.

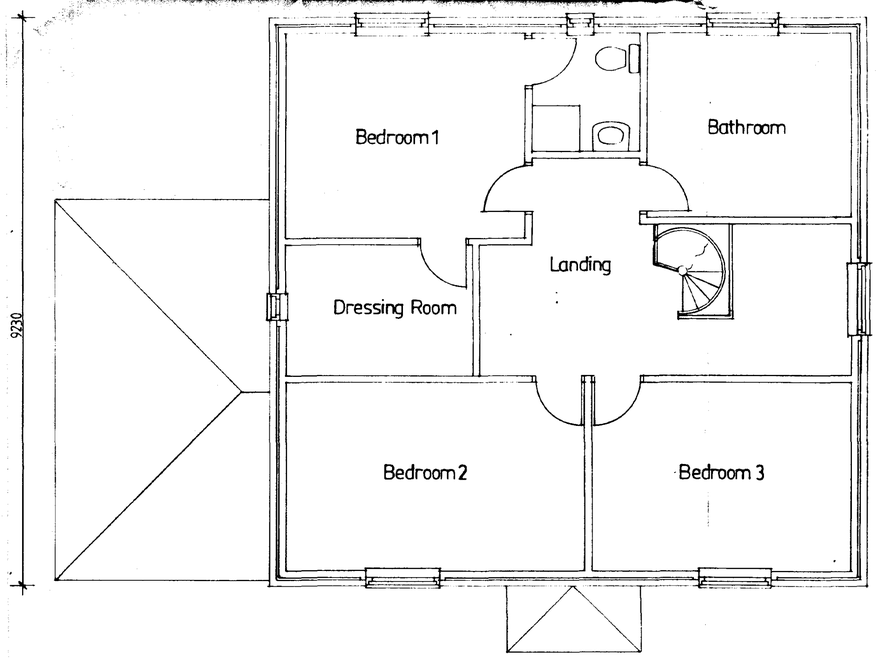

FIRST FLOOR PLAN.

SUPERSEDED

DETERMINED PLAN

SOUTH HOLLAND DC
HOUSING & PLANNING
28 JUL 2000
Ref: H0933/00

Architectural Design Services

S J Thrower

Telephone 01945 870027

Proposed Three Bedroomed Dwelling on Plot adj to N°32 West Drove North, Gedney Hill.

For: Mr A. March.

General Arrangement Plan

1-50 1-100 | July 00 | S J T


Drng no SH/62100



SIDE ELEVATION.



REAR ELEVATION.

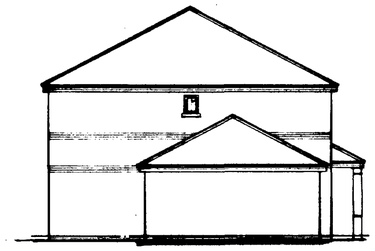

SIDE ELEVATION.

GENERAL NOTES.

Do Not Scale from drawings, if in doubt ask.

Contractors are responsible for checking all dimensions on site when work commences and before ordering materials. Any discrepancies should be brought to the attention of the Designers for remedial advice as soon as possible.


All details shown on the drawing are based on typical site conditions for the area. No responsibility can be accepted for any abnormal conditions. Any such conditions to be reported to designer for amendments or the Professional services of a Chartered Structural Engineer to be sought.

The notes shown are mainly to cover the requirements for Building Regulations and should not be used as a full specification.


If materials, products & workmanship are not fully specified they are to be of the standard appropriate to the work and suitable for the purpose stated above and all work to be in accordance with good building practice and in accordance with BS for Workmanship on Building Sites. All materials, products and workmanship to comply with the appropriate BS and EOTA Standards.

All materials and products to be handled/stored and used /fixed in strict accordance with the manufacturers recommendations.

This Drawing is the Copyright of ARCHITECTURAL DESIGN SERVICES.

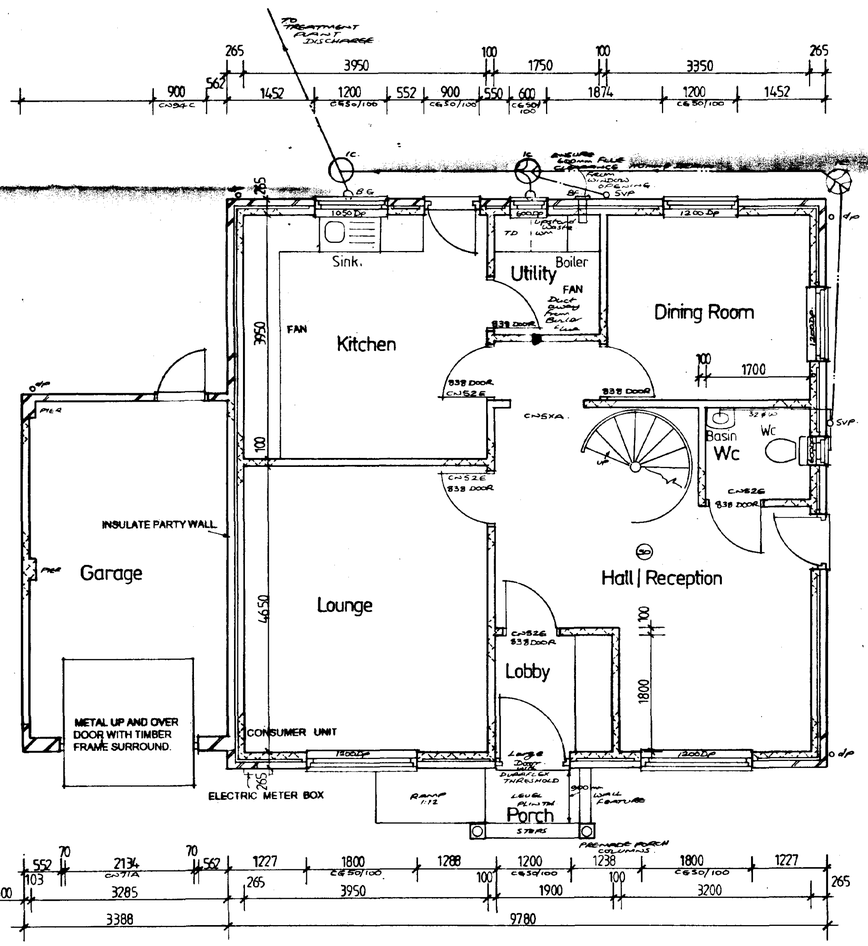

GROUND FLOOR PLAN.

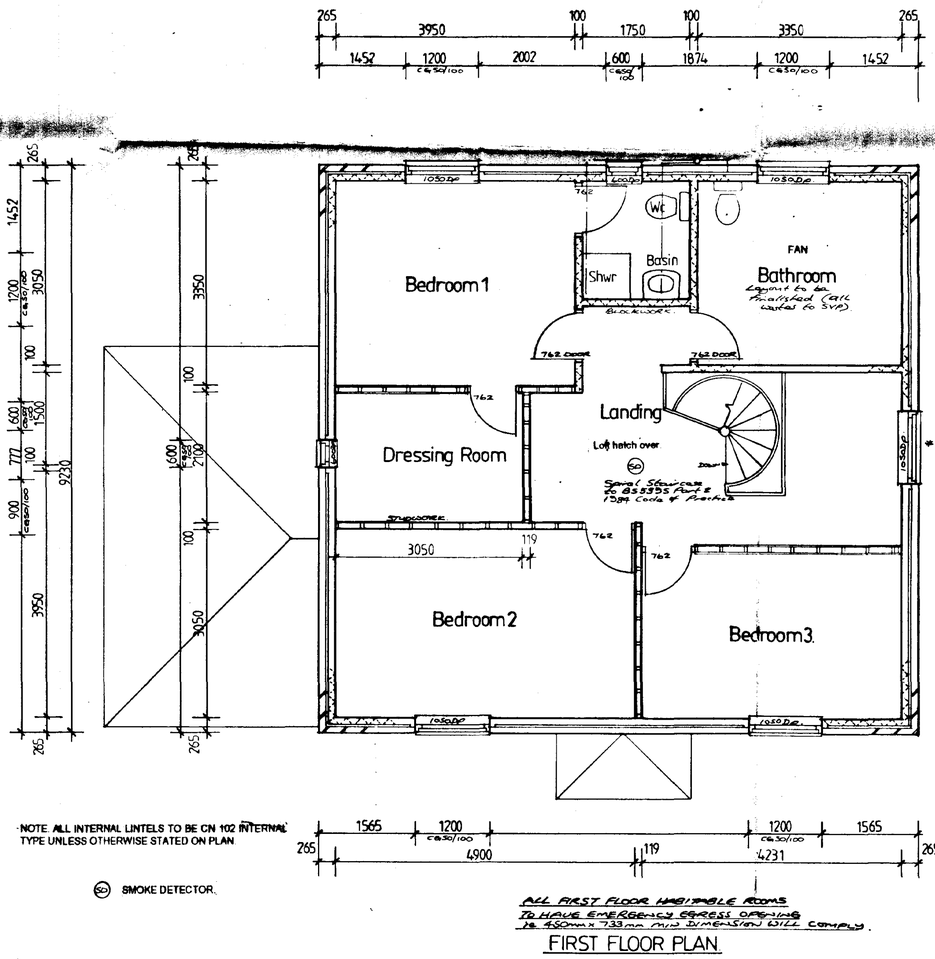

NOTE: ALL INTERNAL LINTELS TO BE CN 102 INTERNAL TYPE UNLESS OTHERWISE STATED ON PLAN

SD SMOKE DETECTOR.

ALL FIRST FLOOR HABITABLE ROOMS TO HAVE EMERGENCY EGRESS OPENING IE 450mm x 733mm MIN DIMENSION CILL COMPLY.

FIRST FLOOR PLAN.

SOUTH HOLLAND DC
HOUSING & PLANNING
02 FEB 2001
Rec'd

* Revision
Window to upper landing/stairwell obscured glazing to avoid overlooking

DETERMINED
PLAN

Architectural
Design Services
S. J. Thrower
1 Fenwgate Road
Tydd St. Giles
Wisbech
Cambridgeshire
PE13 5LH
Telephone
01945 870022

Proposed Three Bedroomed Dwelling on Plot adj to N°32 West Drove North, Gedney Hill.

For Mr. A. March.


General Arrangement Plan.

Scale	Date	Drn	Chk
1-50 1-100	July 00	S.J.T	


Drng no. SH/62100.A




FRONT ELEVATION.

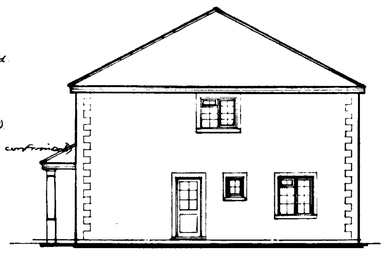


SIDE ELEVATION.

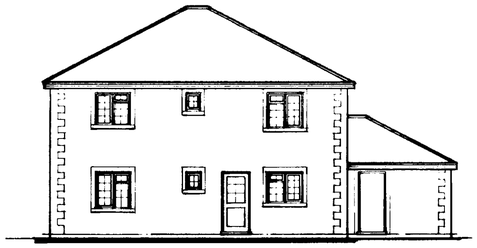


REAR ELEVATION.

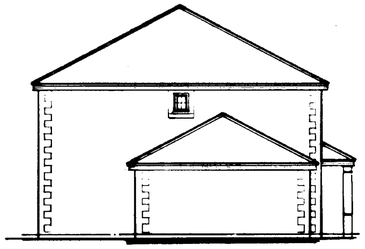

SIDE ELEVATION.

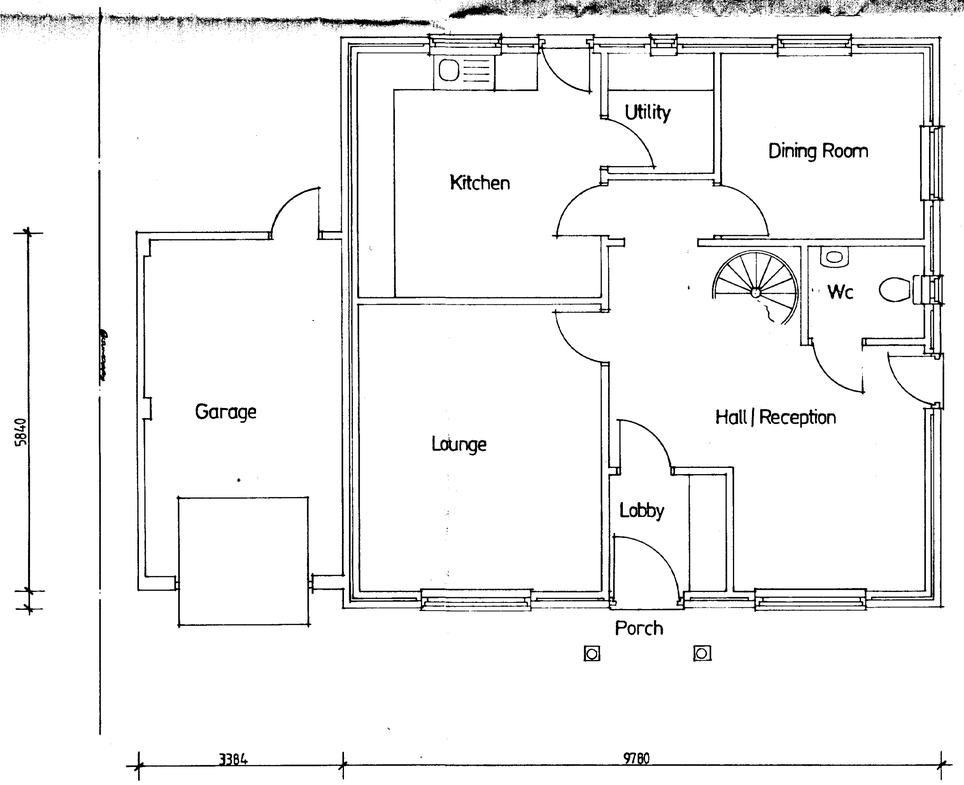

GROUND FLOOR PLAN.

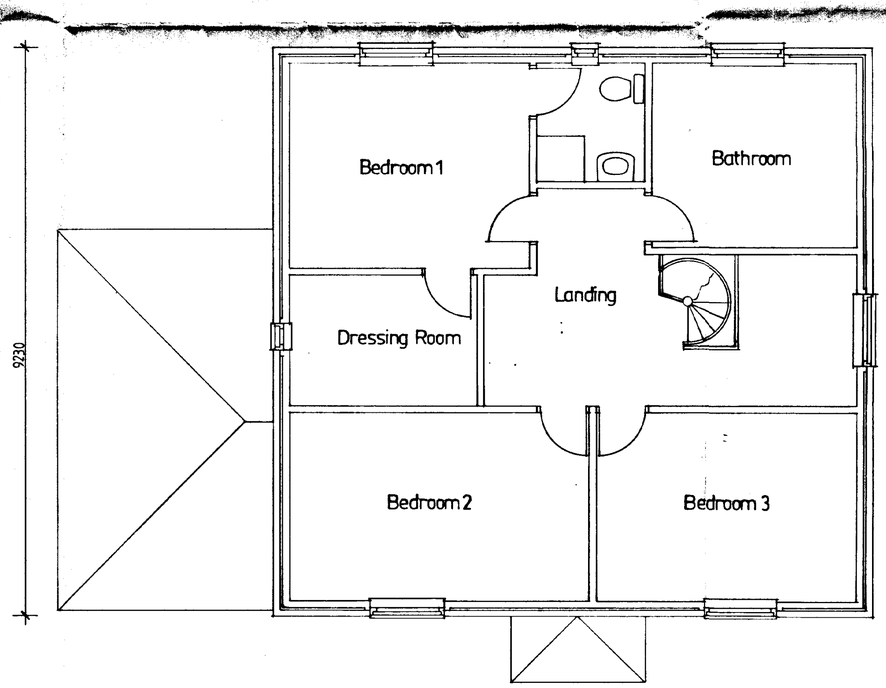

FIRST FLOOR PLAN.

DETERMINED PLAN

AMENDED PLAN
Ref.

SOUTH HOLLAND DC
HOUSING & PLANNING
13 OCT 2000
Ref: 0953/00

Architectural Design Services
S. J. Thrower
3 Newgate Road
Tydd St. Giles
Wisbech
Cambridgeshire
PE13 5LH
Telephone
01945 870022

Proposed Three Bedroomed Dwelling on Plot adj to N°32 West Drove North, Gedney Hill.

For Mr. A. March.

General Arrangement Plan.

Scale	Date	Drawn	File
1-50 1-100	July 00	S. J. T.	

Drng no. SH/62100.A