


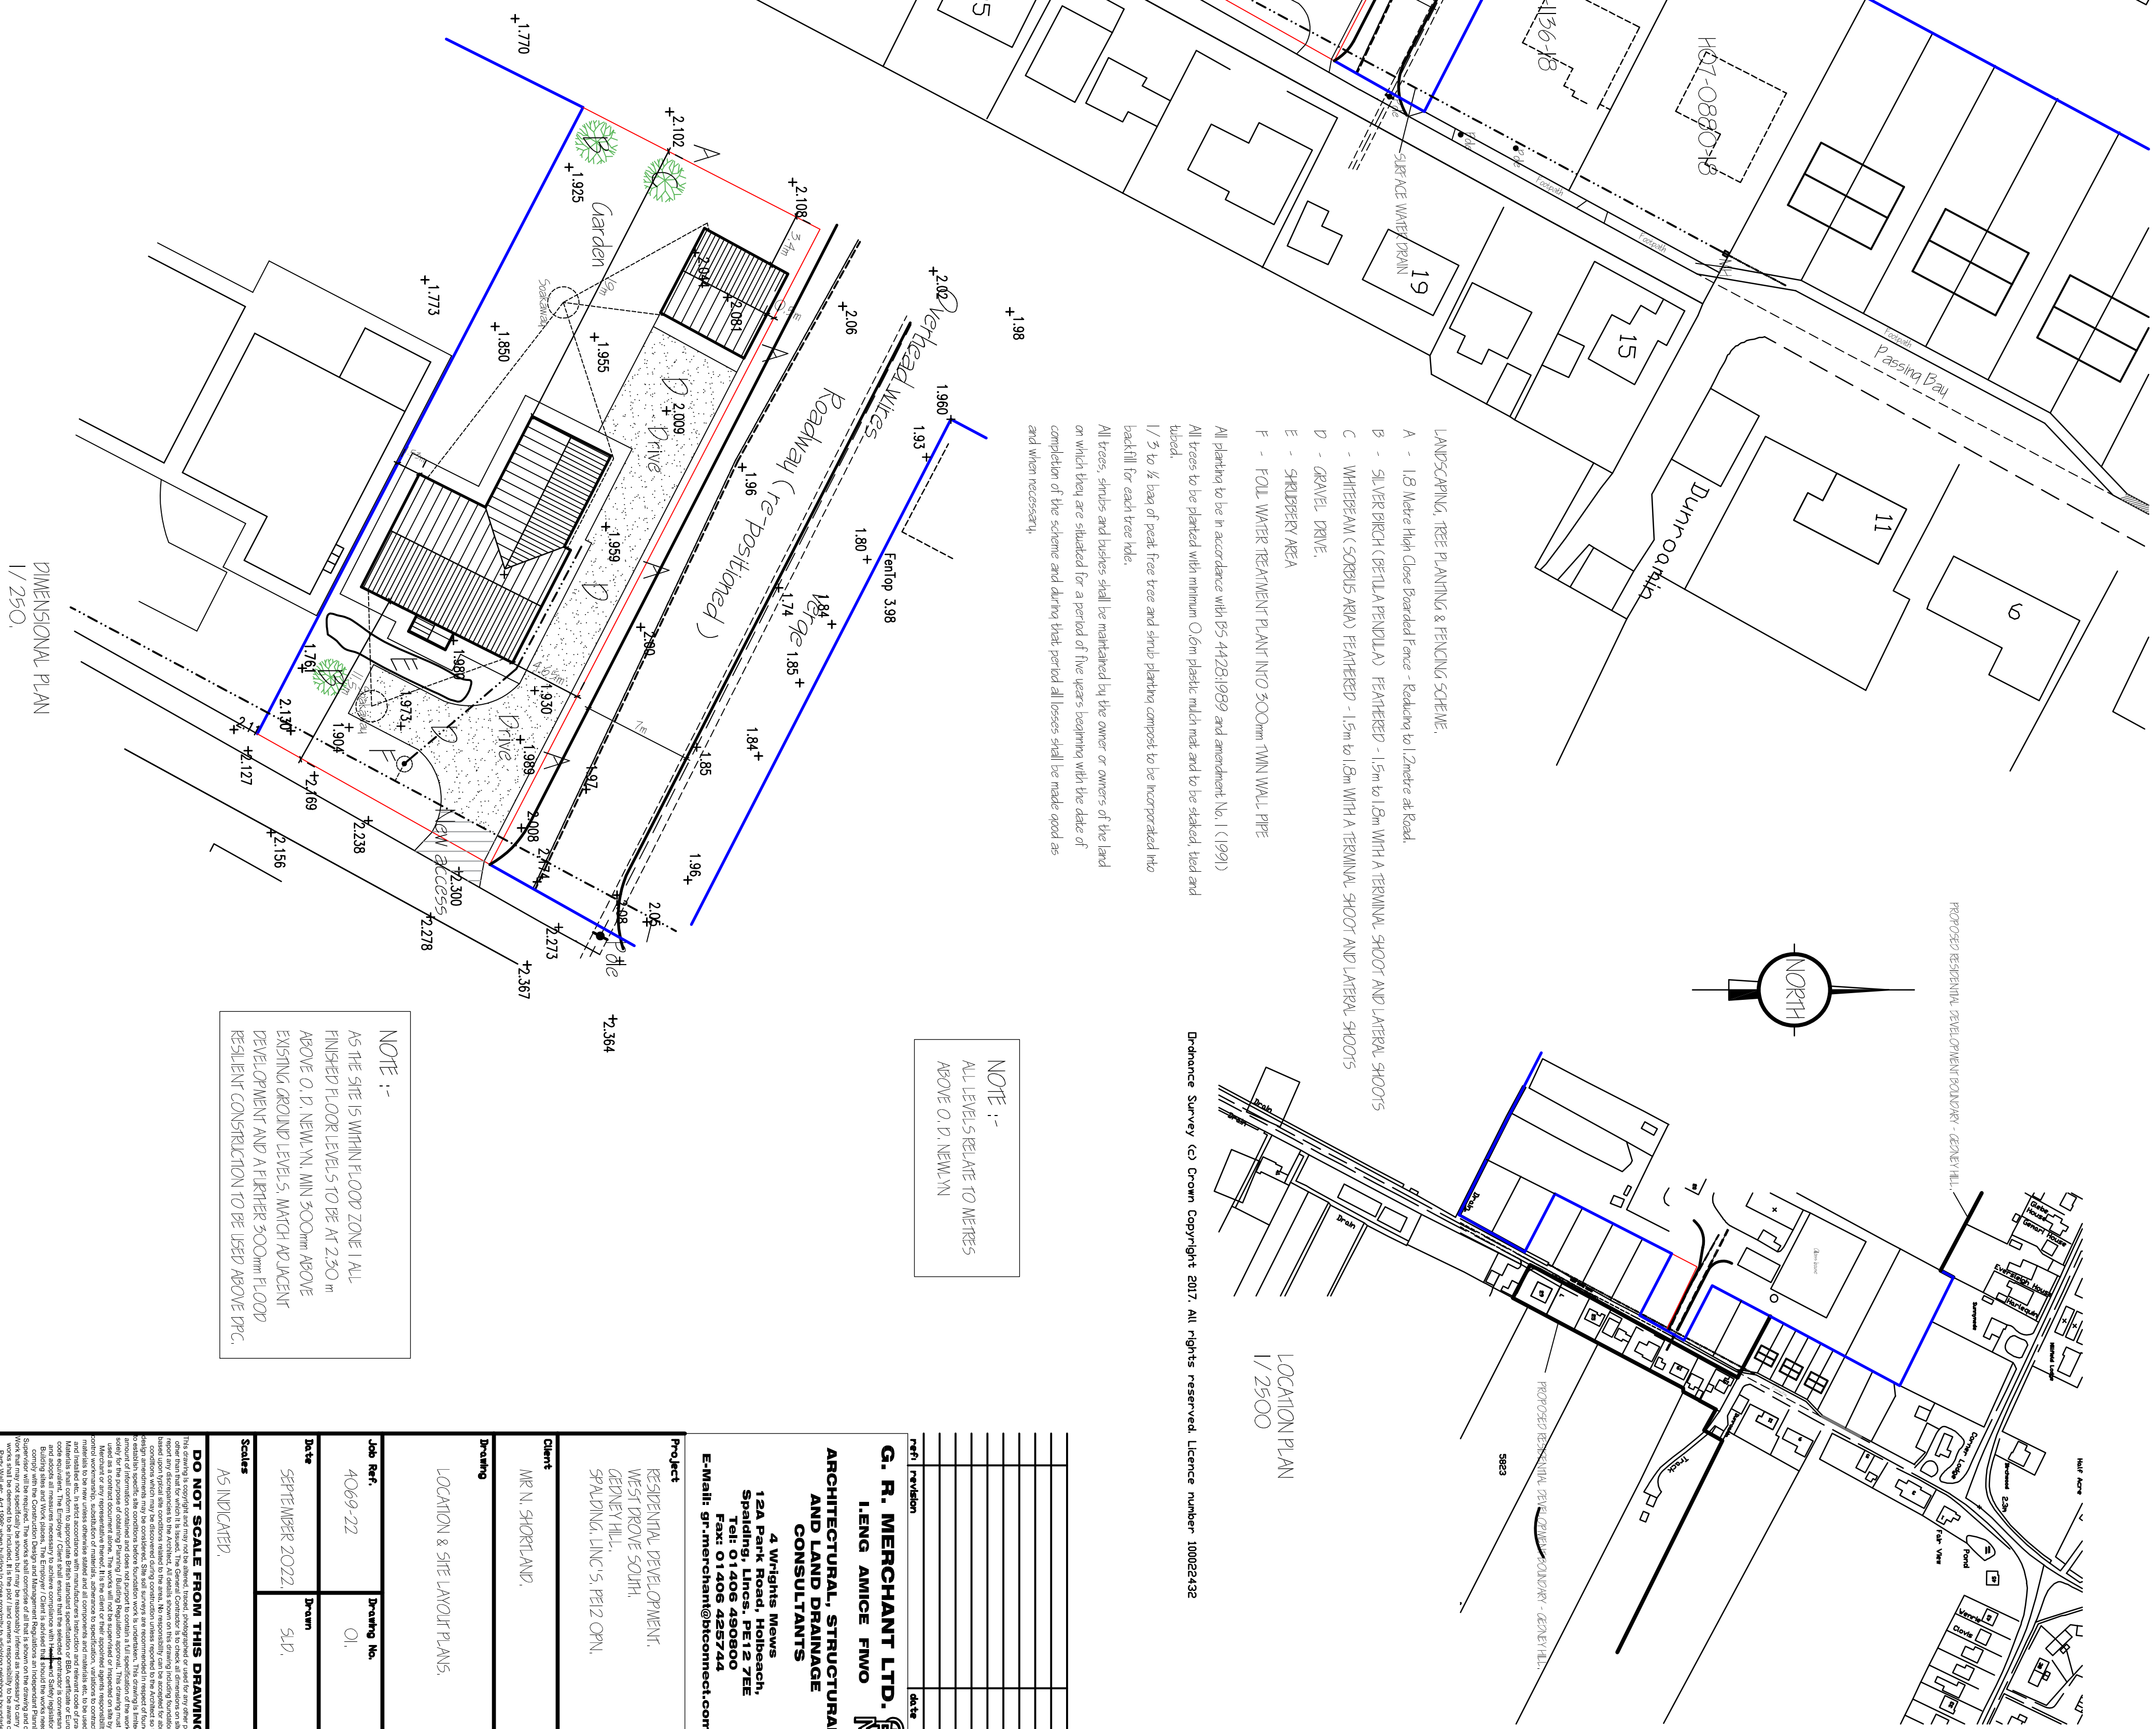


LANDSCAPING, TREE PLANTING, & FENCING SCHEME.

- D - GRAVEL DRIVE.
- E - SHALBERRY AREA
- F - FOLI WATER TREATMENT PLANT INTO 300mm TWIN WALL PIPE



1/3 to 1/4 bag of peat free tree and shrub planting compost to be incorporated into backfill for each tree hole.

All trees, shrubs and bushes shall be maintained by the owner or owners of the land on which they are situated for a period of the years beginning with the date of completion of the scheme and during that period all losses shall be made good as and when necessary.

Ordnance Survey (c) Crown Copyright 2017. All rights reserved. Licence number 1000224362

NOTE :-
ALL LEVELS RELATE TO METRES
ABOVE O.D. NEWLYN

NOTE :-
AS THE SITE IS WITHIN FLOOD ZONE I ALL FINISHED FLOOR LEVELS TO BE AT 2.50 m ABOVE O.D. NEWLY MIN 300mm ABOVE EXISTING GROUND LEVELS. MATCH ADJACENT DEVELOPMENT AND A FURTHER 300mm FLOOD RESILIENT CONSTRUCTION TO BE USED ABOVE DPC.

Client:	MR. N. SHORTLAND					
Date:	SEPTEMBER 2022		Drawn:	S.D.		
Scales	A5 INDICATED.					