

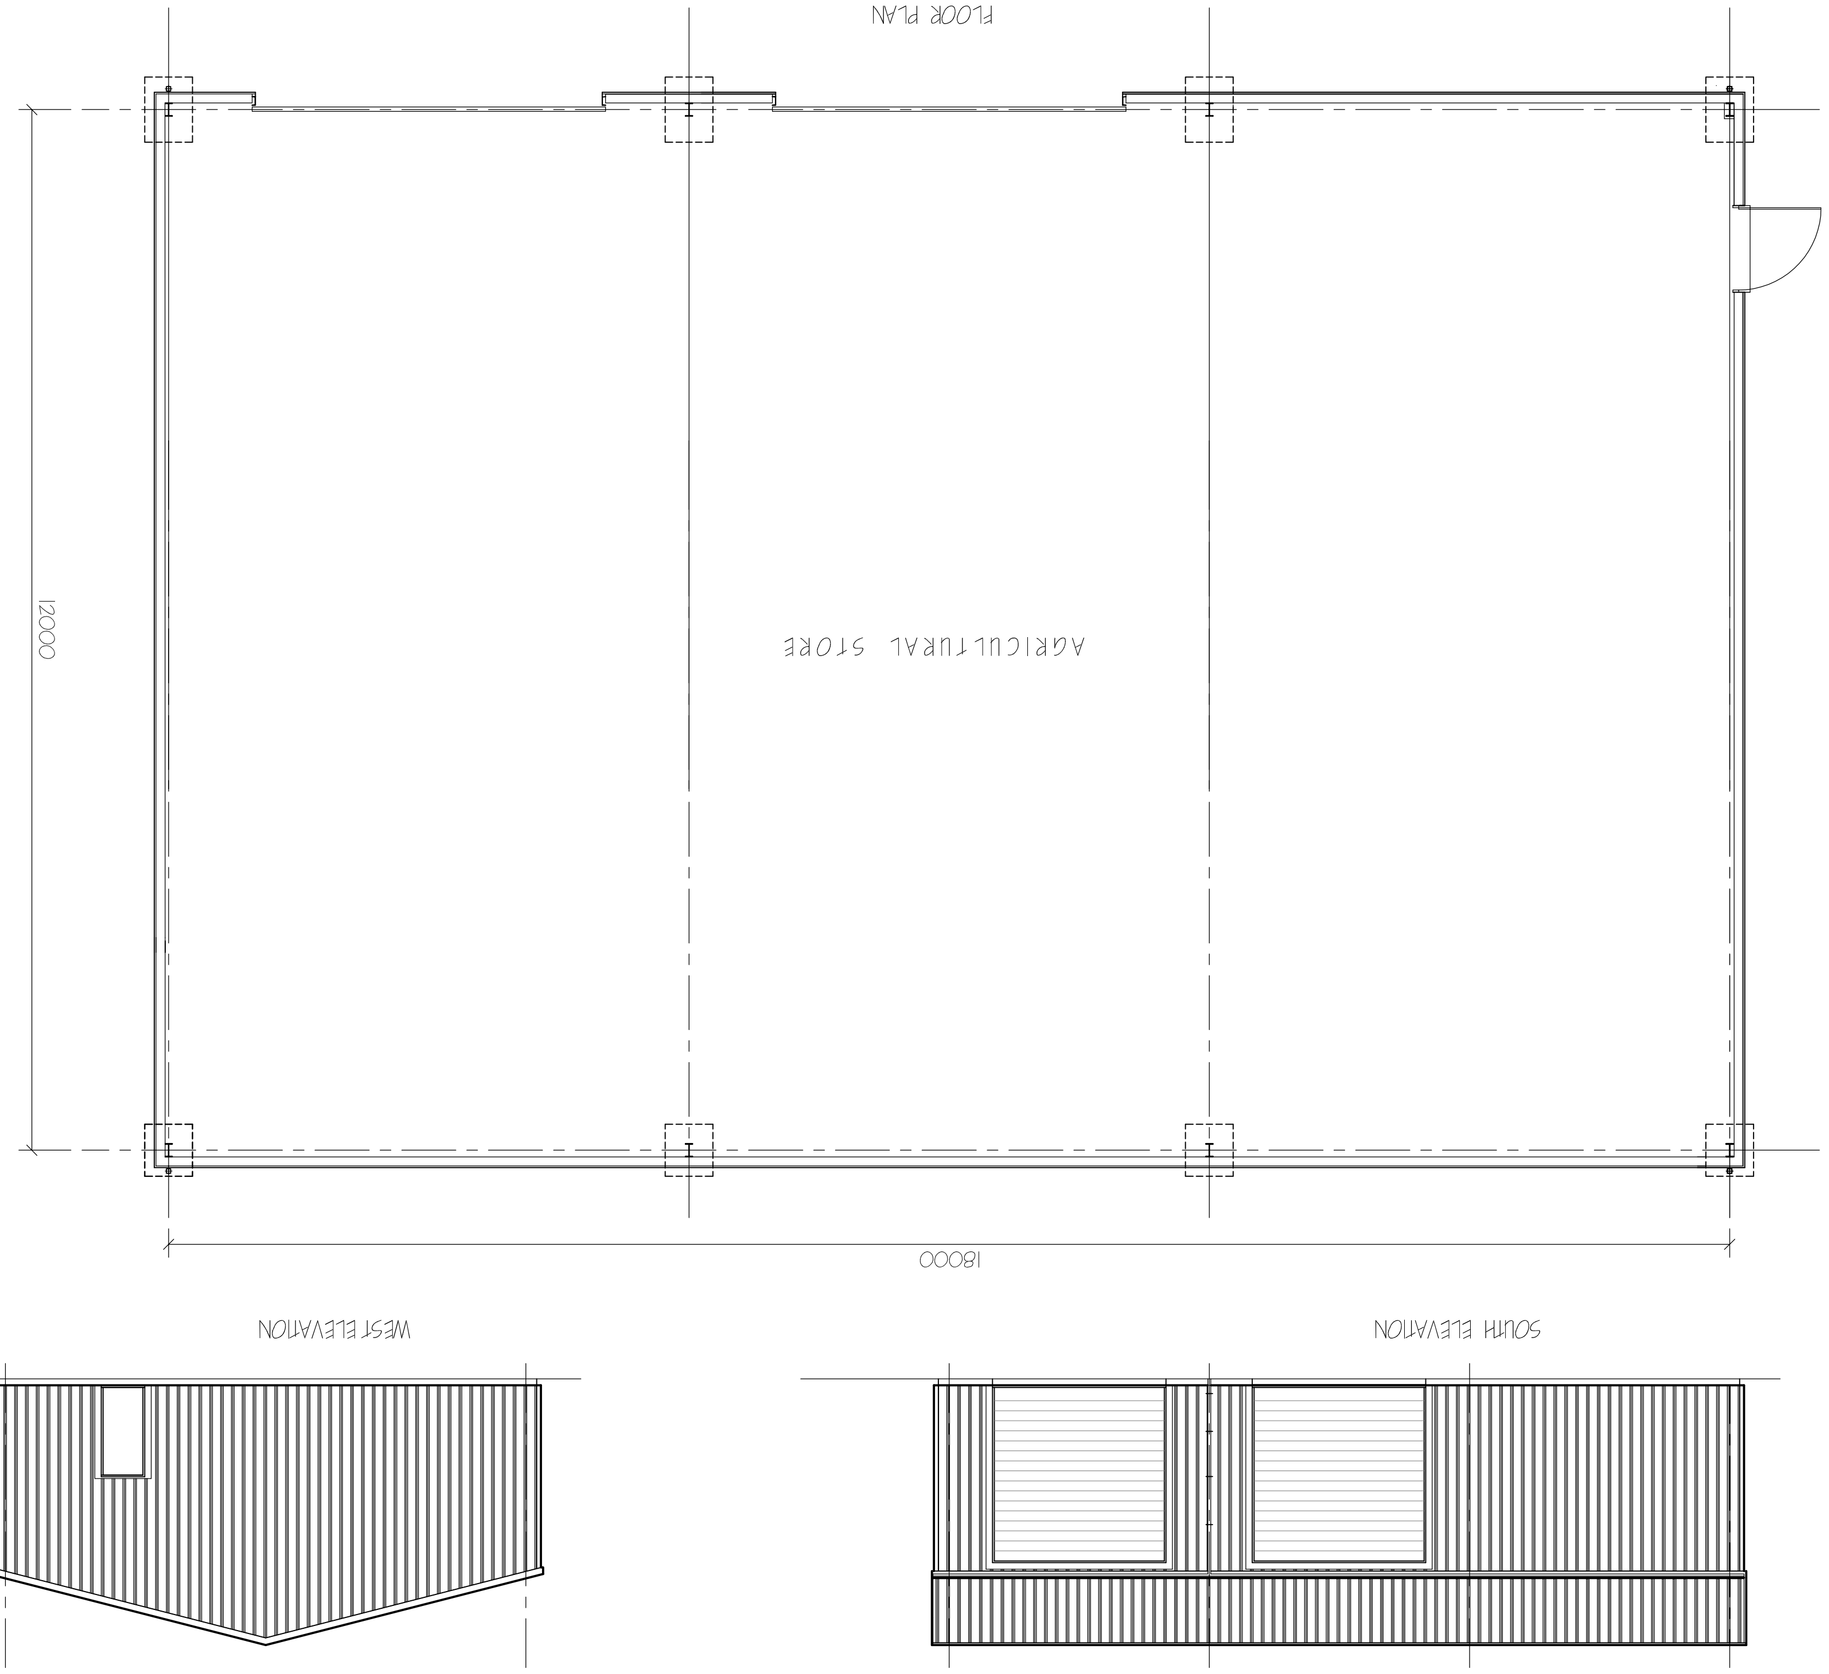
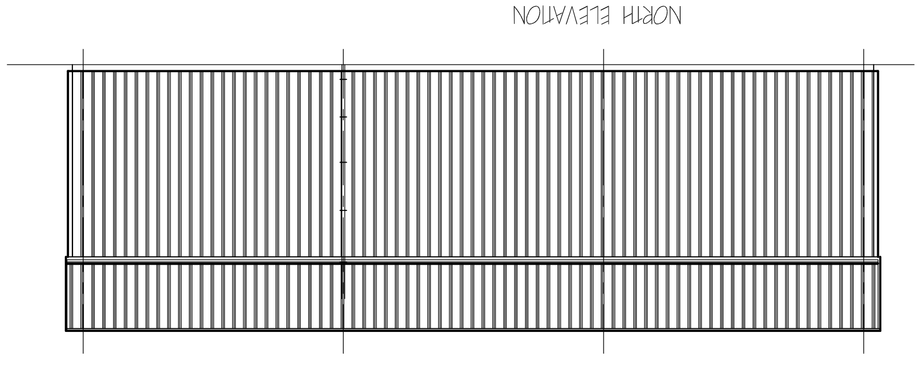


MATERIAL SCHEDULE:-
WALLS: - PROFILE METAL SHEETING - OLIVE GREEN
ROOF: - PROFILE METAL SHEETING - GOOSEWING GREY

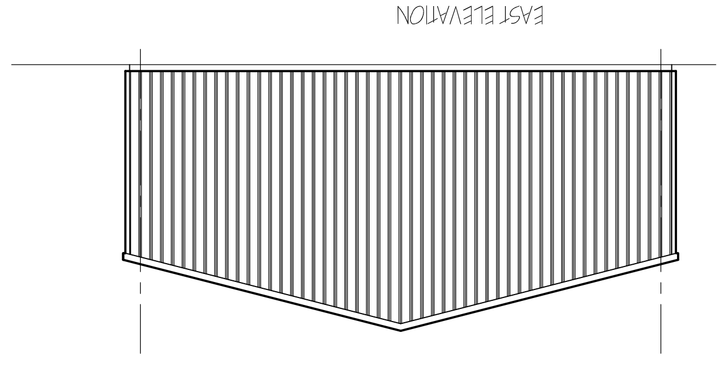

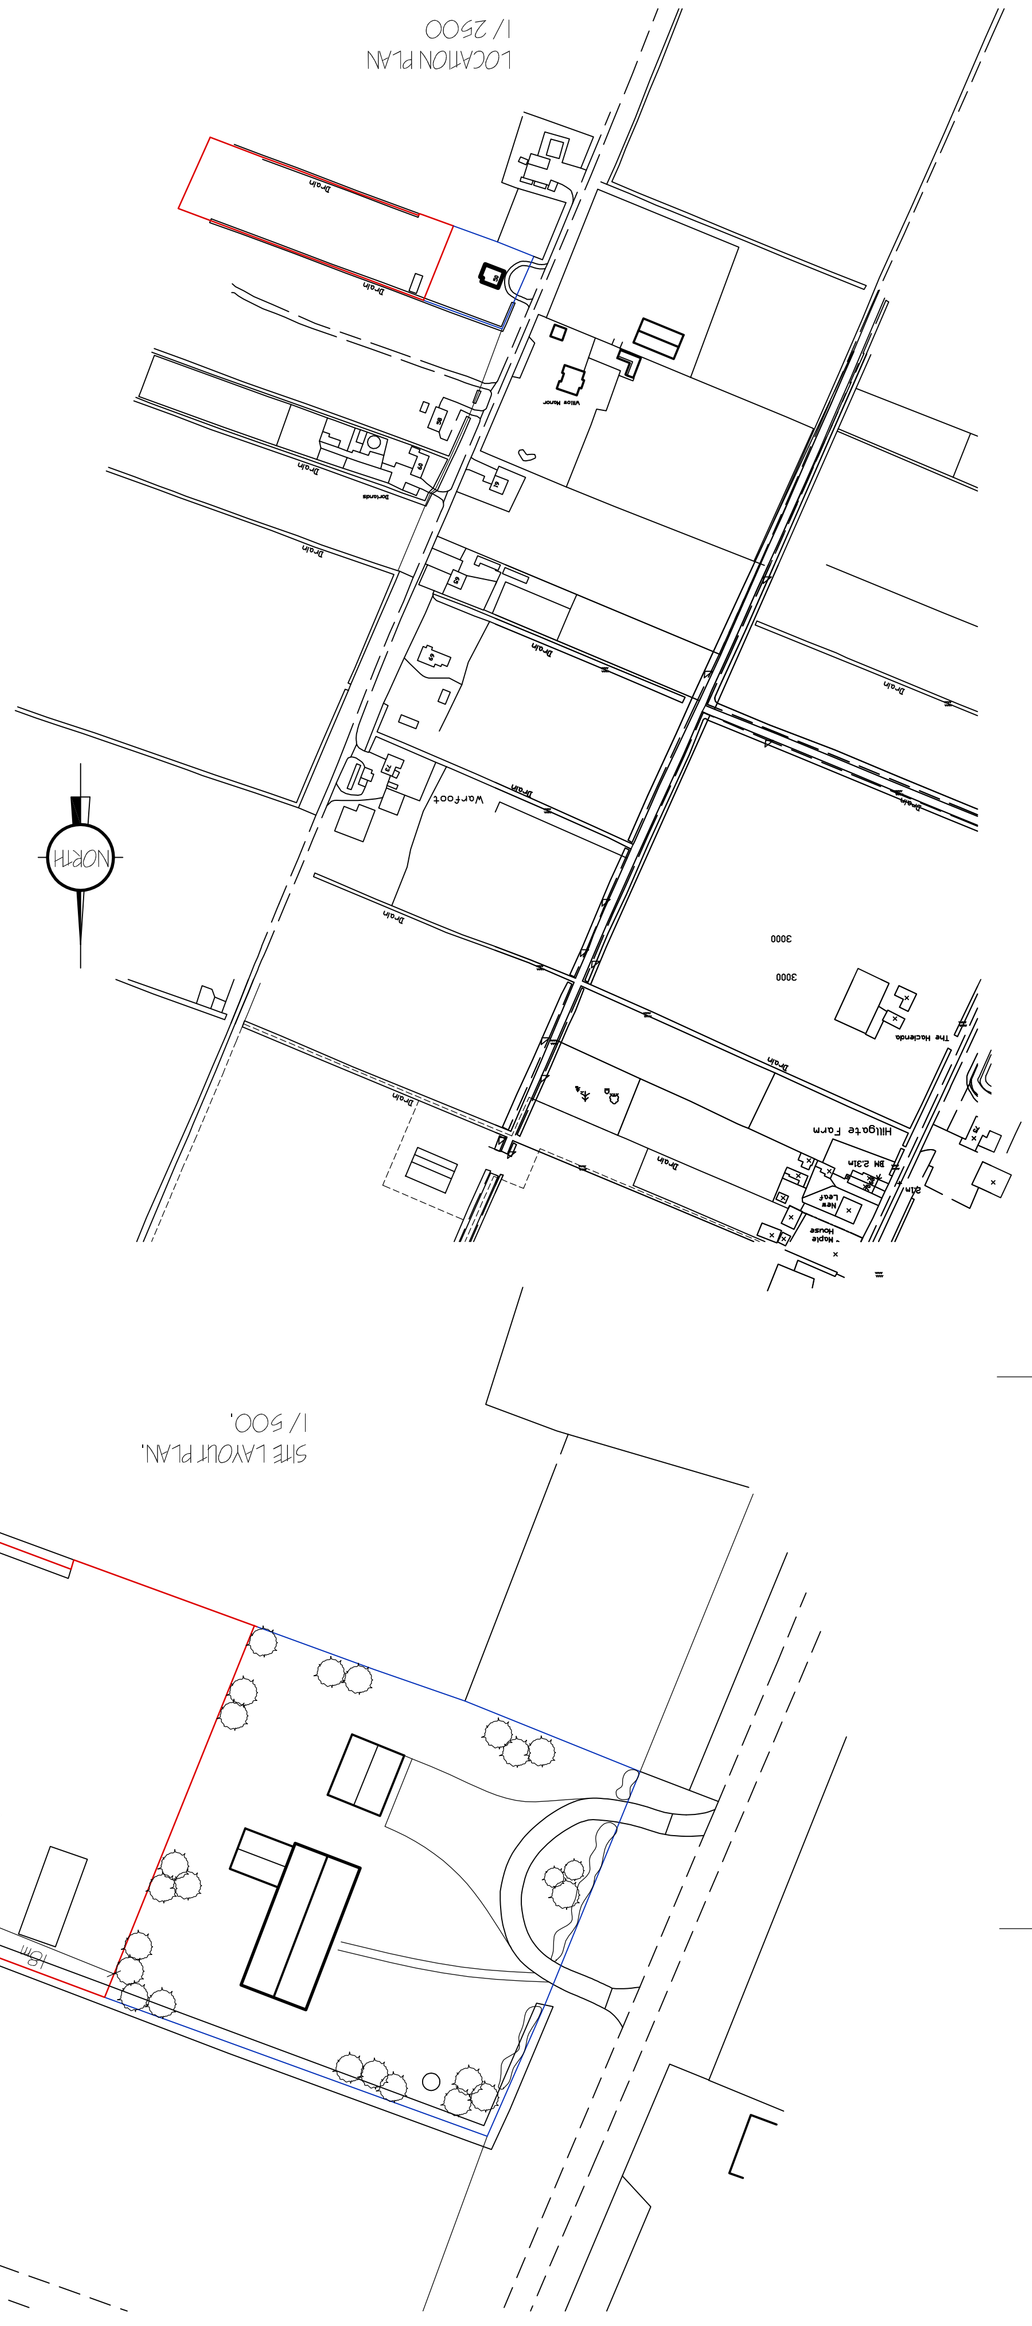


LOCATION PLAN
1/ 2500
NORTH
Hillgate Farm
