
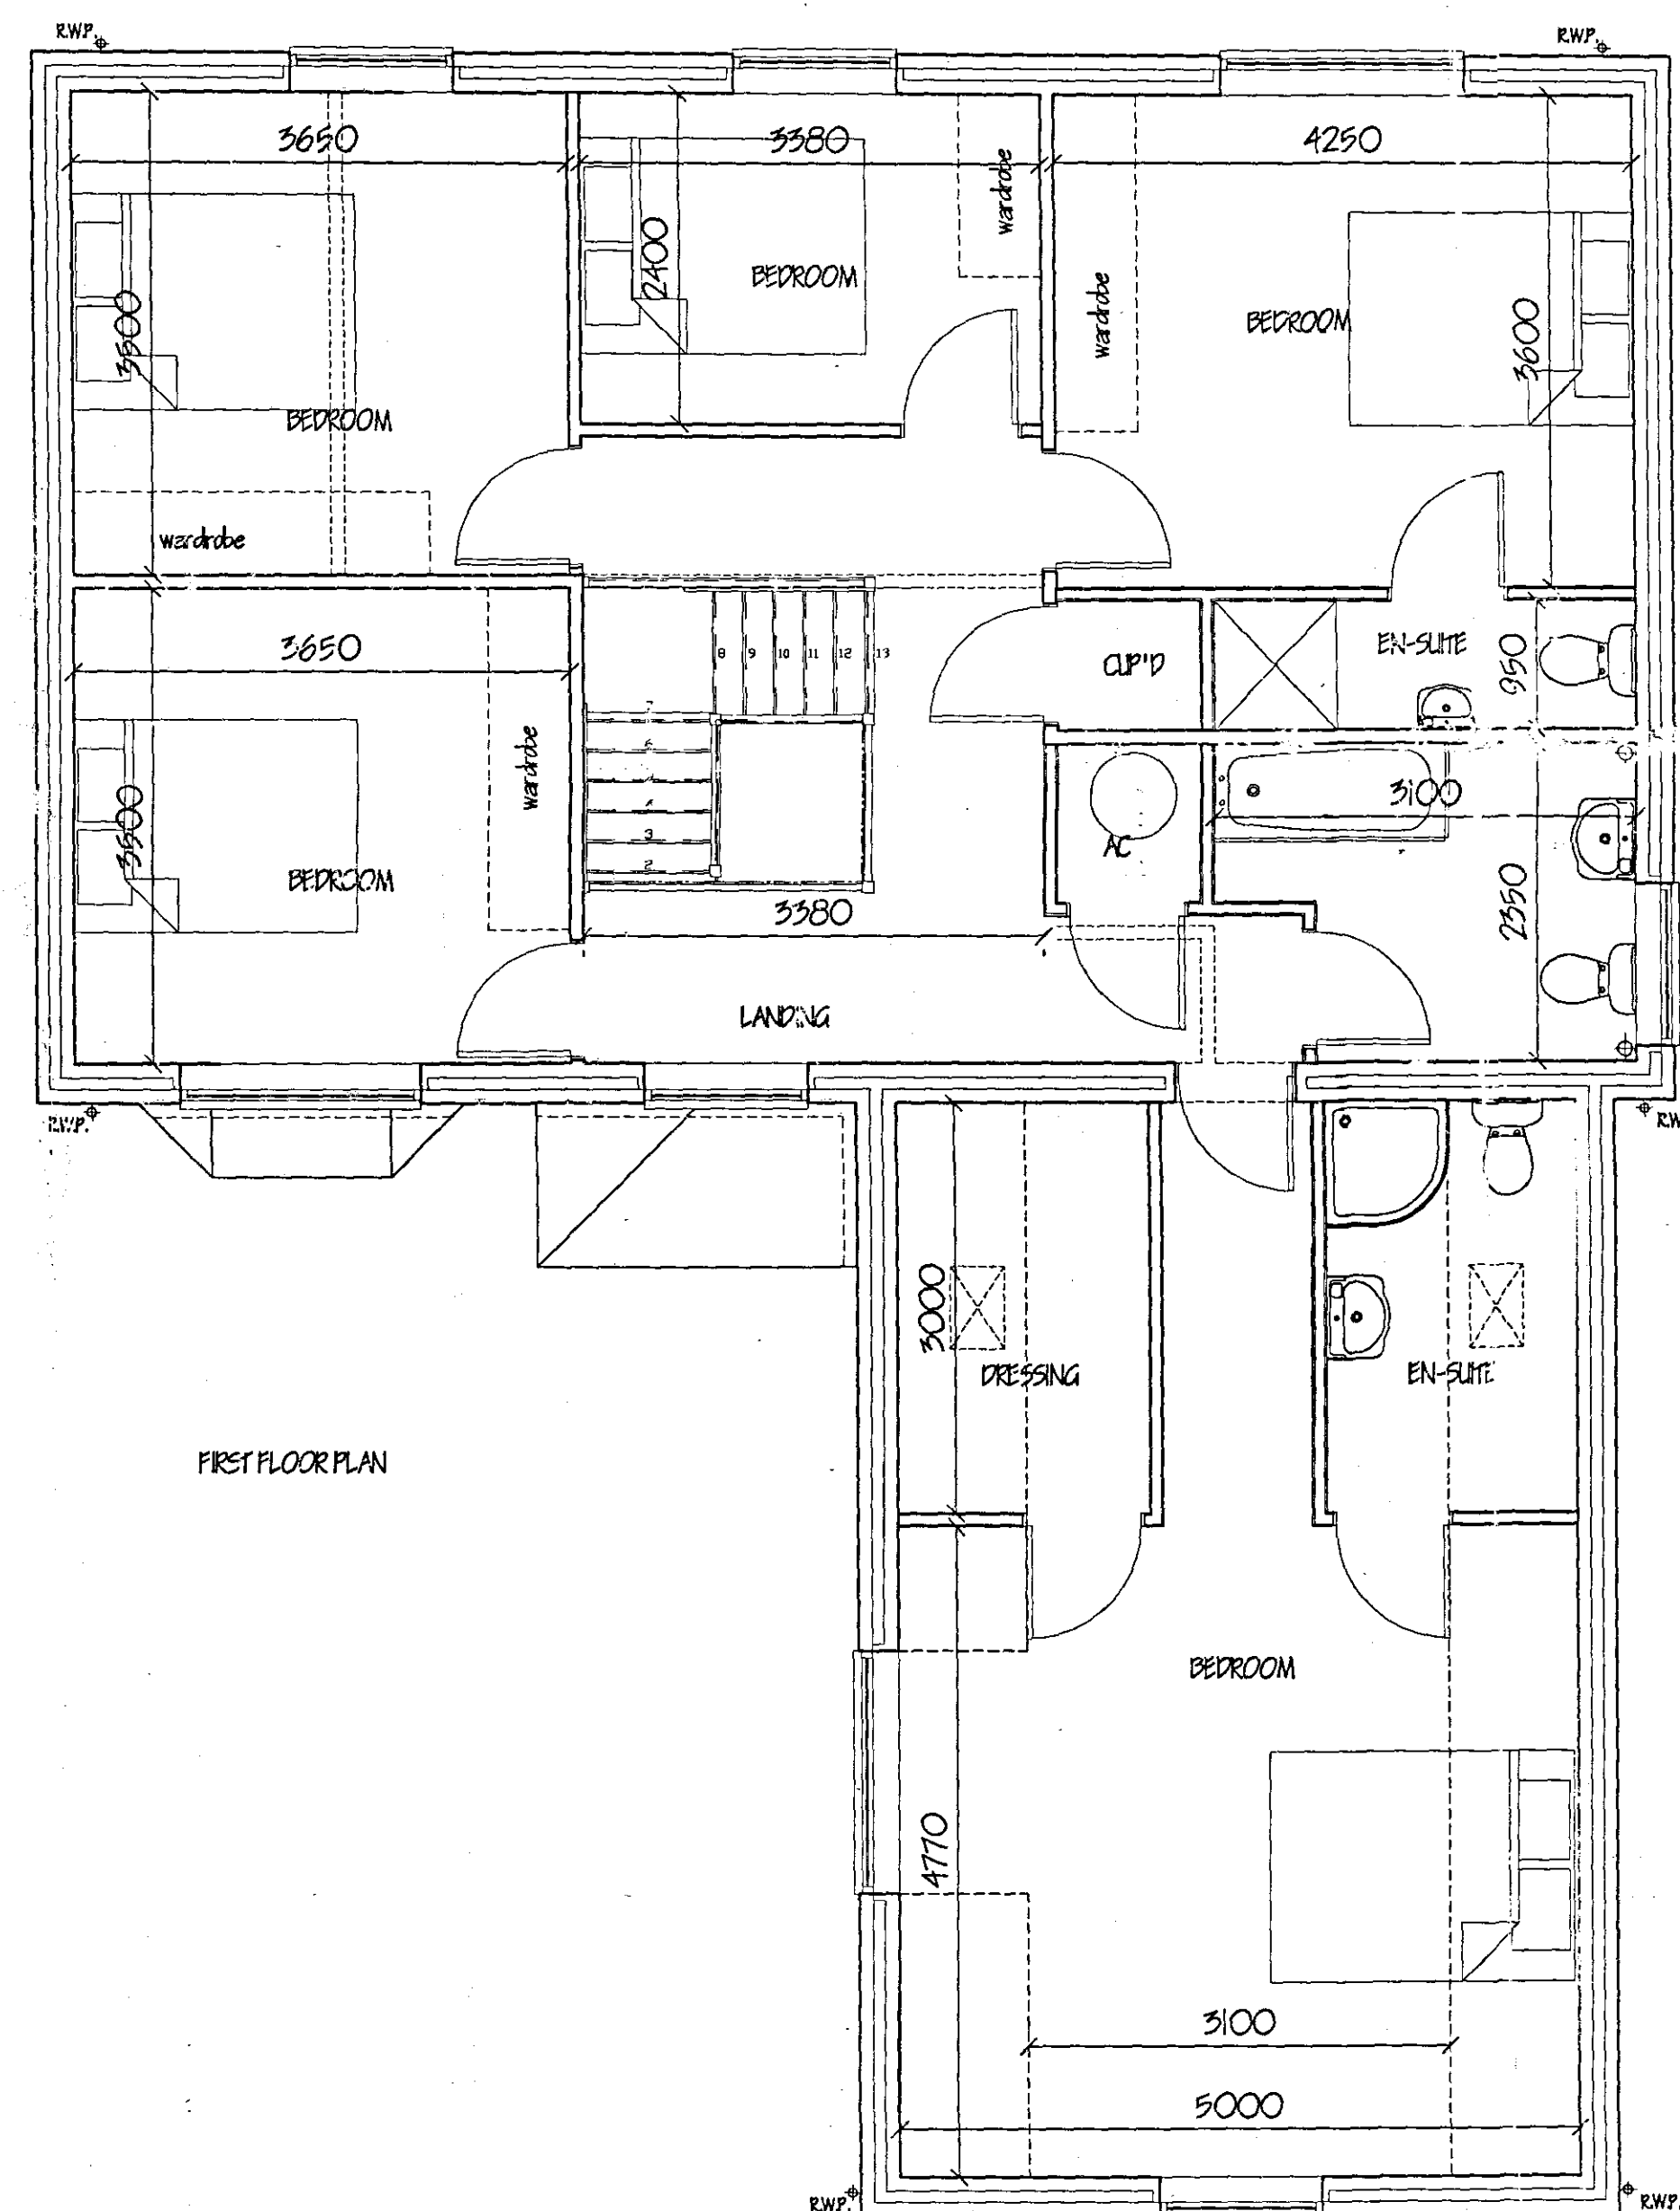


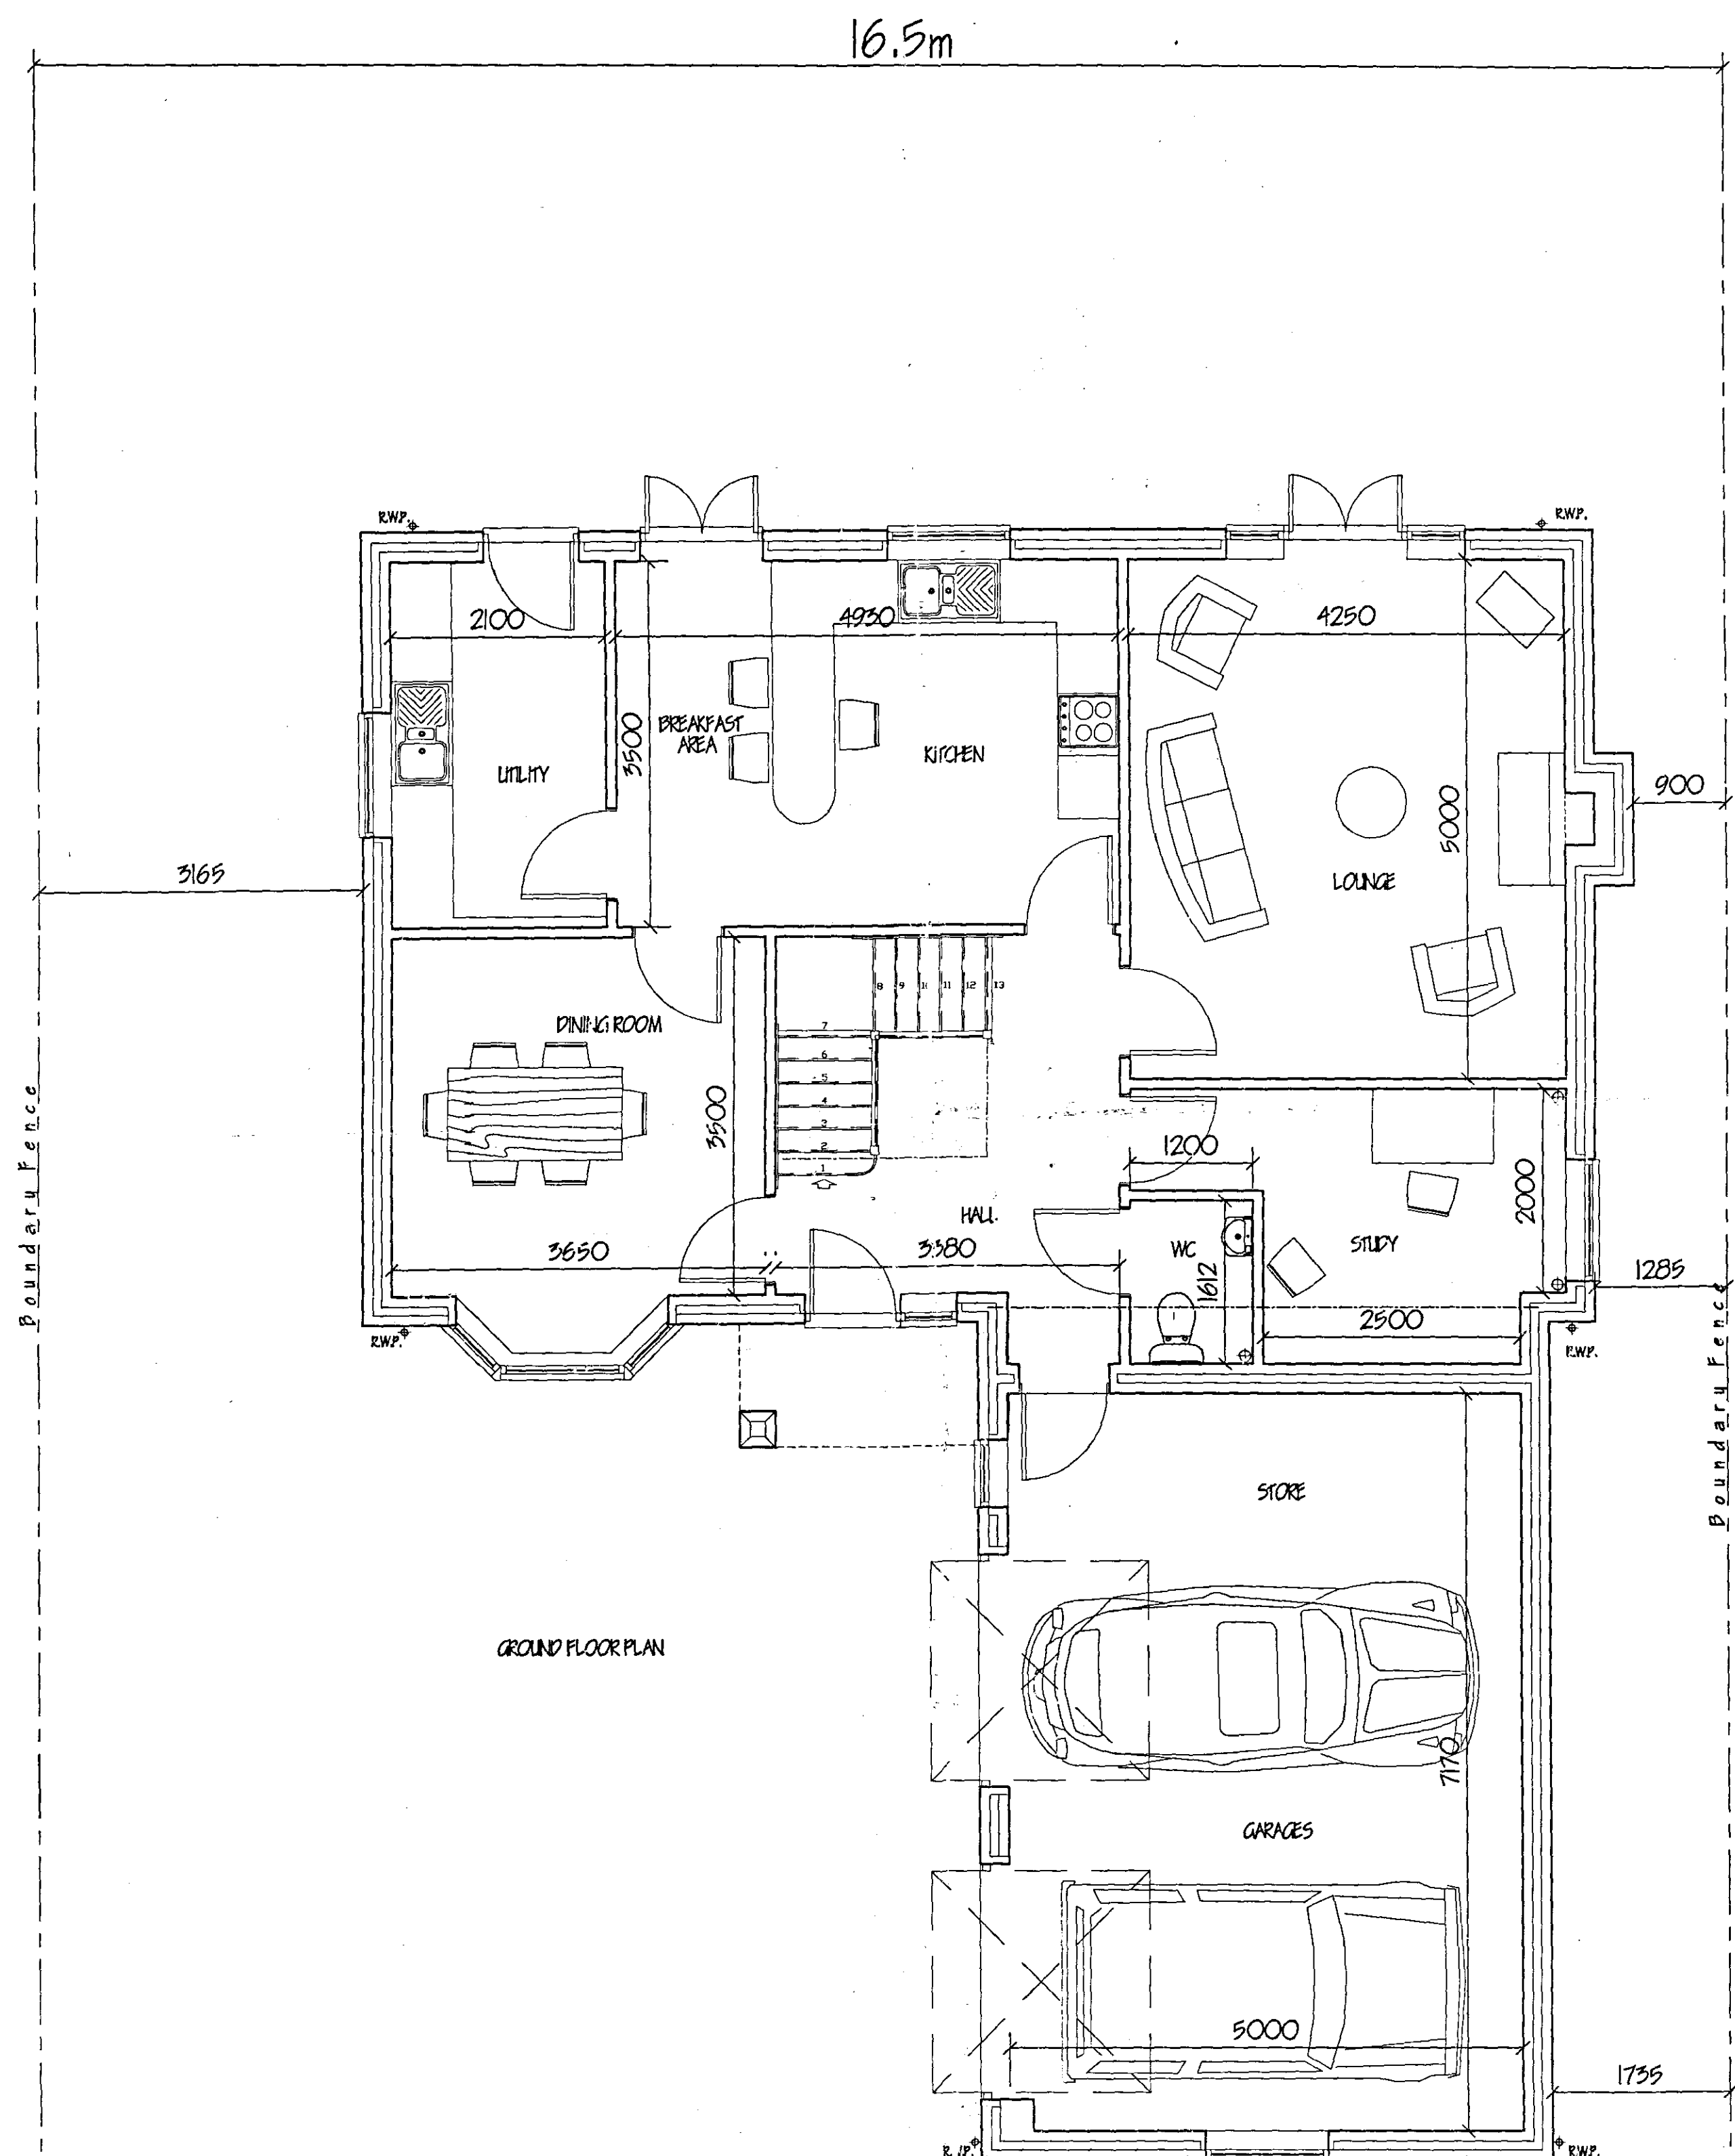

Project	
PROPOSED HOUSE & GARAGES, NORTH ROAD, GEDNEY HILL, SPALDING, Lincs.	
Client	
MR. & MRS. C. CANNON.	
Drawing	
FLOOR LAYOUT PLANS.	
Job Ref.	Drawing No.
1316-06.	01B.
Date	Drawn
MARCH '06.	CRM.
Scales	
1/50.	
DO NOT SCALE FROM THIS DRAWING	
