


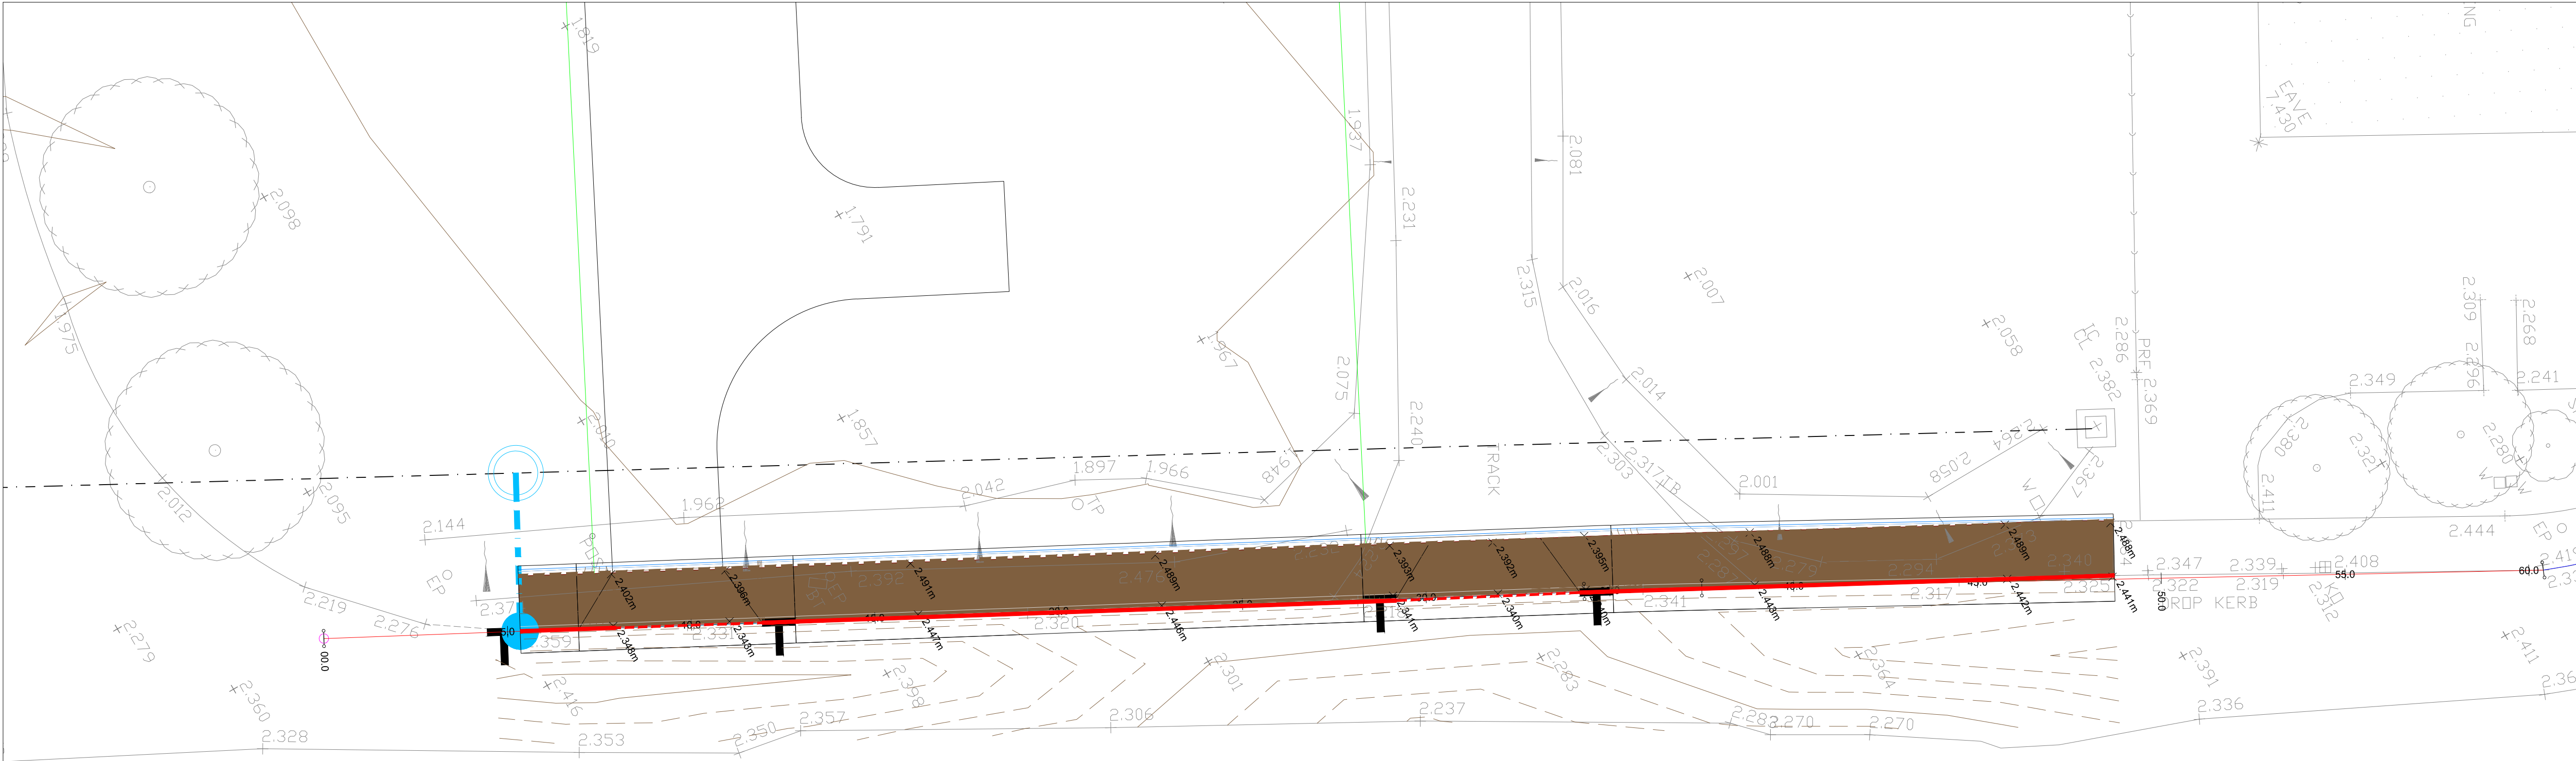

KEY

HIGHWAY DRAIN

Marshalls Beany Block Half Battered Straight Backed

Marshalls Beany Block Cover plate with dropped kerb
BN150 above at vehicle crossings


EF EDGING KERB

NEW FOOTWAY CONSTRUCTION

NEW VEHICLE CROSSING

SCALE 1:100

SCALE H=1:500, V=1:50

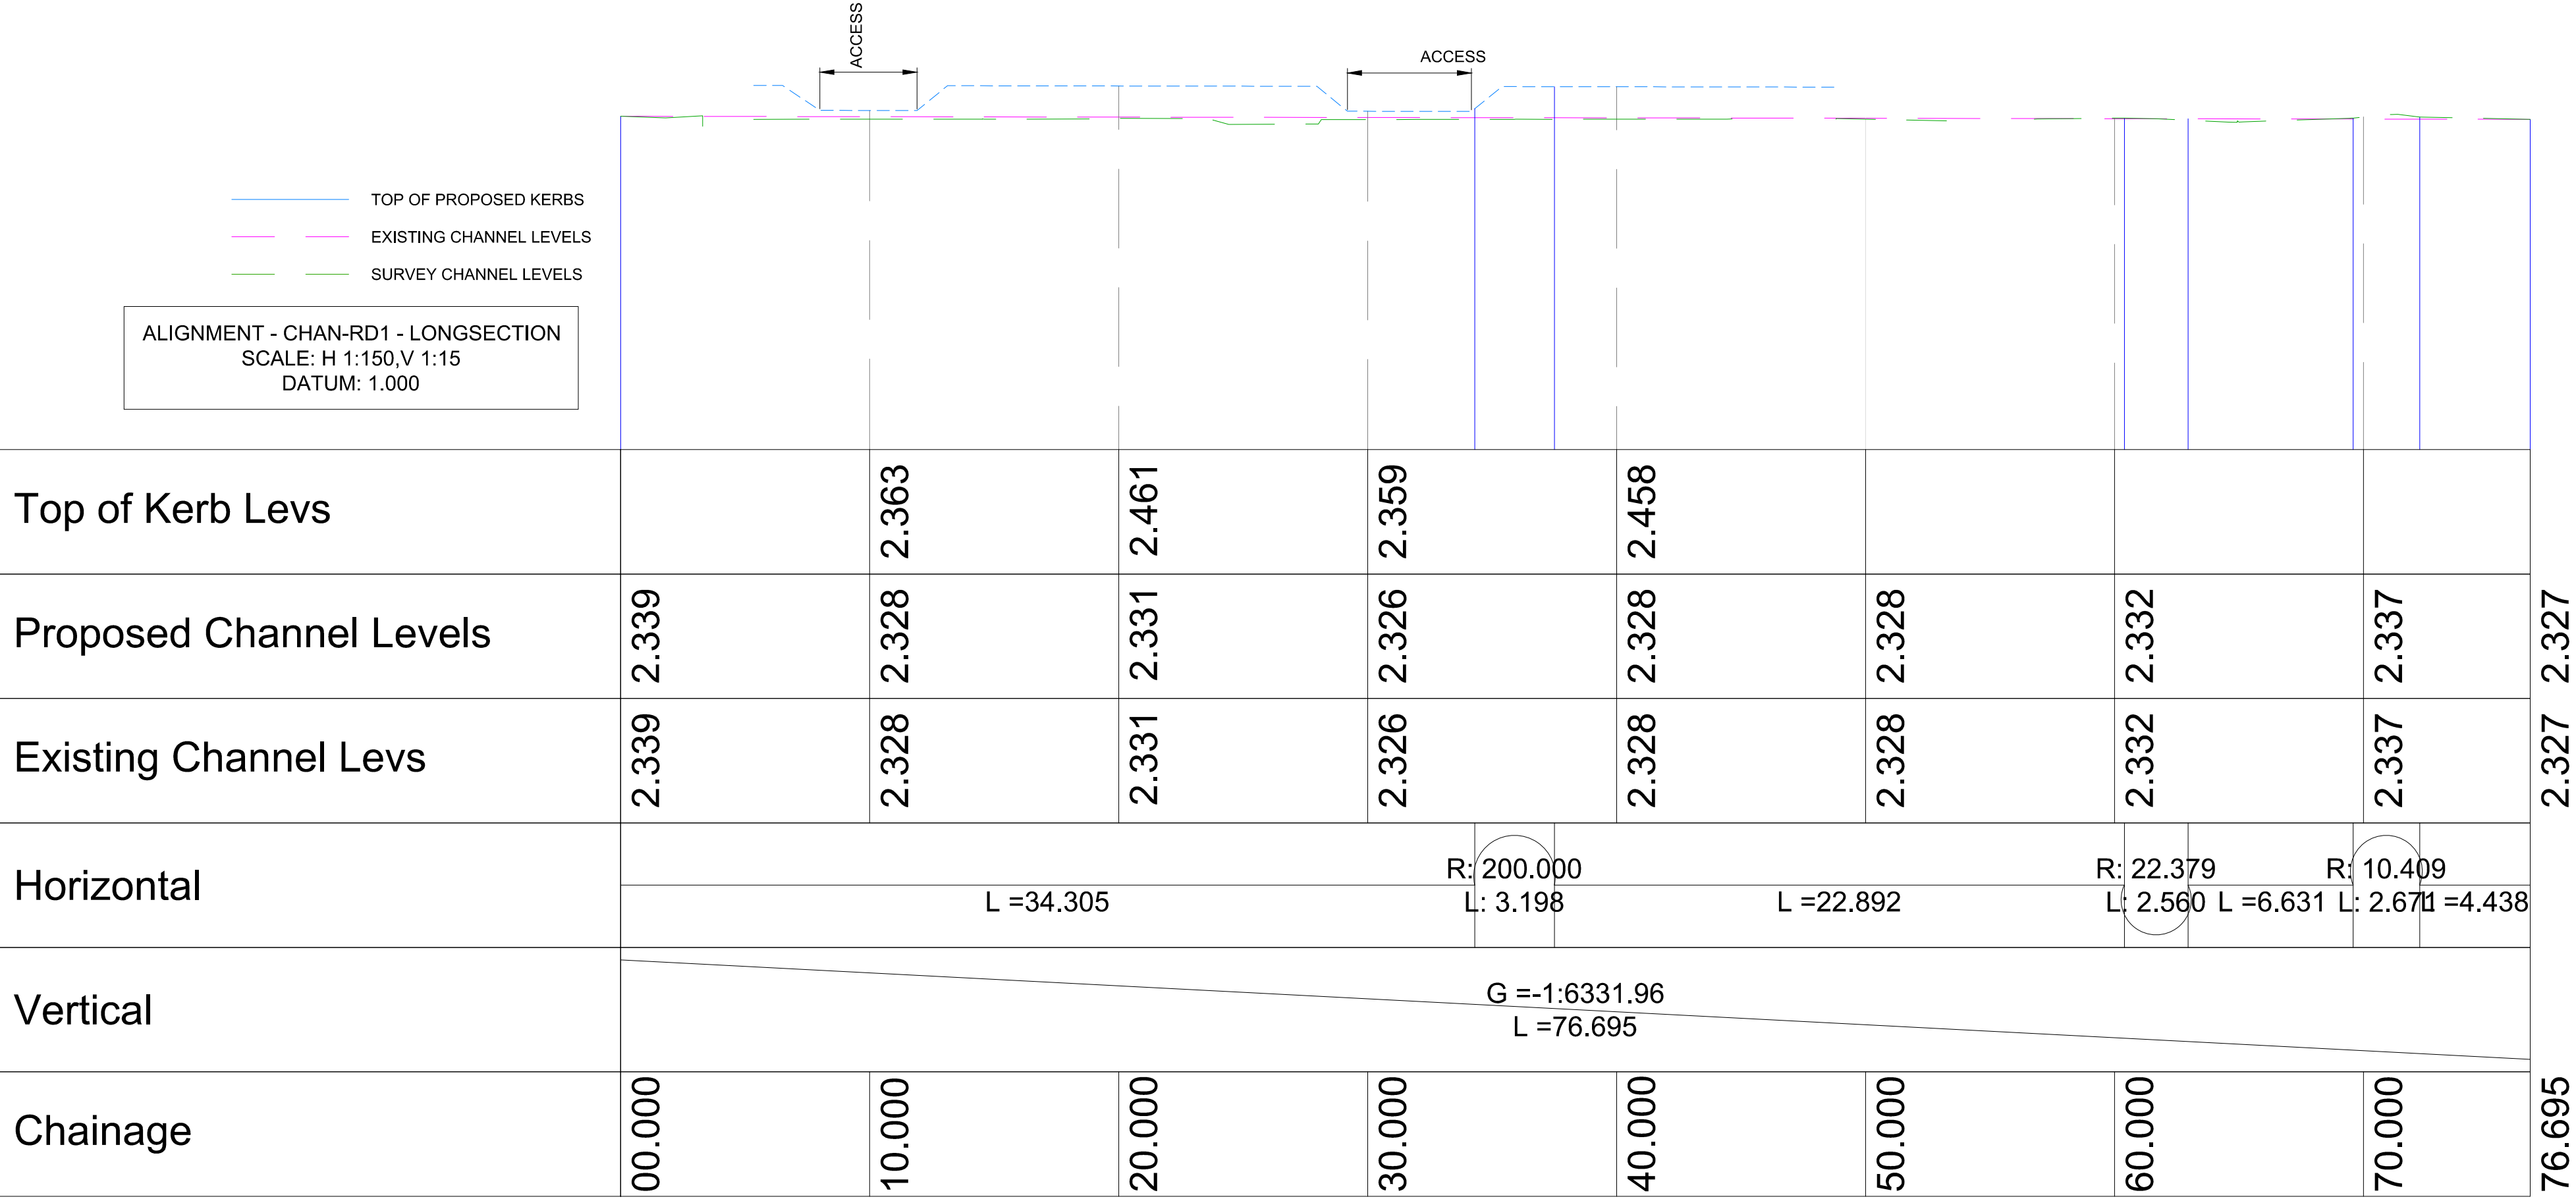

REV

DATE

DESCRIPTION/REASON FOR ISSUE

APPR

M

T

C

ENGINEERING

MTC Engineering (Cambridge) Ltd.
Ground Floor, 24 High Street
Whittlesford, Cambridgeshire, CB22 4LT
Tel (01223) 837270, fax (01223) 835648
E-mail office@mtcengineering.co.uk

TITLE

WEST DROVE, GEDNEY,
LINCOLNSHIRE
CHANNEL SECTION AND LEVELS

ORIG

M.R.F

DATE

FEBRUARY 2019

CHKD

SCALE

AS STATED @ A1

APPR

DRAWING NO

2312-03

REV

-

©This drawing and the works depicted are the copyright of MTC Engineering (Cambridge) Ltd and may not be reproduced or amended except by written permission. No liability will be accepted for amendments made by other persons.