






FRONT ELEVATION

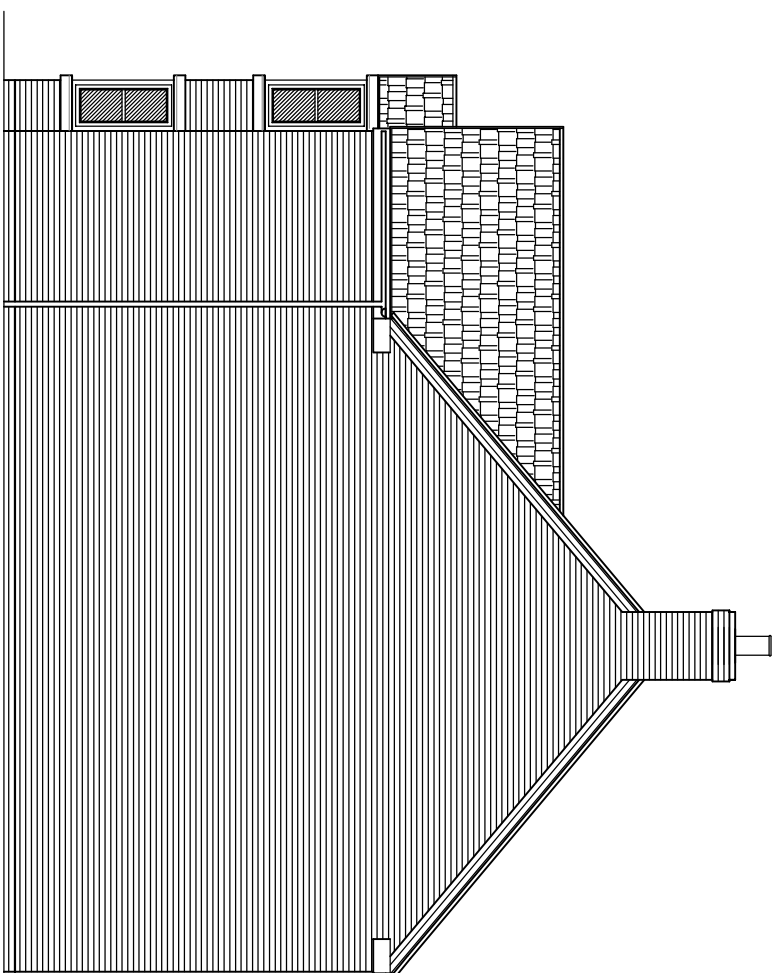

SIDE ELEVATION

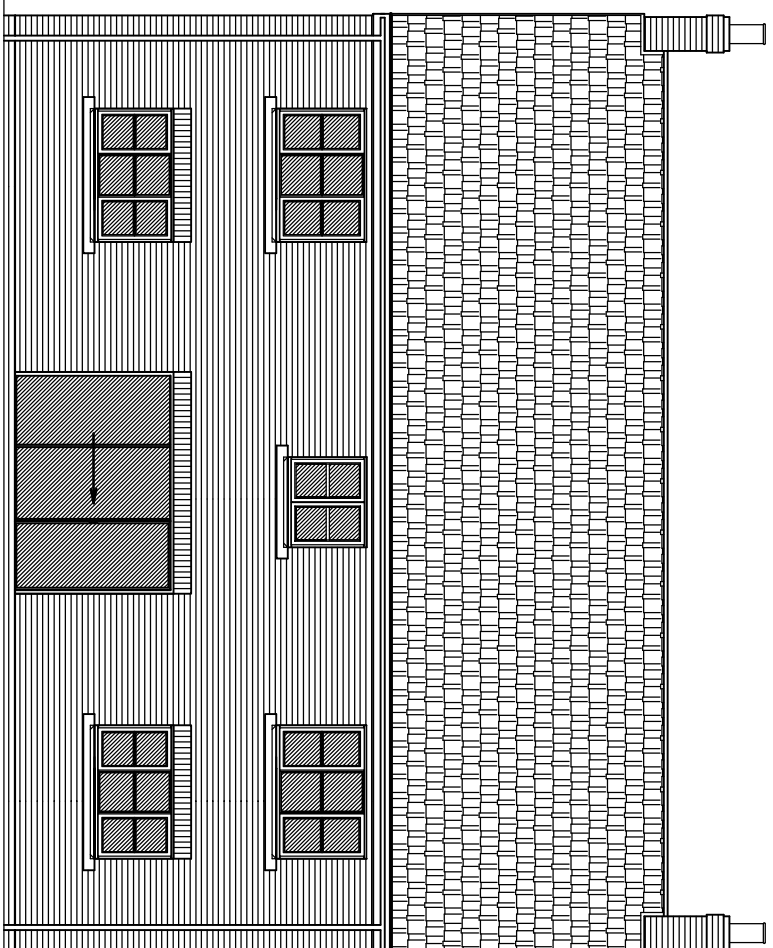

# REAR ELEVATION

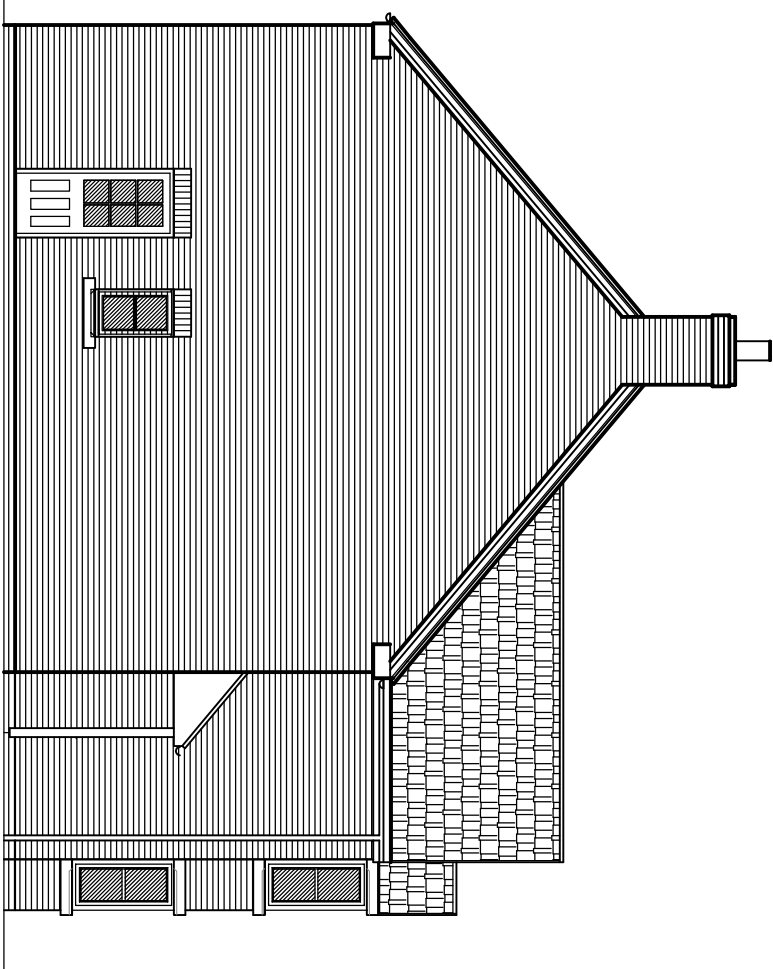


SIDE ELEVATION



| Domestic Ventilation Performance Assessment for compliance with requirement F1 (1) of the Building Regulations 2000 - |                      |                  |                              |                       |                          |                                          |
|---|----------------------|------------------|------------------------------|-----------------------|--------------------------|------------------------------------------|
| Ref   | Openings/Description | Room/Description | Minimum Ventilation Required | Ventilation Provision | Ventilators (Air Flow/s) | Background Ventilation (m <sup>2</sup> ) |

**EXTERNAL MATERIAL SCHEDULE:-**  
Bricks - Desimpeel Hathaway Brindled  
Tiles - Calderdale Slate Dark Grey  
Windows - Cream UPVC  
Guttering/ Downpipes - Black UPVC

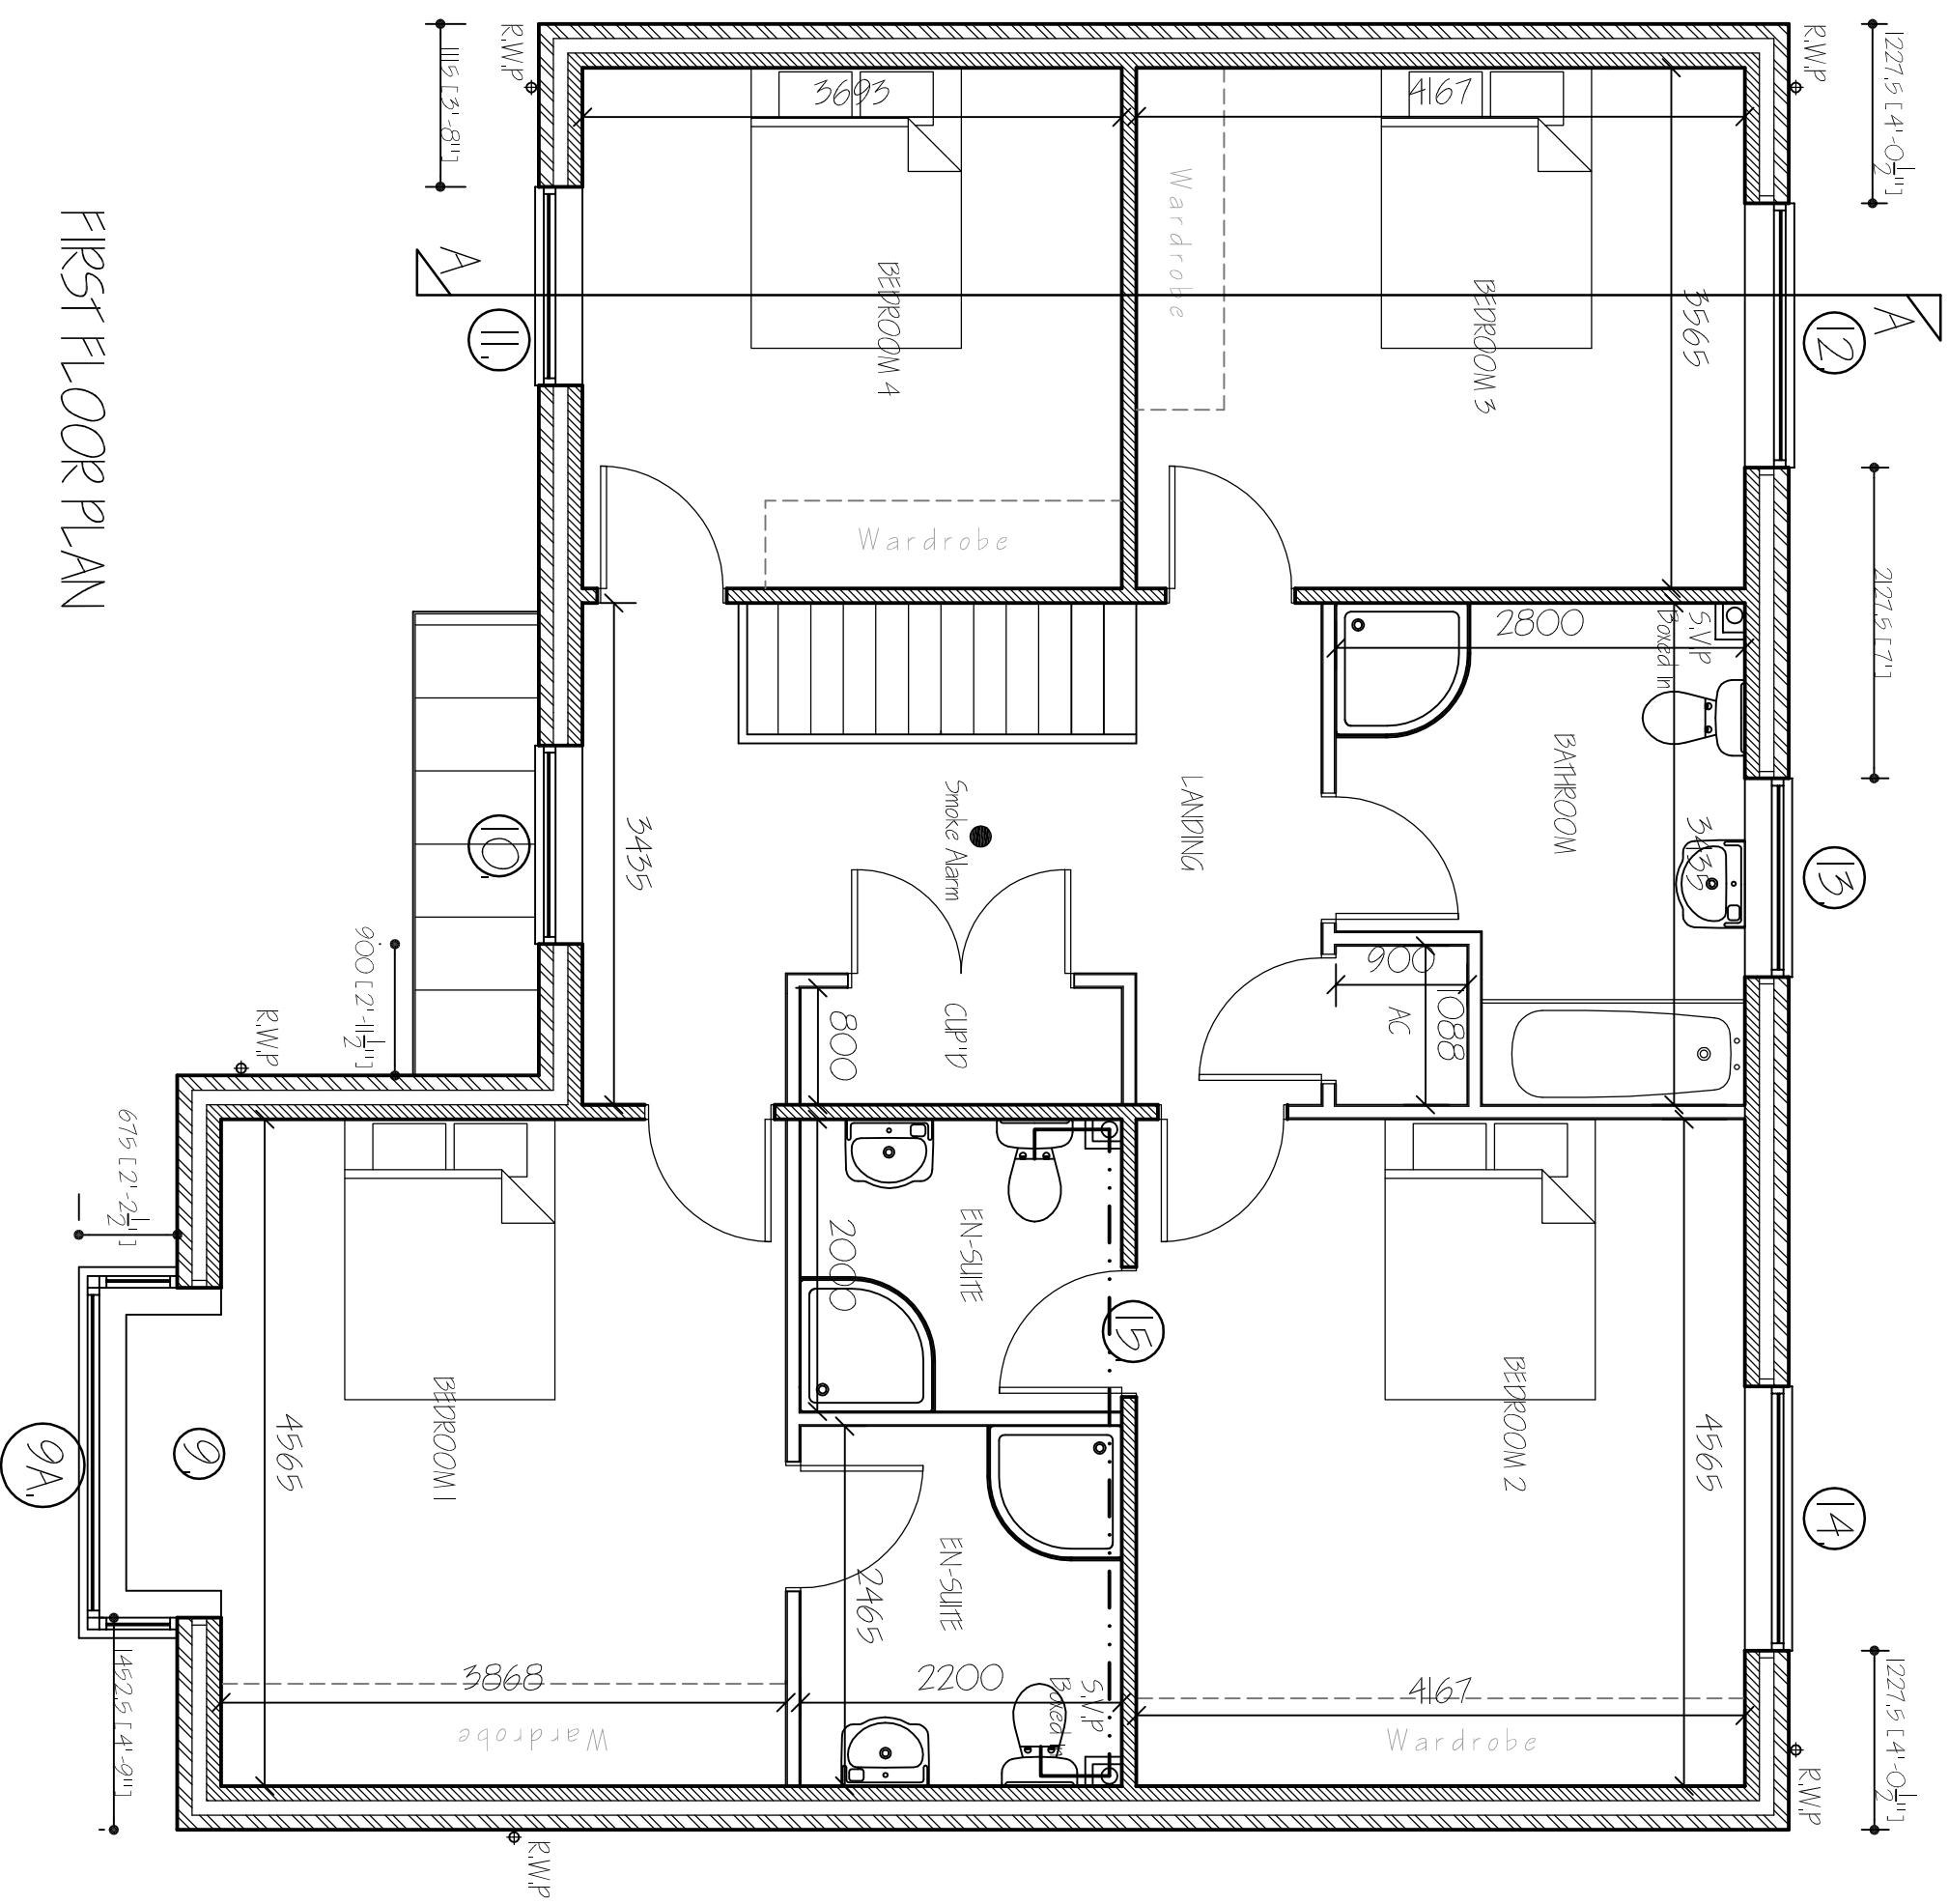

# FIRST FLOOR PLAN

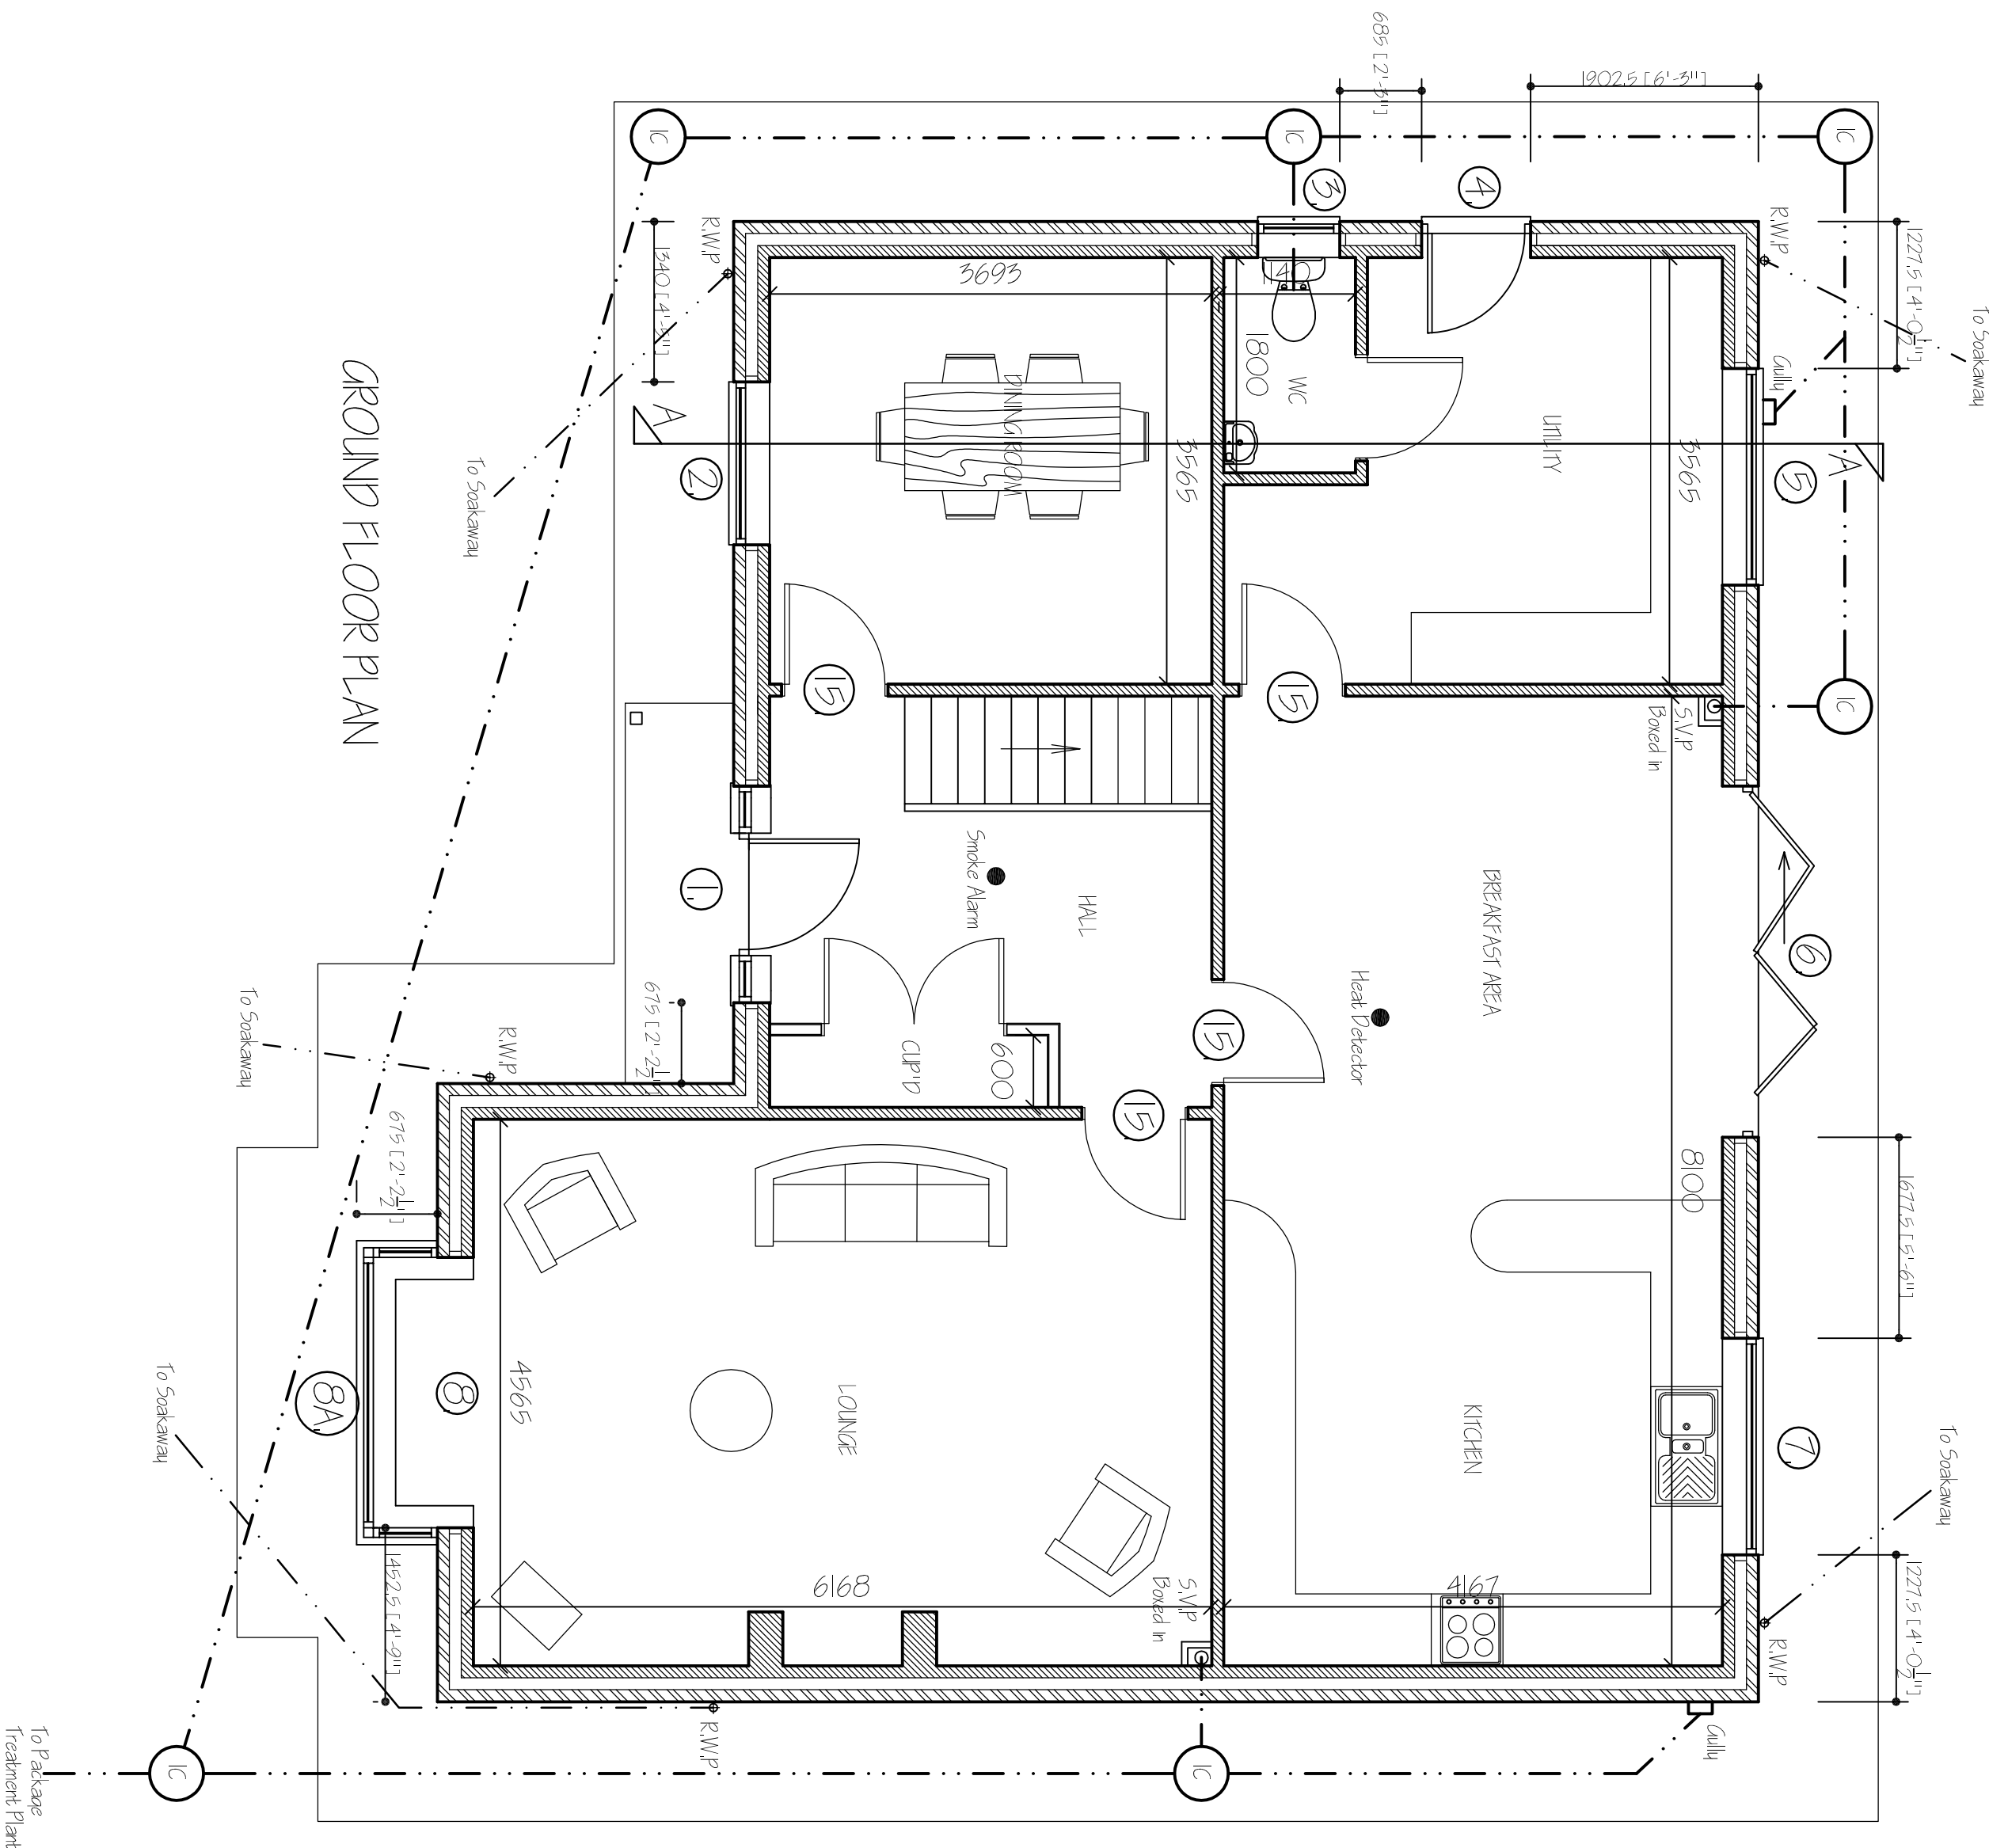

GROUND FLOOR PLAN

[illegible]