




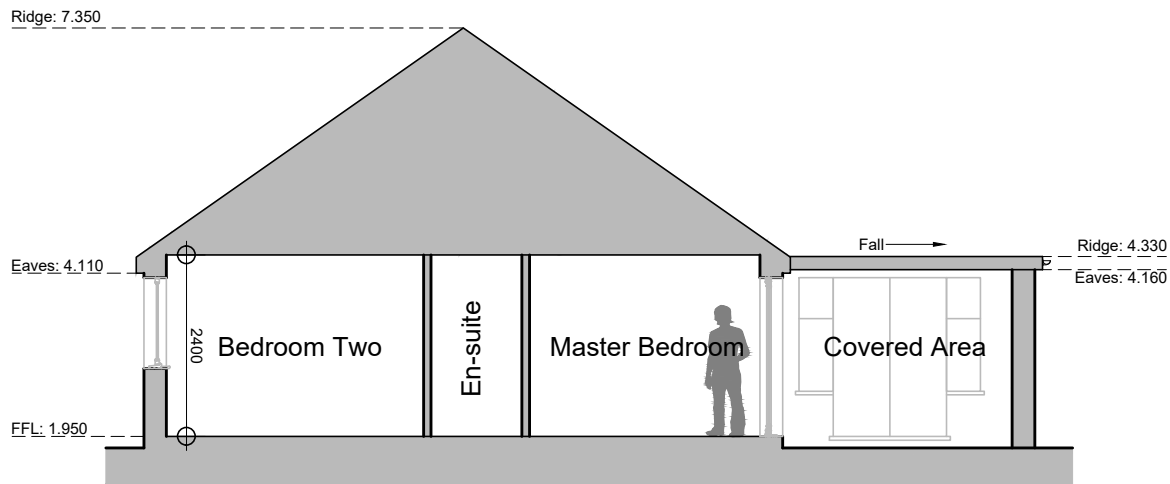


Section A-A

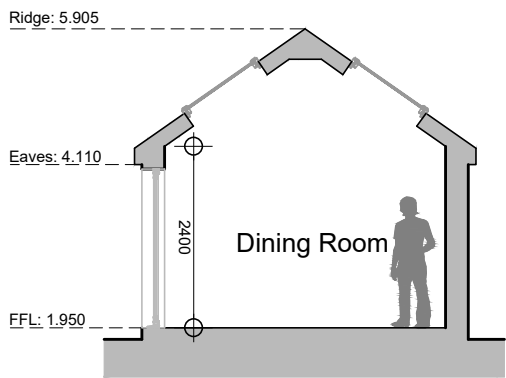

Section B-B

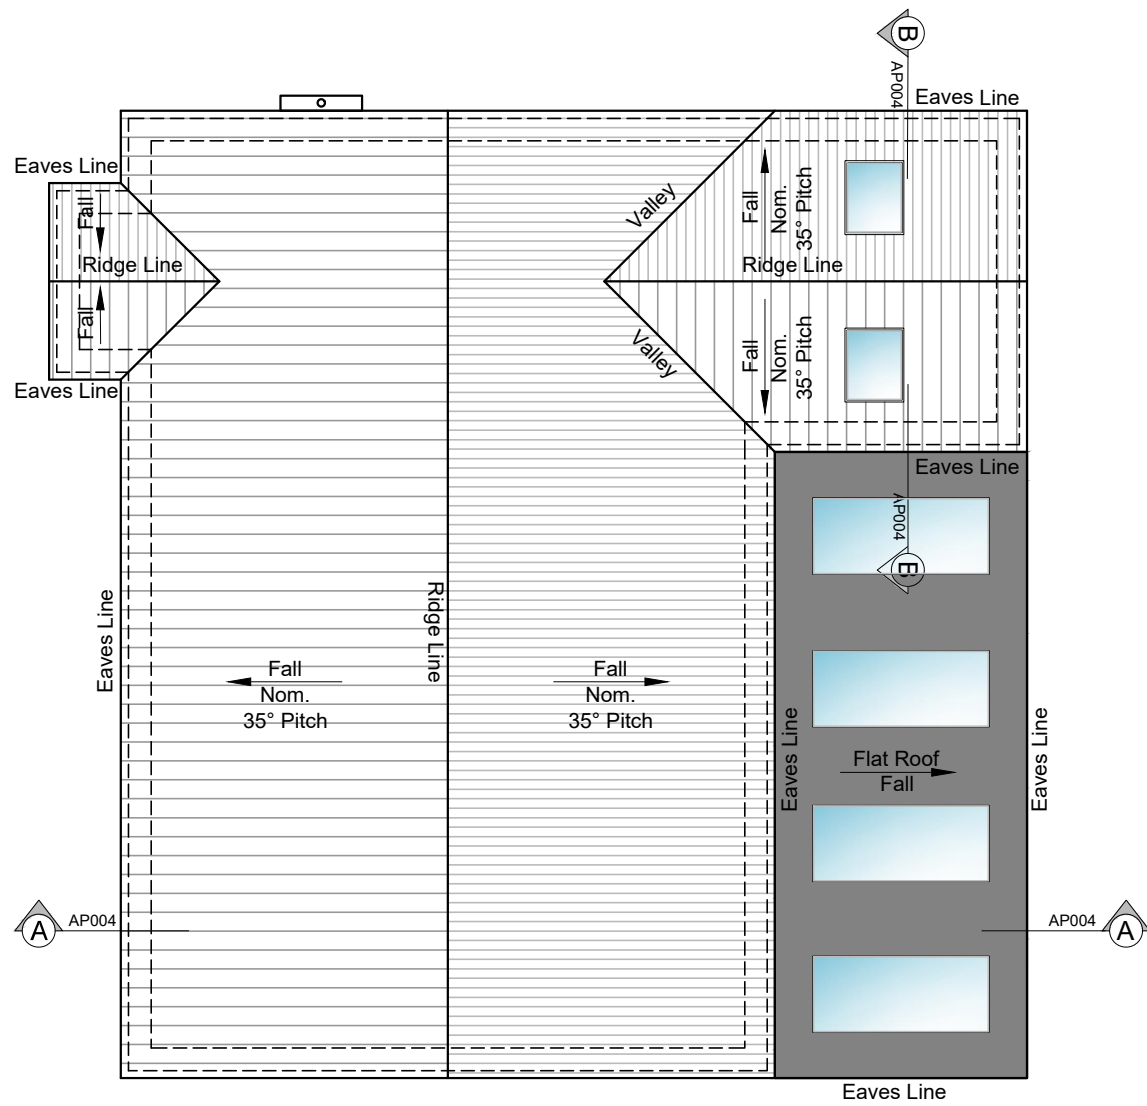

Roof Plan

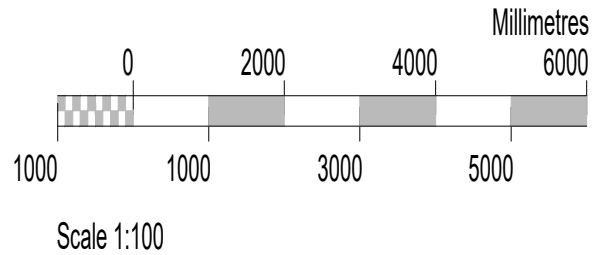

Halmshaw Building Design Ltd
8 Wesley Drive, Chatteris, Cambs PE16 6DQ
Tel: 01354 694165
Email: alan.hbd@outlook.com



client

Mr and Mrs Bradley

title

Proposed Sections and Roof Plan

project

Proposed Dwelling
Land Rear of 17 Station Road
Gedney Hill, Spalding, PE12 0NP

drawn

HBD

scale

1:100@A3

drawing no

2031-AP005

checked

date

August 2020

revision

P03