

This drawing is the copyright of Halmshaw Building Design Ltd. DO NOT scale from this drawing, check all dimensions on site. The Contractor shall bring all discrepancies immediately to the attention of Halmshaw Building Design Ltd.

CDM Notes - Refer to separate schedule.




North Elevation



East Elevation

Materials Schedule

- ① Vandersanden Old Farmhouse blend with course of blue engineering brick to DPC level.
- ② UPVC windows and doors. Cream on the outside and white on the inside
- ③ Redland interlocking Cambrian tile in Slate Grey
- ④ K-Rend thin coat render.
- ⑤ Single Ply roof covering
- ⑥ Cemeticious board. Cream

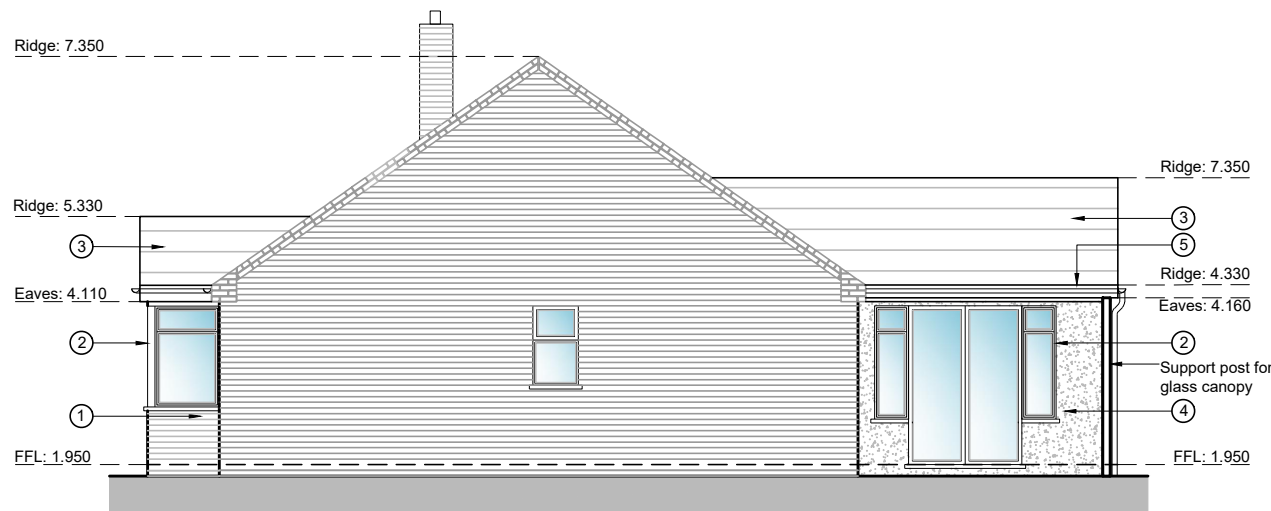

South Elevation



West Elevation

Halmshaw Building Design Ltd
8 Wesley Drive, Chatteris, Cambs PE16 6DQ
Tel: 01354 694165
Email: alan.hbd@outlook.com



client

Mr and Mrs Bradley

title

Proposed Elevations

project

Proposed Dwelling
Land Rear of 17 Station Road
Gedney Hill, Spalding, PE12 0NP

drawn

HBD

checked

scale

1:100@A3

date

August 2020

drawing no

2031-AP006

revision

P03