






Front Elevation

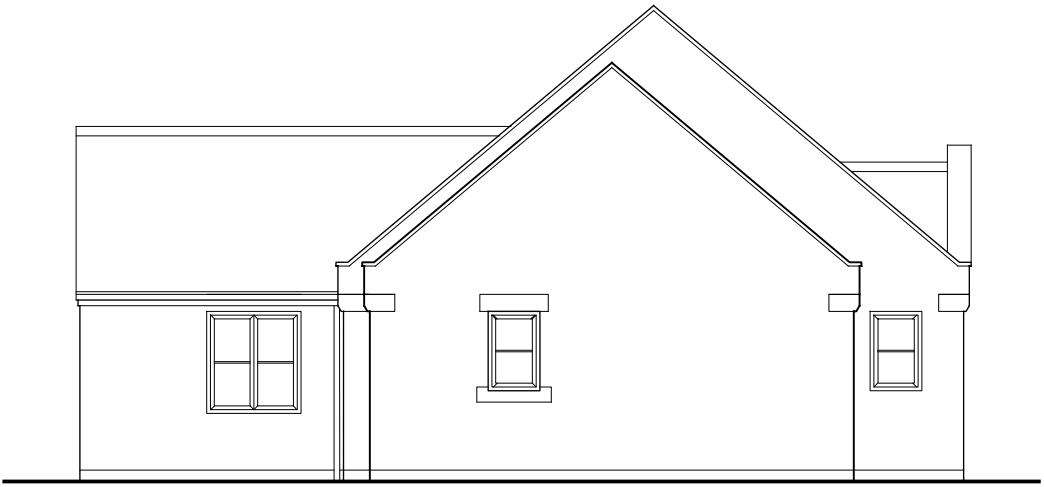


Side Elevation

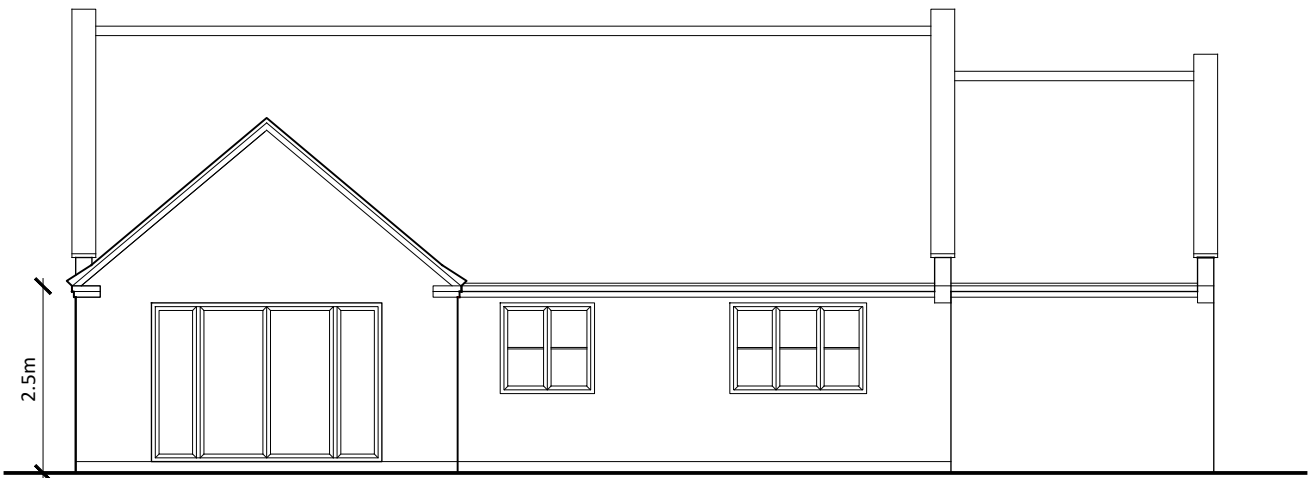


Rear Elevation

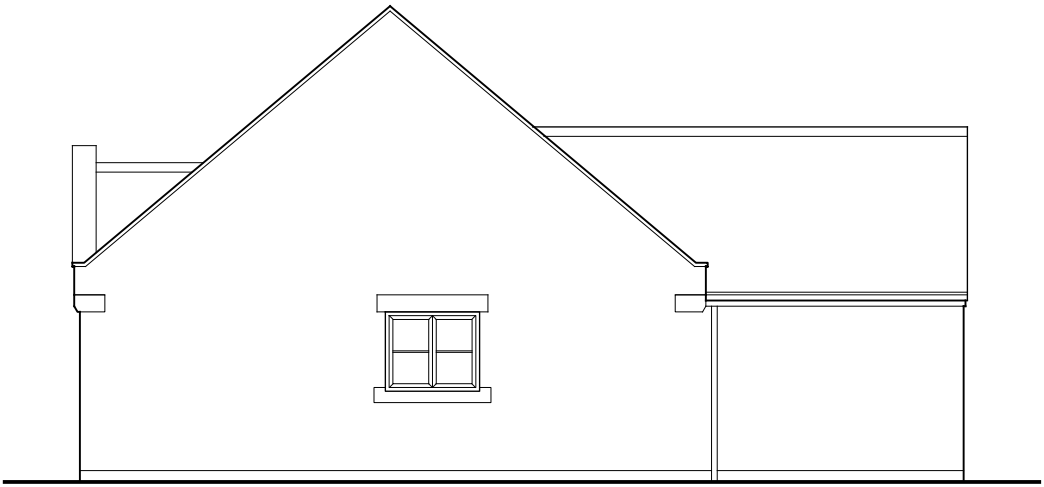

Side Elevation

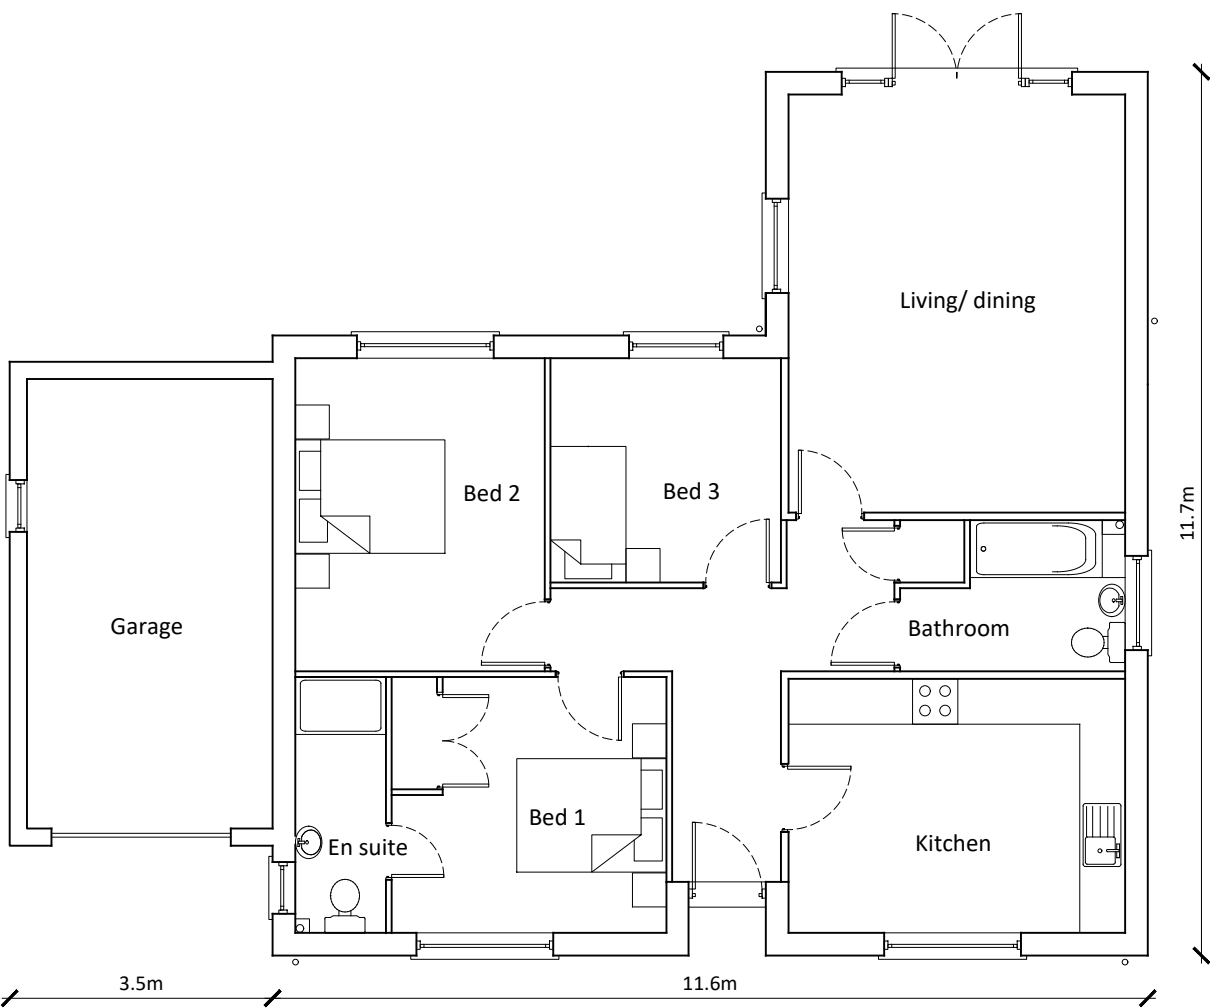

Floor Plan

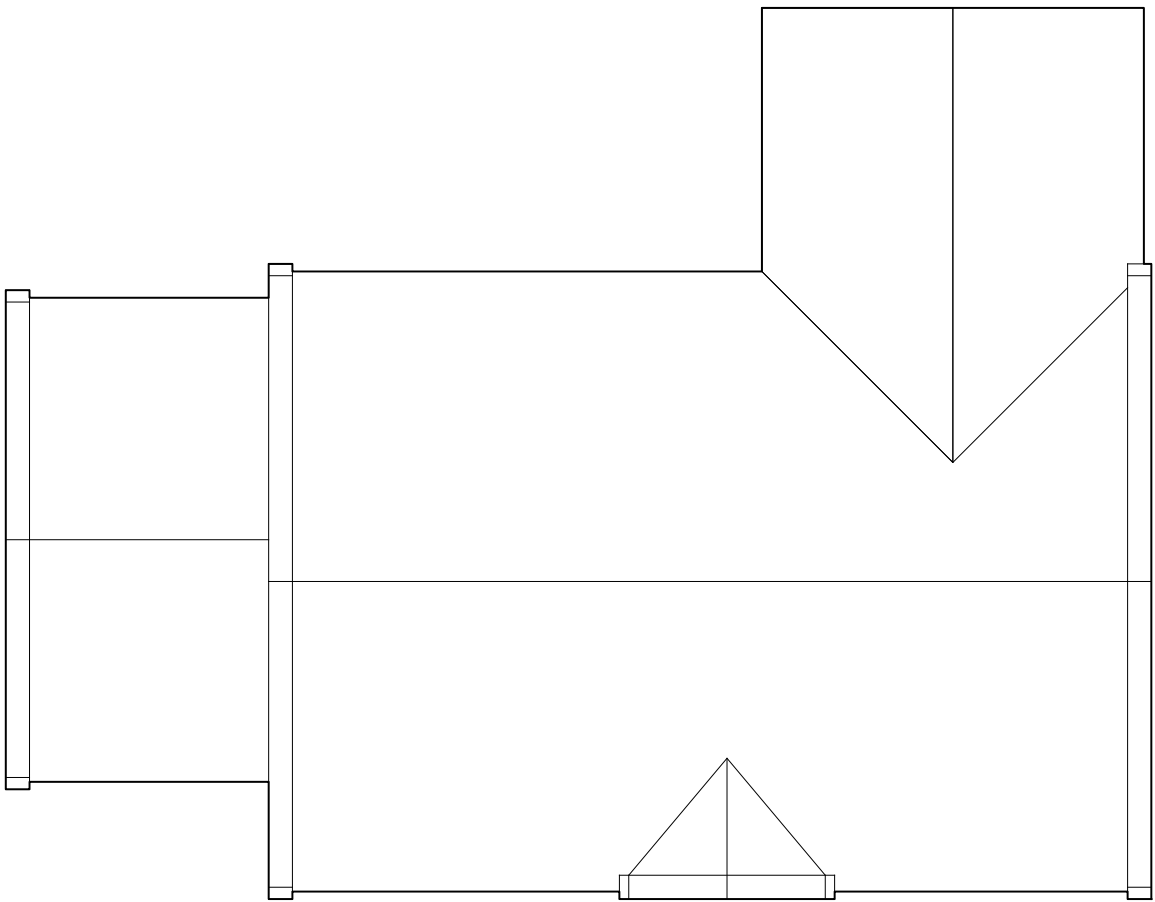

Roof Plan


Notes

Copyright
© Robert Doughty Consultancy Limited.
All rights described in the Copyright, Designs and Patents Act 1988 have been asserted.

Ordnance Survey Map
© Crown Copyright. OS Licence No: AR 100010613.

Dimensions
All dimensions shown are for the purposes of obtaining the relevant planning permission only.

CDM 2015
This drawing is for illustrative purposes and/or obtaining the relevant planning permission only. It should not be used for construction and accordingly, risk identification under the Construction (Design & Management) Regulations 2015 has not been undertaken.

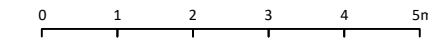

Rev	Description	Date
rdc Robert Doughty Consultancy 32 High Street, Helpringham Sleaford, Lincolnshire, NG34 0RA Tel: 01529 421646 Email: admin@rdc-landplan.co.uk Web: www.rdc-landplan.co.uk		
Client Mr S. Kennally		
Project Proposed Residential Development Gedney Hill		
Drawing House Type A (Plot 1)		
Scale @ A2 1:100		Date 10/09/21
Drawn By PSS/ WW		Checked By LMS
Job Number 817-13	Status PL	Purpose of Issue Planning
Drawing No. 817-13_PL_GA01		Rev -