




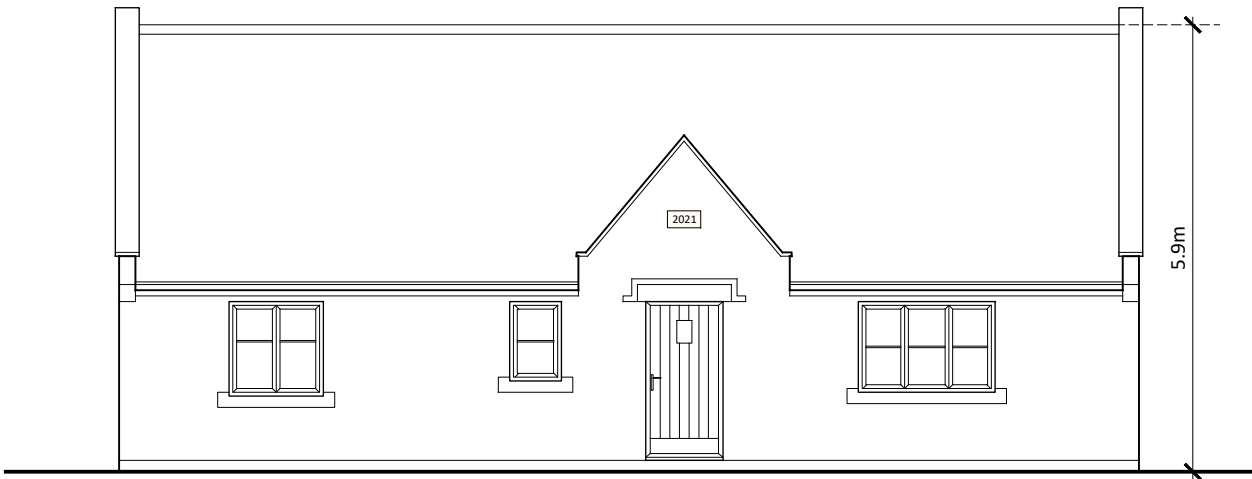

Front Elevation

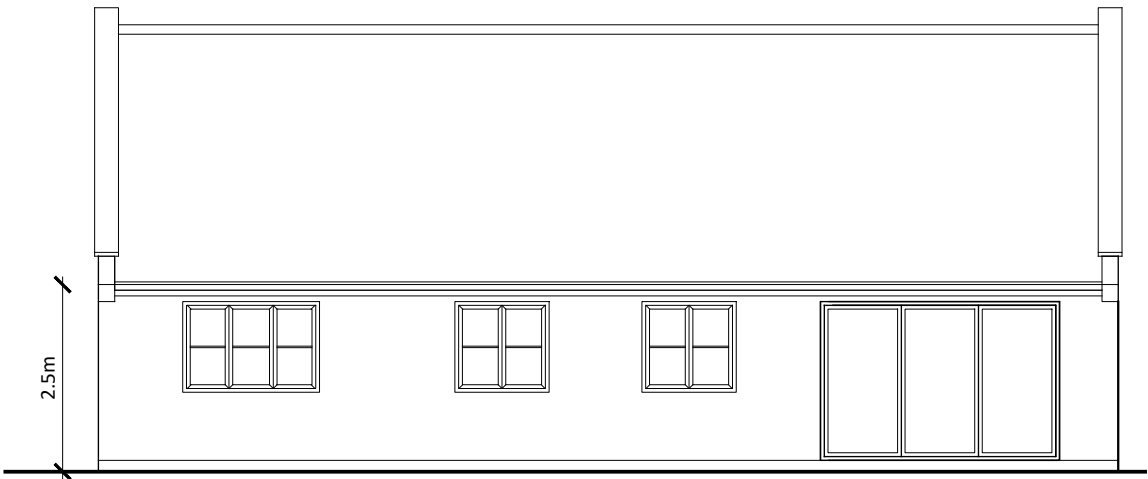


Rear Elevation

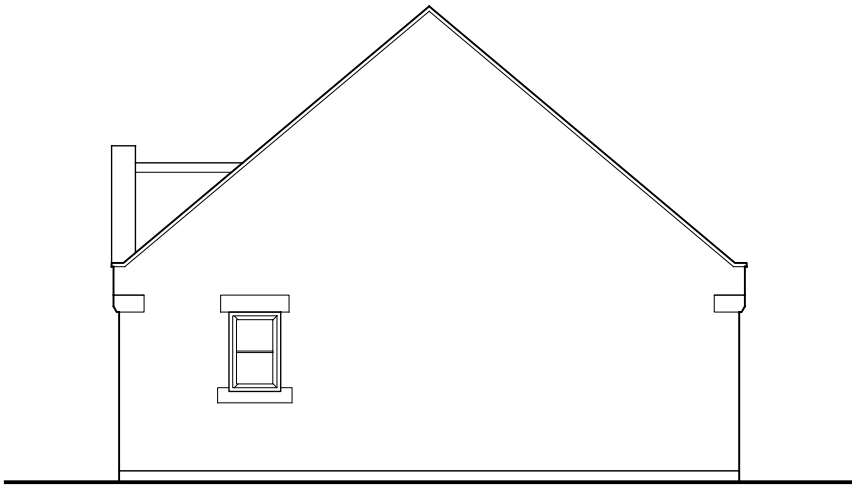


Side Elevation



Side Elevation

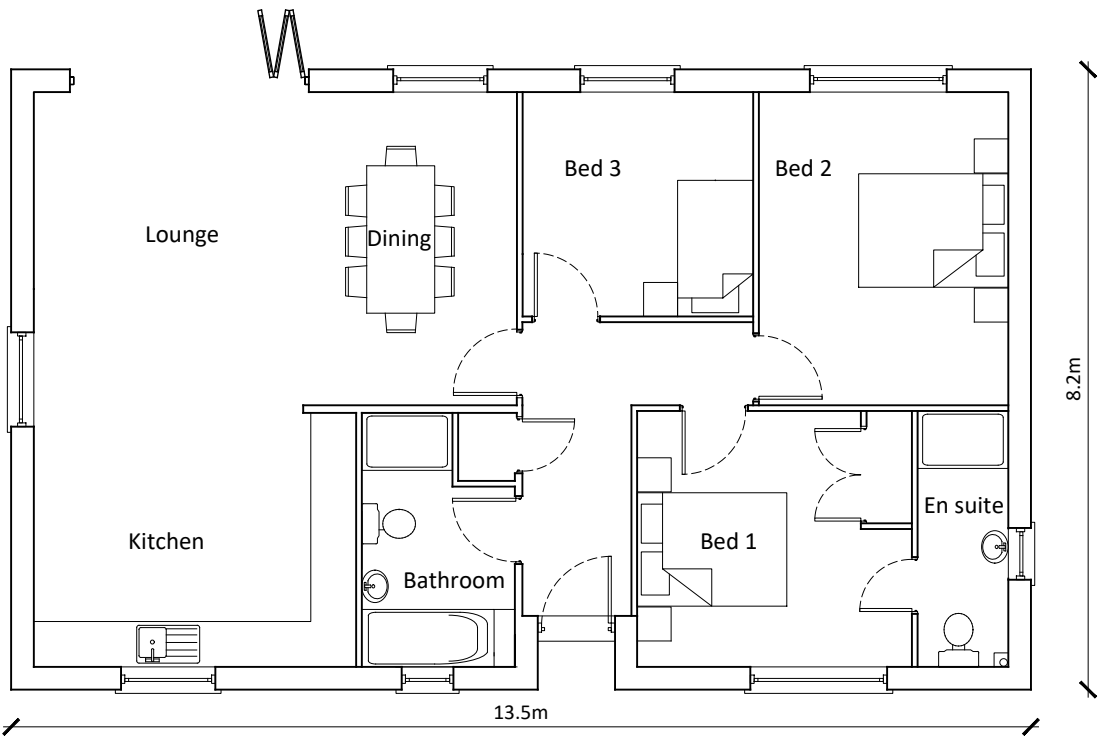

Floor Plan

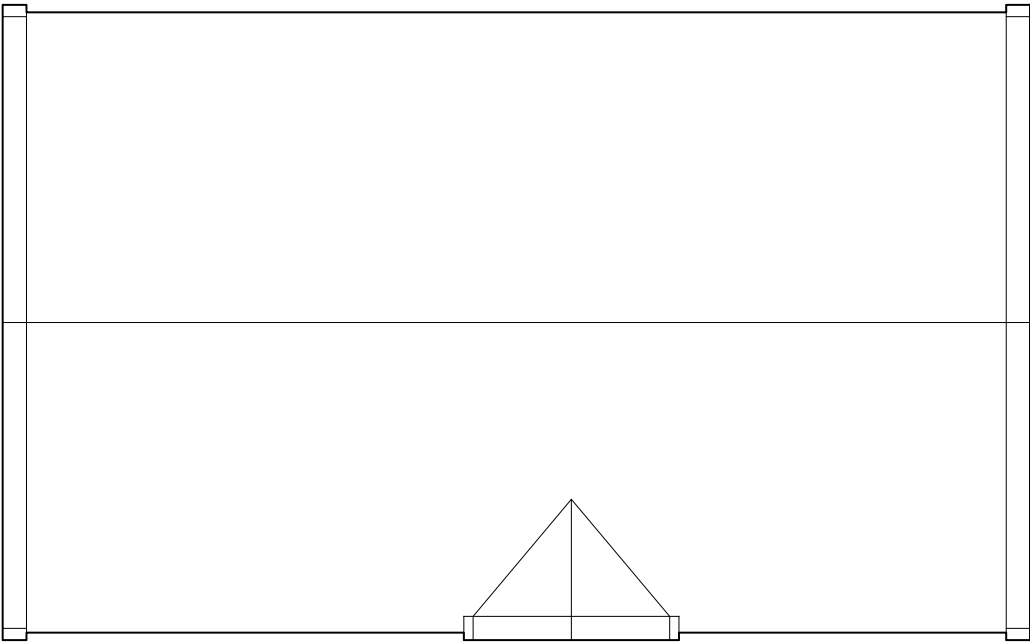

Roof Plan


**Notes**

**Copyright**  
© Robert Doughty Consultancy Limited.  
All rights described in the Copyright, Designs and Patents Act 1988 have been asserted.

**Ordnance Survey Map**  
© Crown Copyright. OS Licence No: AR 100010613.

**Dimensions**  
All dimensions shown are for the purposes of obtaining the relevant planning permission only.

**CDM 2015**  
This drawing is for illustrative purposes and/or obtaining the relevant planning permission only. It should not be used for construction and accordingly, risk identification under the Construction (Design & Management) Regulations 2015 has not been undertaken.

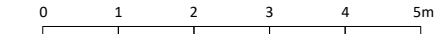

| Rev | Description | Date |
|-----|-------------|------|
|-----|-------------|------|

**rdc**  
Robert Doughty Consultancy

32 High Street, Helpingham  
Sleaford, Lincolnshire, NG34 0RA

Tel: 01529 421646  
Email: admin@rdc-landplan.co.uk  
Web: www.rdc-landplan.co.uk

**Client**  
Mr S. Kennally

**Project**  
Proposed Residential Development  
Gedney Hill

**Drawing**  
House Type B (Plot 2)

|                            |                         |
|----------------------------|-------------------------|
| <b>Scale @ A3</b><br>1:100 | <b>Date</b><br>10/09/21 |
|----------------------------|-------------------------|

|                            |                          |
|----------------------------|--------------------------|
| <b>Drawn By</b><br>PSS/ WW | <b>Checked By</b><br>LMS |
|----------------------------|--------------------------|

|                             |                     |                                     |
|-----------------------------|---------------------|-------------------------------------|
| <b>Job Number</b><br>817-13 | <b>Status</b><br>PL | <b>Purpose of Issue</b><br>Planning |
|-----------------------------|---------------------|-------------------------------------|

|                                      |                 |
|--------------------------------------|-----------------|
| <b>Drawing No.</b><br>817-13_PL_GA02 | <b>Rev</b><br>- |
|--------------------------------------|-----------------|