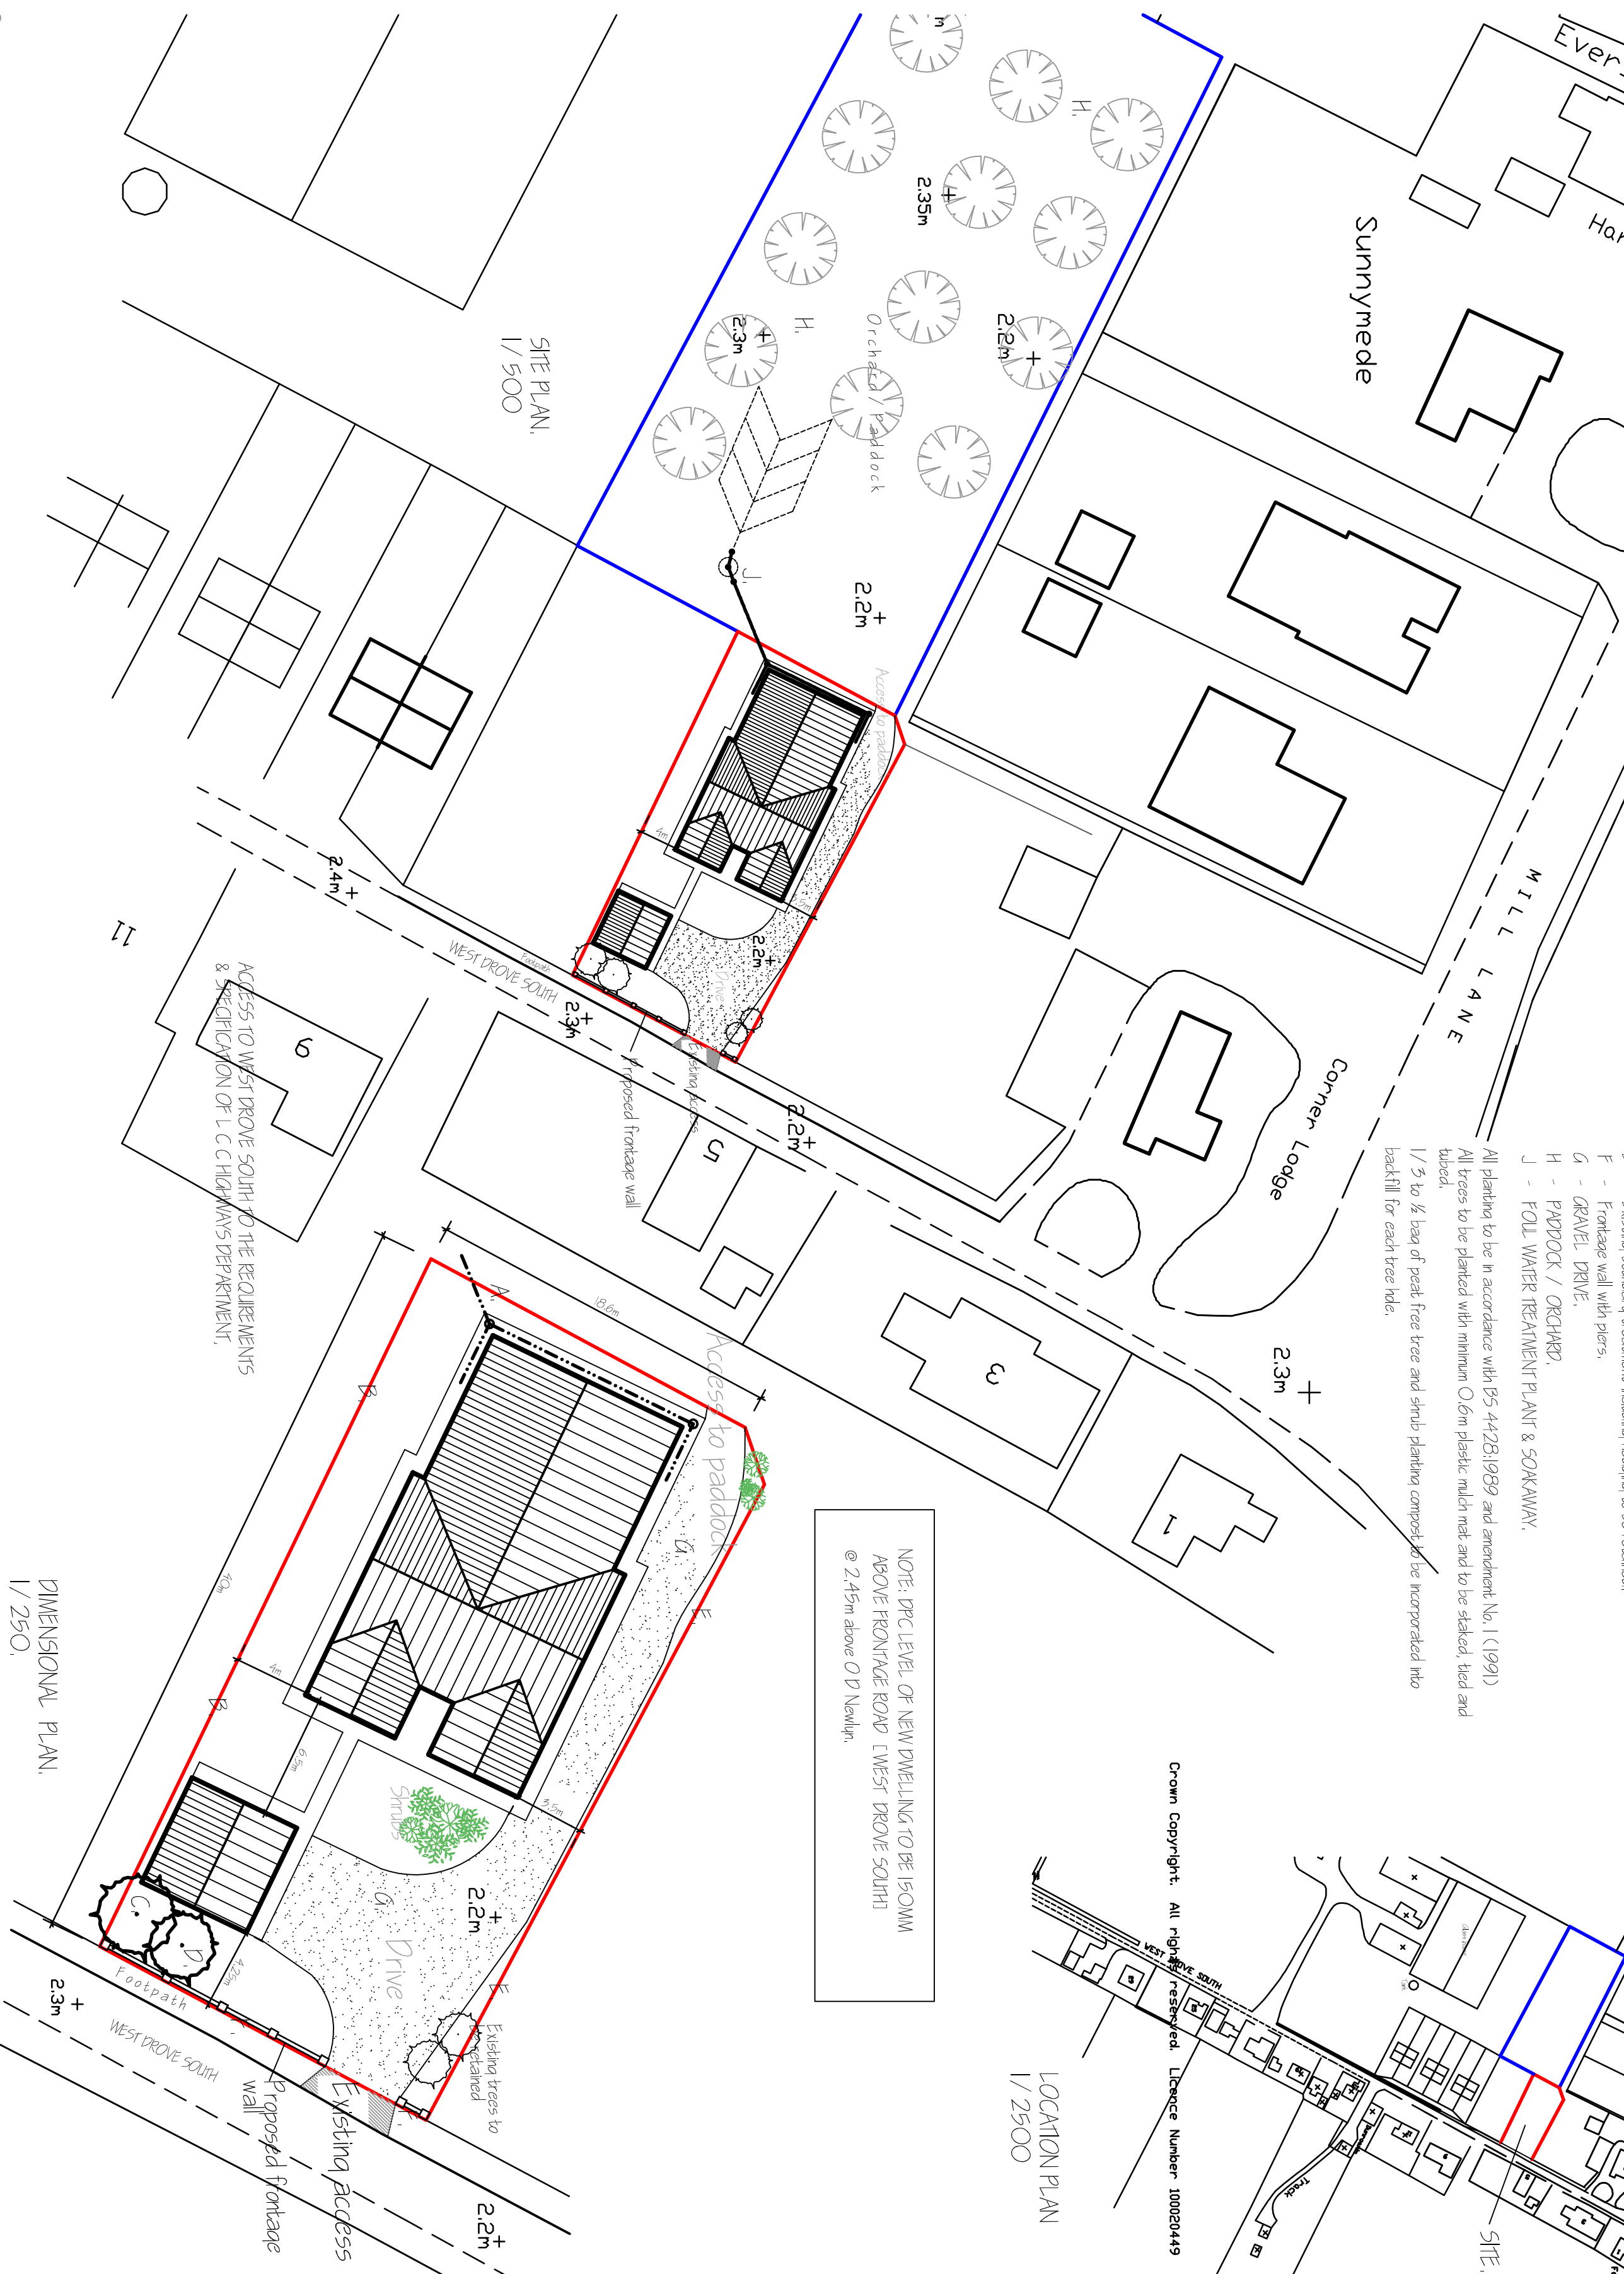
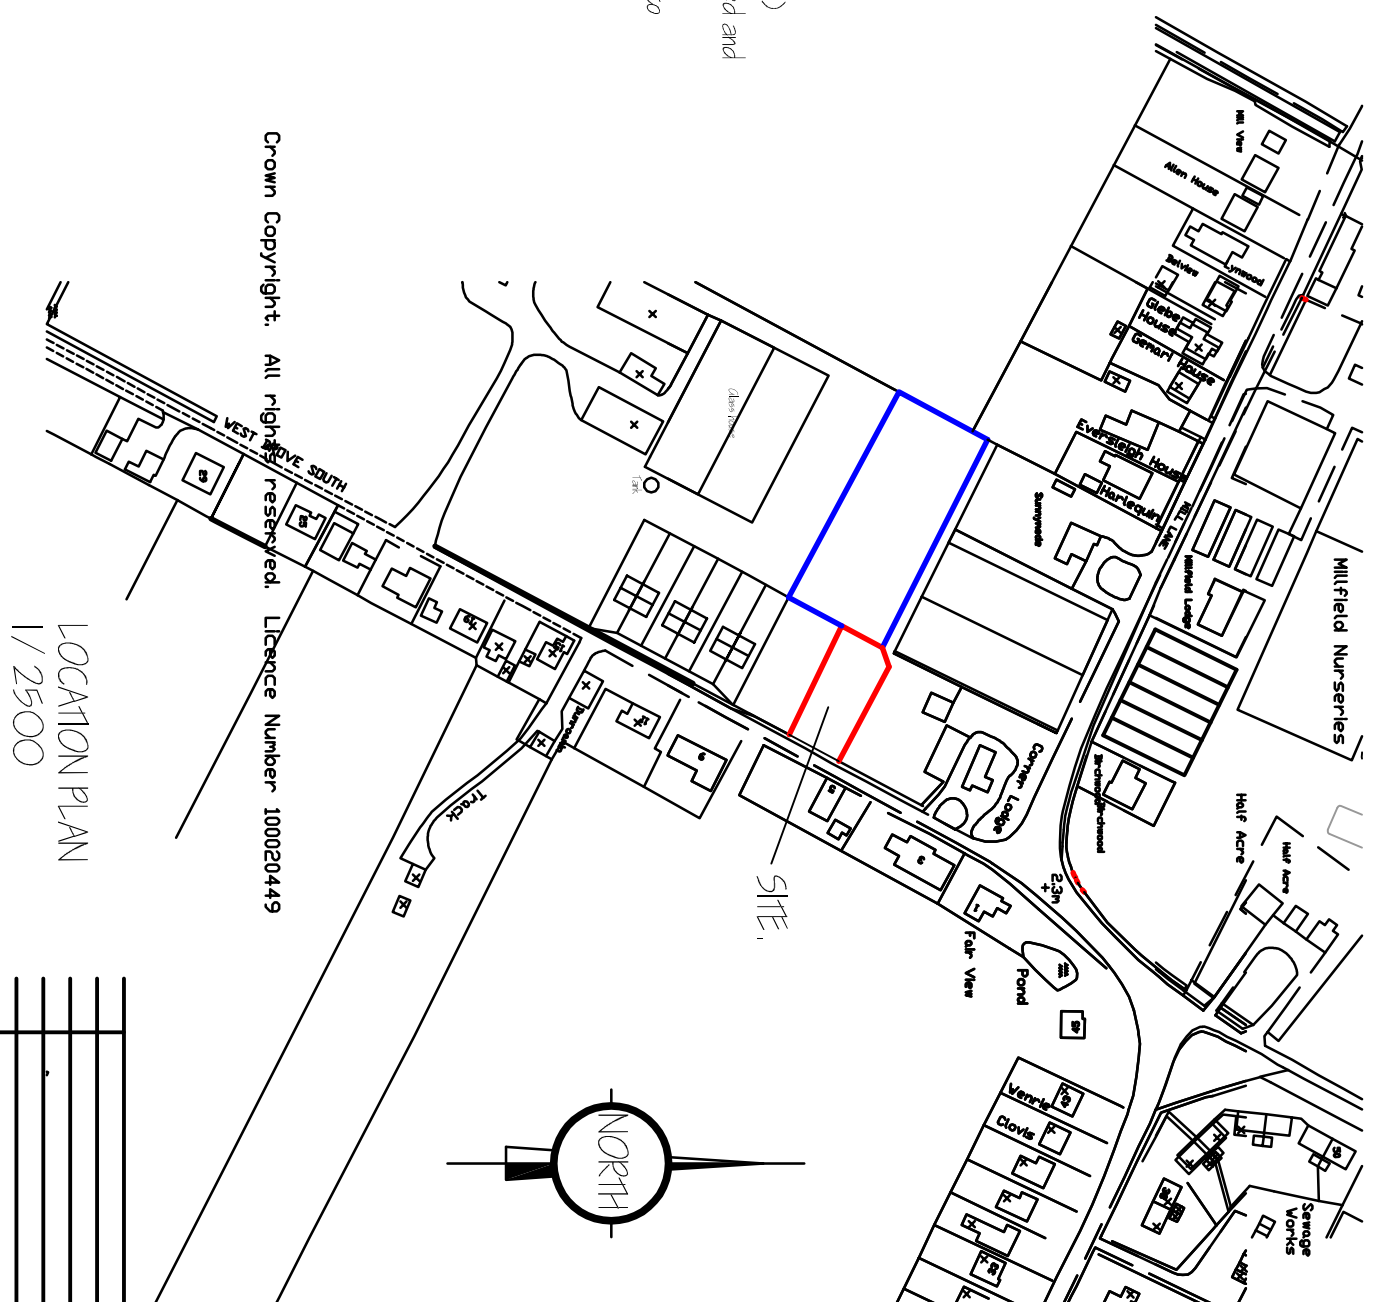
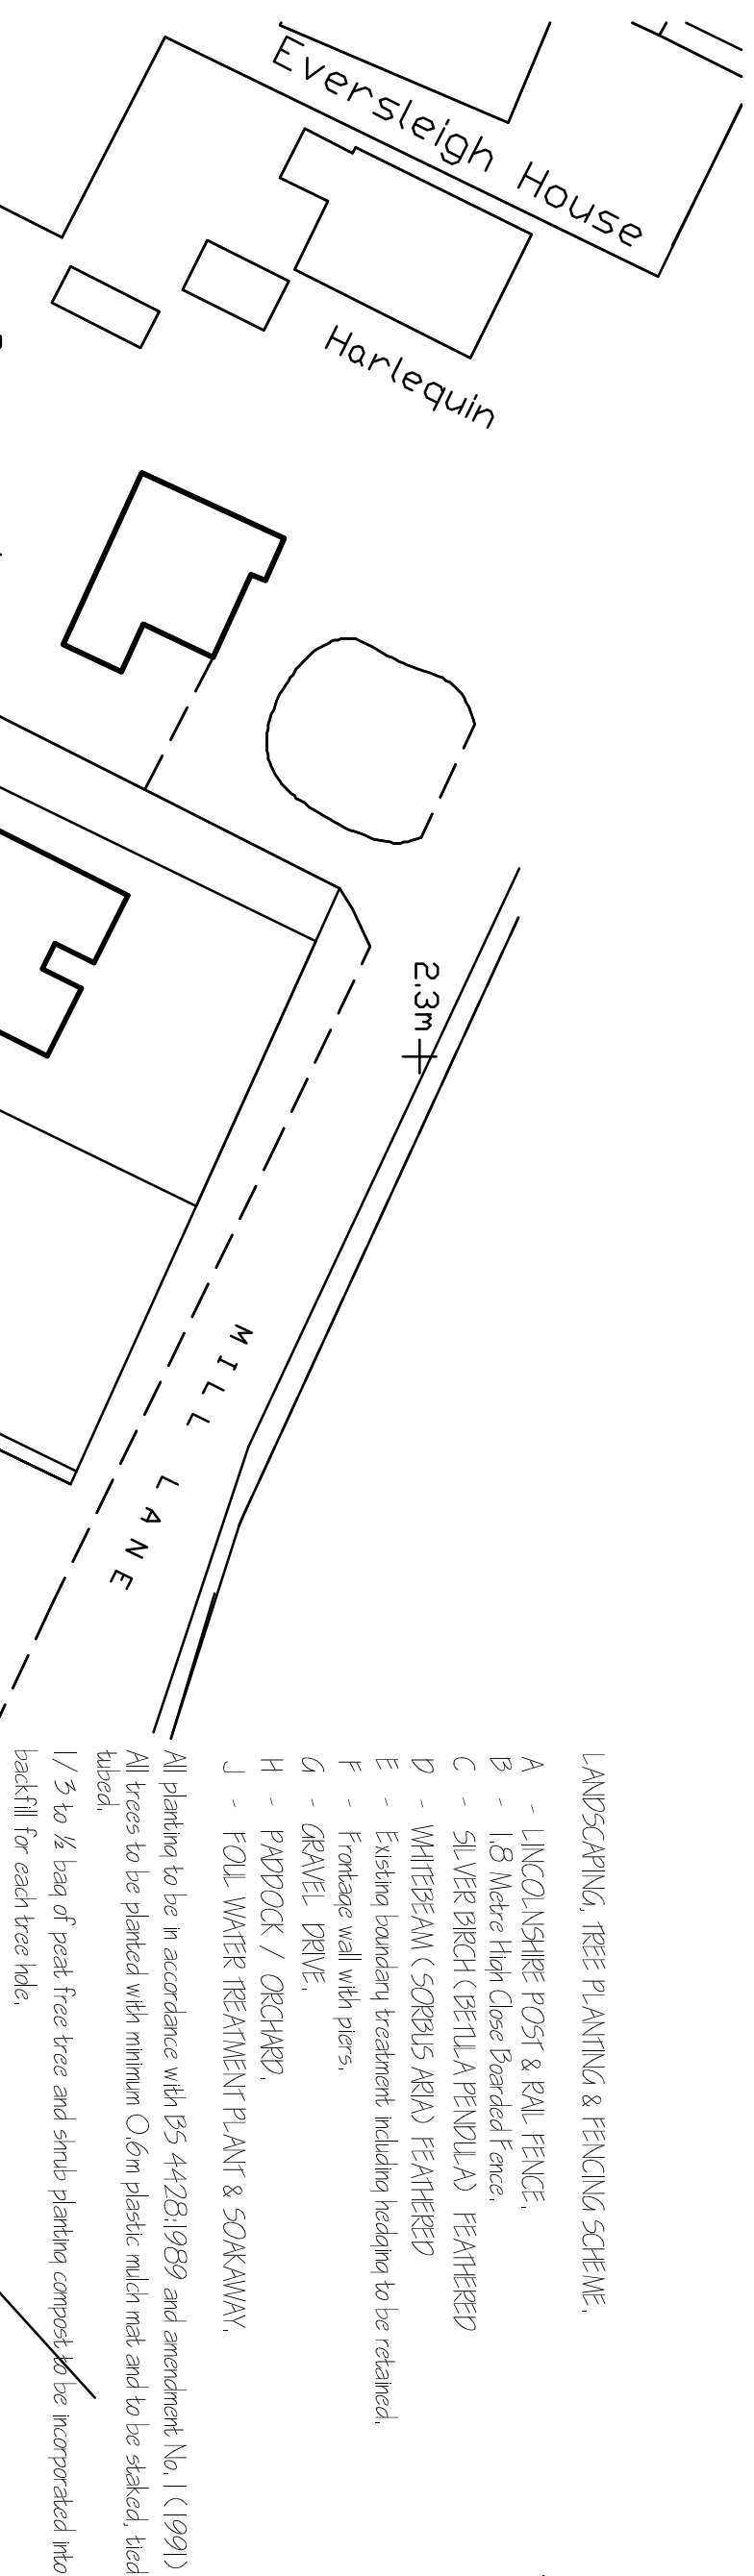


[illegible]

G. R. MERCHANT LTD.
I. ENG AMICE FIVO
ARCHITECTURAL, STRUCTURAL
AND LAND DRAINAGE
CONSULTANTS

4 Wrights Mews
12A Park Road, Holbeach,
Spalding, Lincs., PE12 7EE
Tel: 01406 490800
Fax: 01406 425744
E-Mail: gr.merchant@btconnect.com

Project
RESIDENTIAL DEVELOPMENT,
OFF WEST DROVE SOUTH,
DENNEY HILL,
LINC'S, P12 OPN.

Client

MR & MRS D THORN.

Drawing

LOCATION & SITE LAYOUT PLANS.

Job Ref.	Drawing No.
3214-17.	01.

Do to	Down
AUG '17.	GRM/HLB.

Scales
AS INDICATED.

DO NOT SCALE FROM THIS DRAWING

[illegible]